


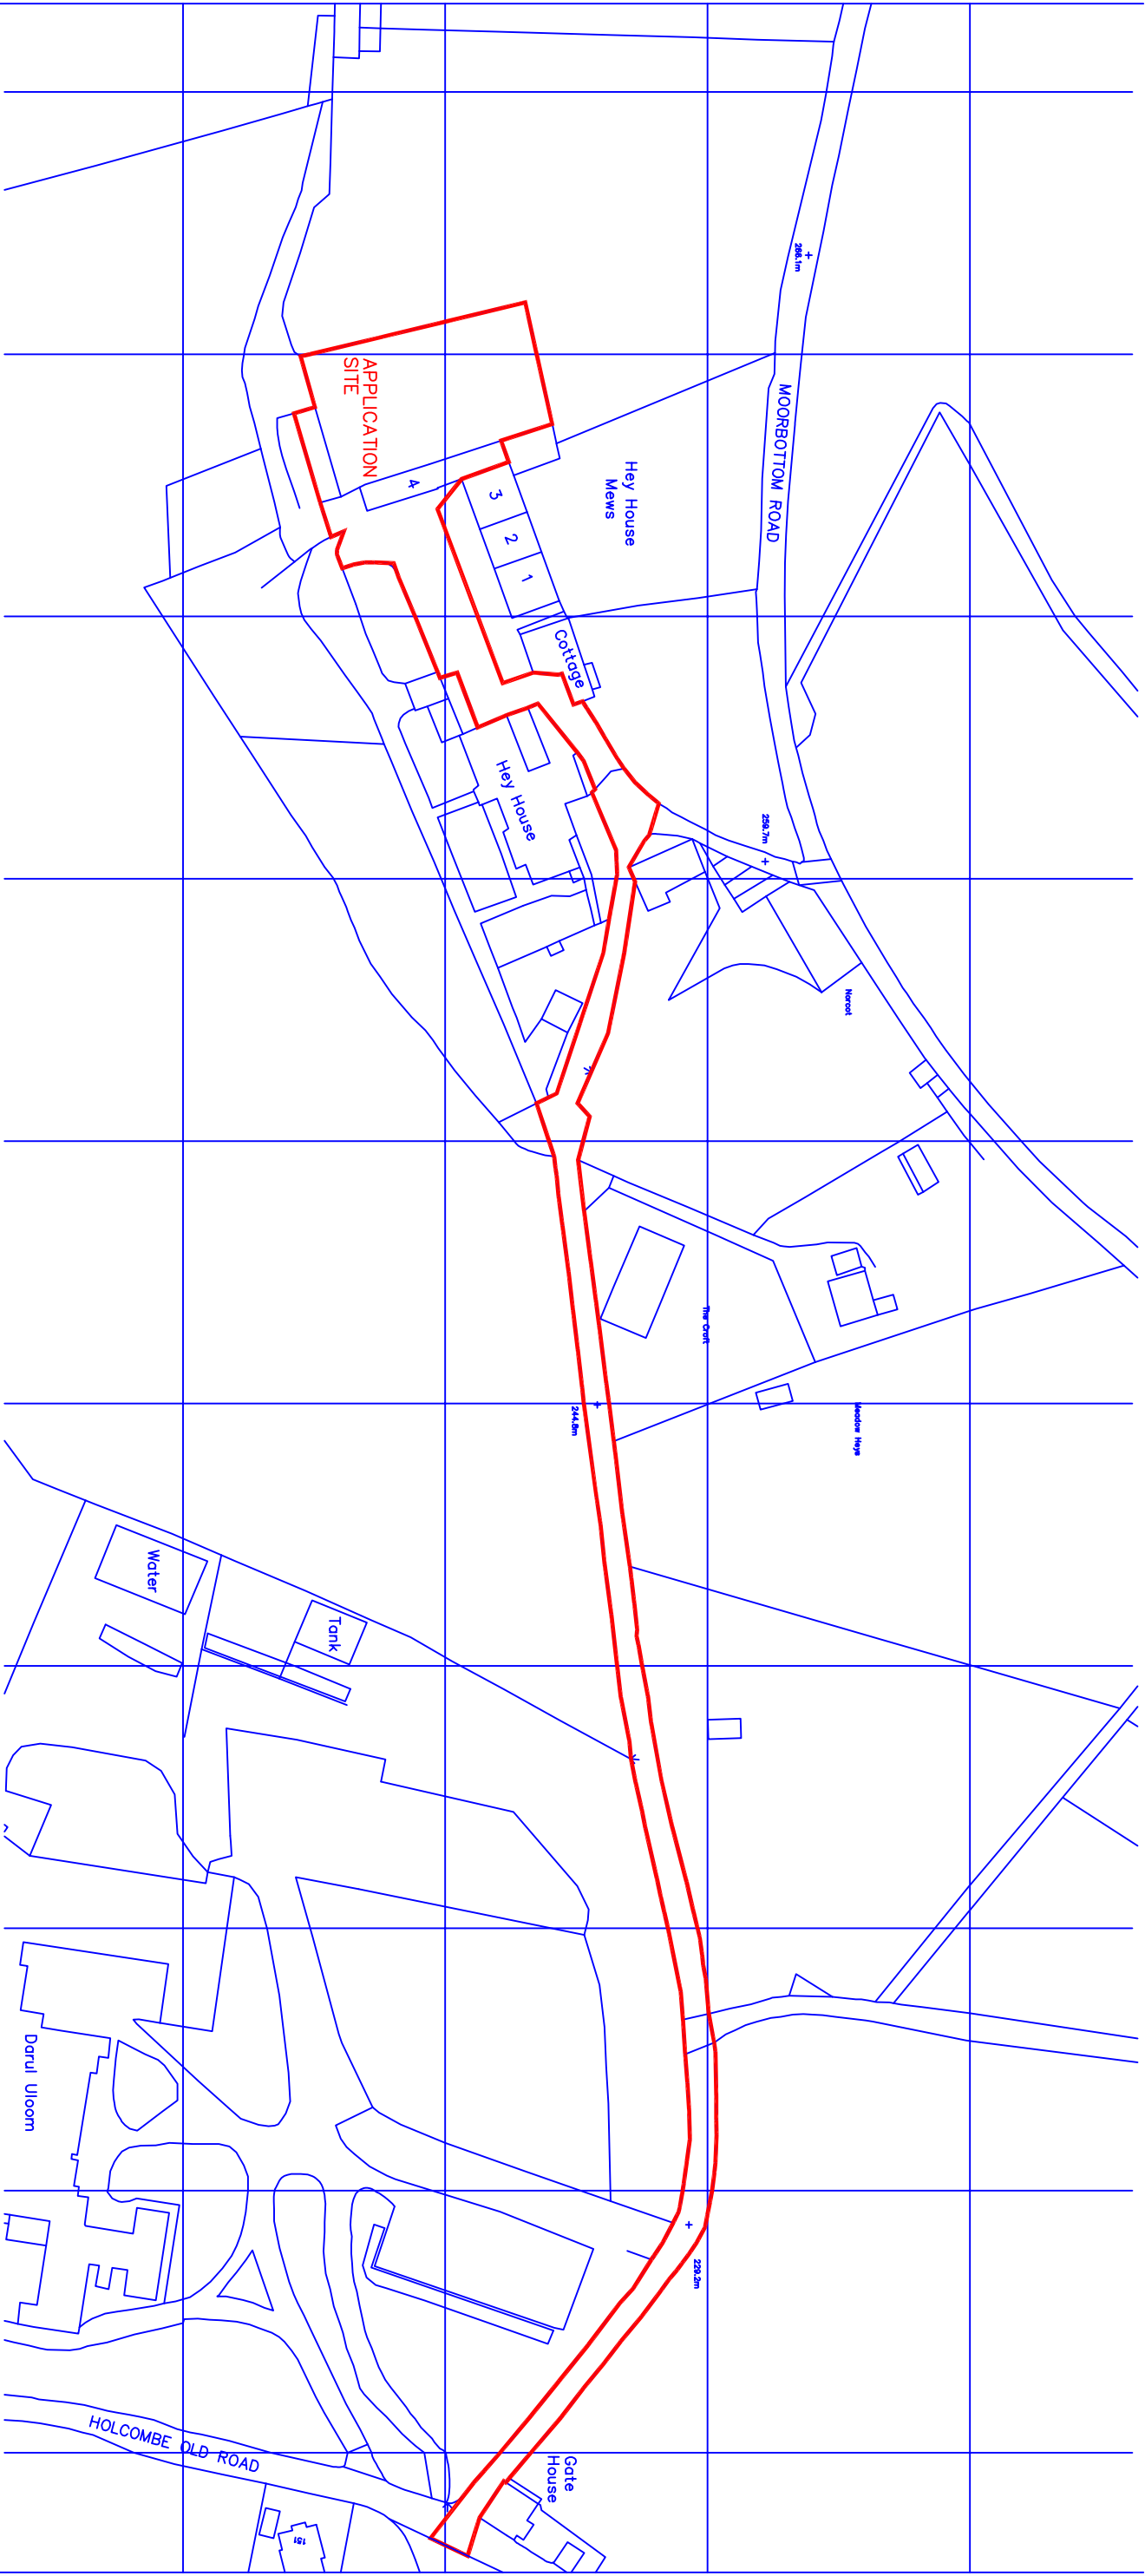

The Byre
4 Hey House Mews
Holcombe Old Road
Holcombe BL8 4QS
scale 1:1250@A3
November 2023

LD1-00
Location Plan
PPY design Ltd