


Location Plan

Site Address: Tesco, Tesco, Valley Park Road, Prestwich, M25 3TG

Date Produced: 24-Jul-2025

Scale: 1:2500 @A4

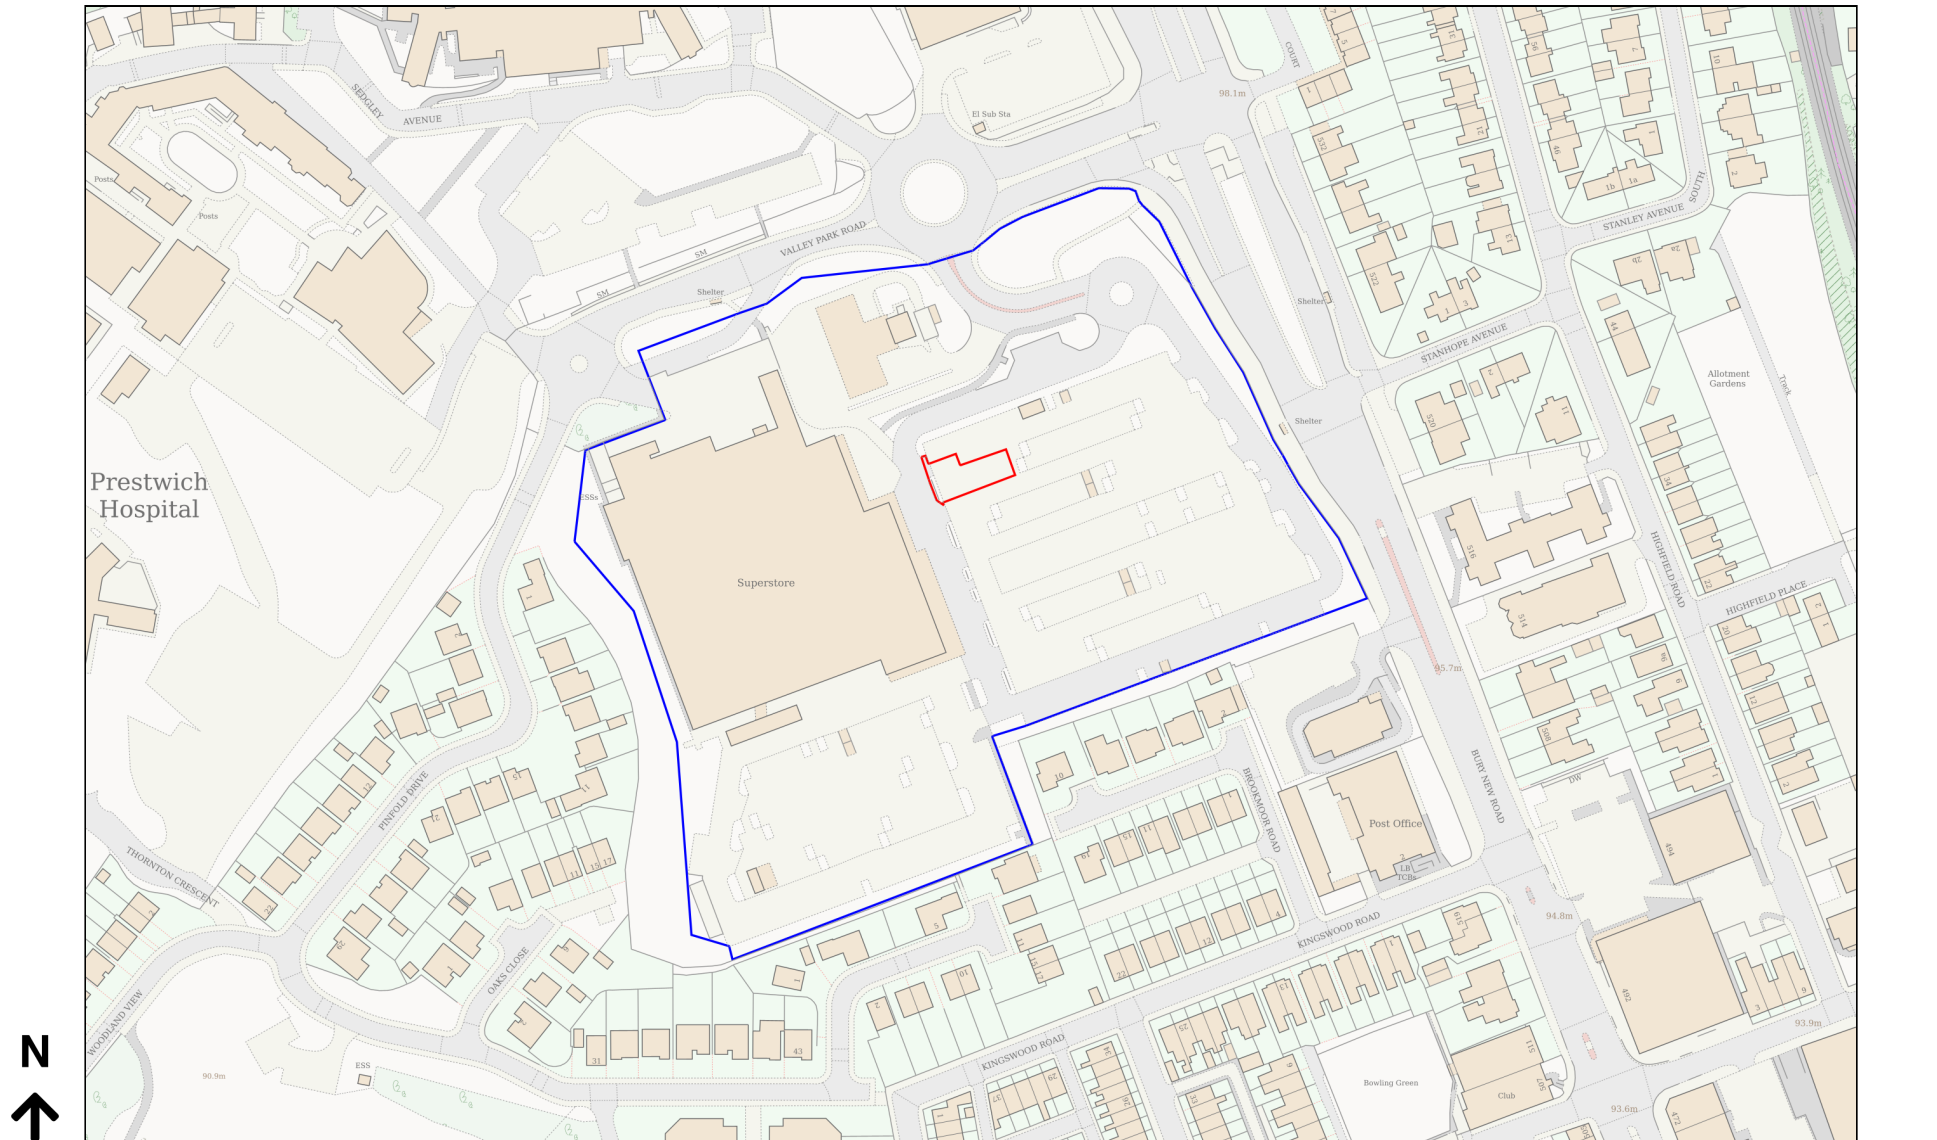

Planning Portal Reference: PP-14202592v1

0 100
Metres