



© This Drawing and Design is the copyright of M1NT studio and should not be reproduced without written consent.

Contractors are to check all levels and dimensions on site prior to site works commencing & report discrepancies to the Designers.

All works are to be undertaken in accordance with Building Regulations and the latest British Standards

DO NOT SCALE THIS DRAWING

CDM 2015

Client notified of duties: At Design Workshop

Principal Designer: Client


Unless noted below, all known hazards have been highlighted on this drawing

Furniture layout shown indicatively, client to specify and source products.


Demolition lines - - - - -

New construction —————


Possible steel (specialist to advise) - - - - -

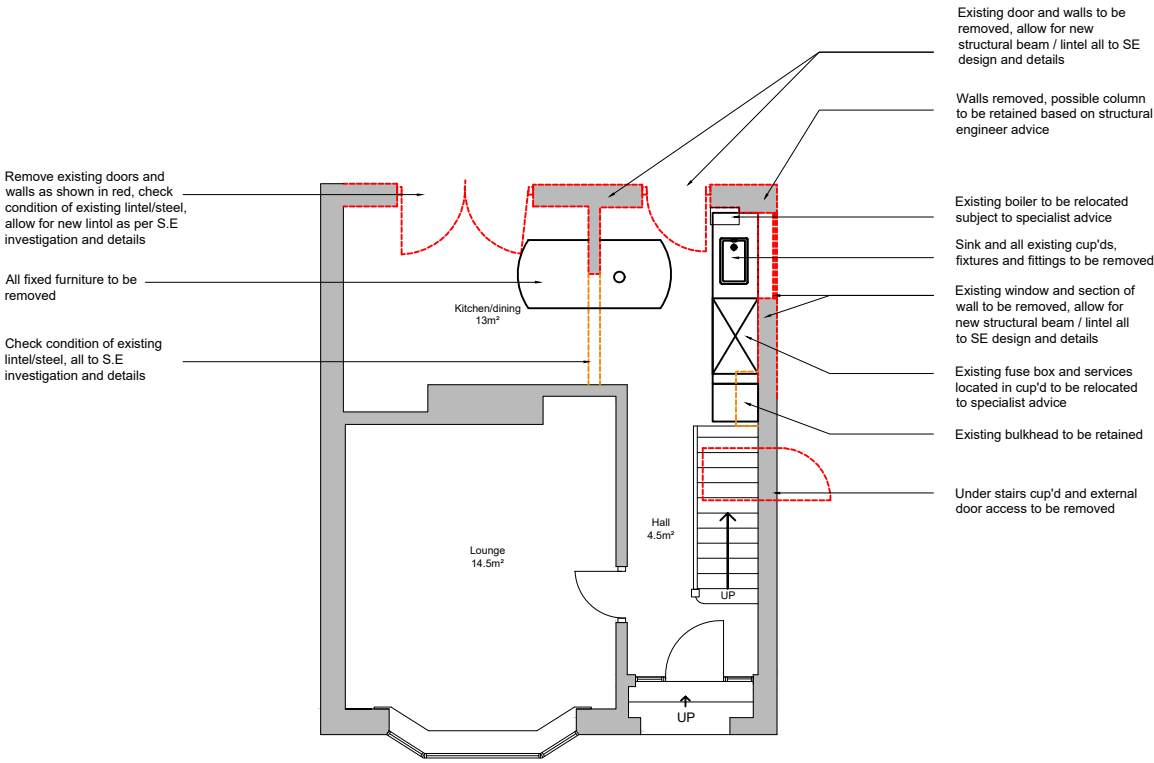

GROUND FLOOR

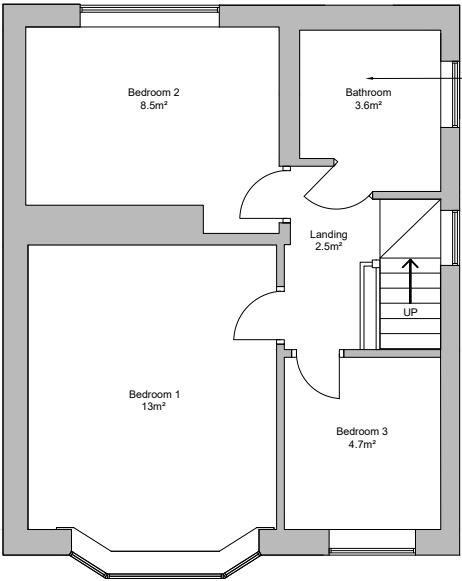


FIRST FLOOR

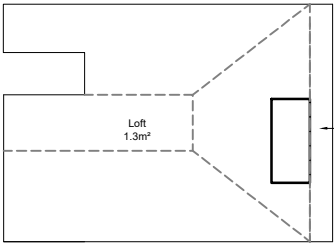

LOFT SPACE

EXISTING GENERAL ARRANGEMENT

Scale 1:100

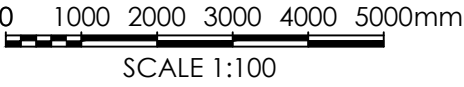

Rev: P2	Date: 18.01.23		Drawn: MT	Checked: ST
	PLANNING UPDATES • Scale changed to 1:100 @A3 • No other drawing changes			
Issue:	For Information		Stage:	S2
Client:	P.Shyvers			
Project:	3 Freshfield Avenue, Prestwich Manchester, M25 2GU			
Title:	Existing General Arrangement			
Date:	24.06.2021		Drawn:	HE
Scale:	1:100 @ A3		Checked:	LG
Dwg N°:				Rev
202018_M1NT_XX_ZZ_A_DR_0006				P2
M1NT STUDIO. www.m1ntstudio.com hello@m1ntstudio.com				