


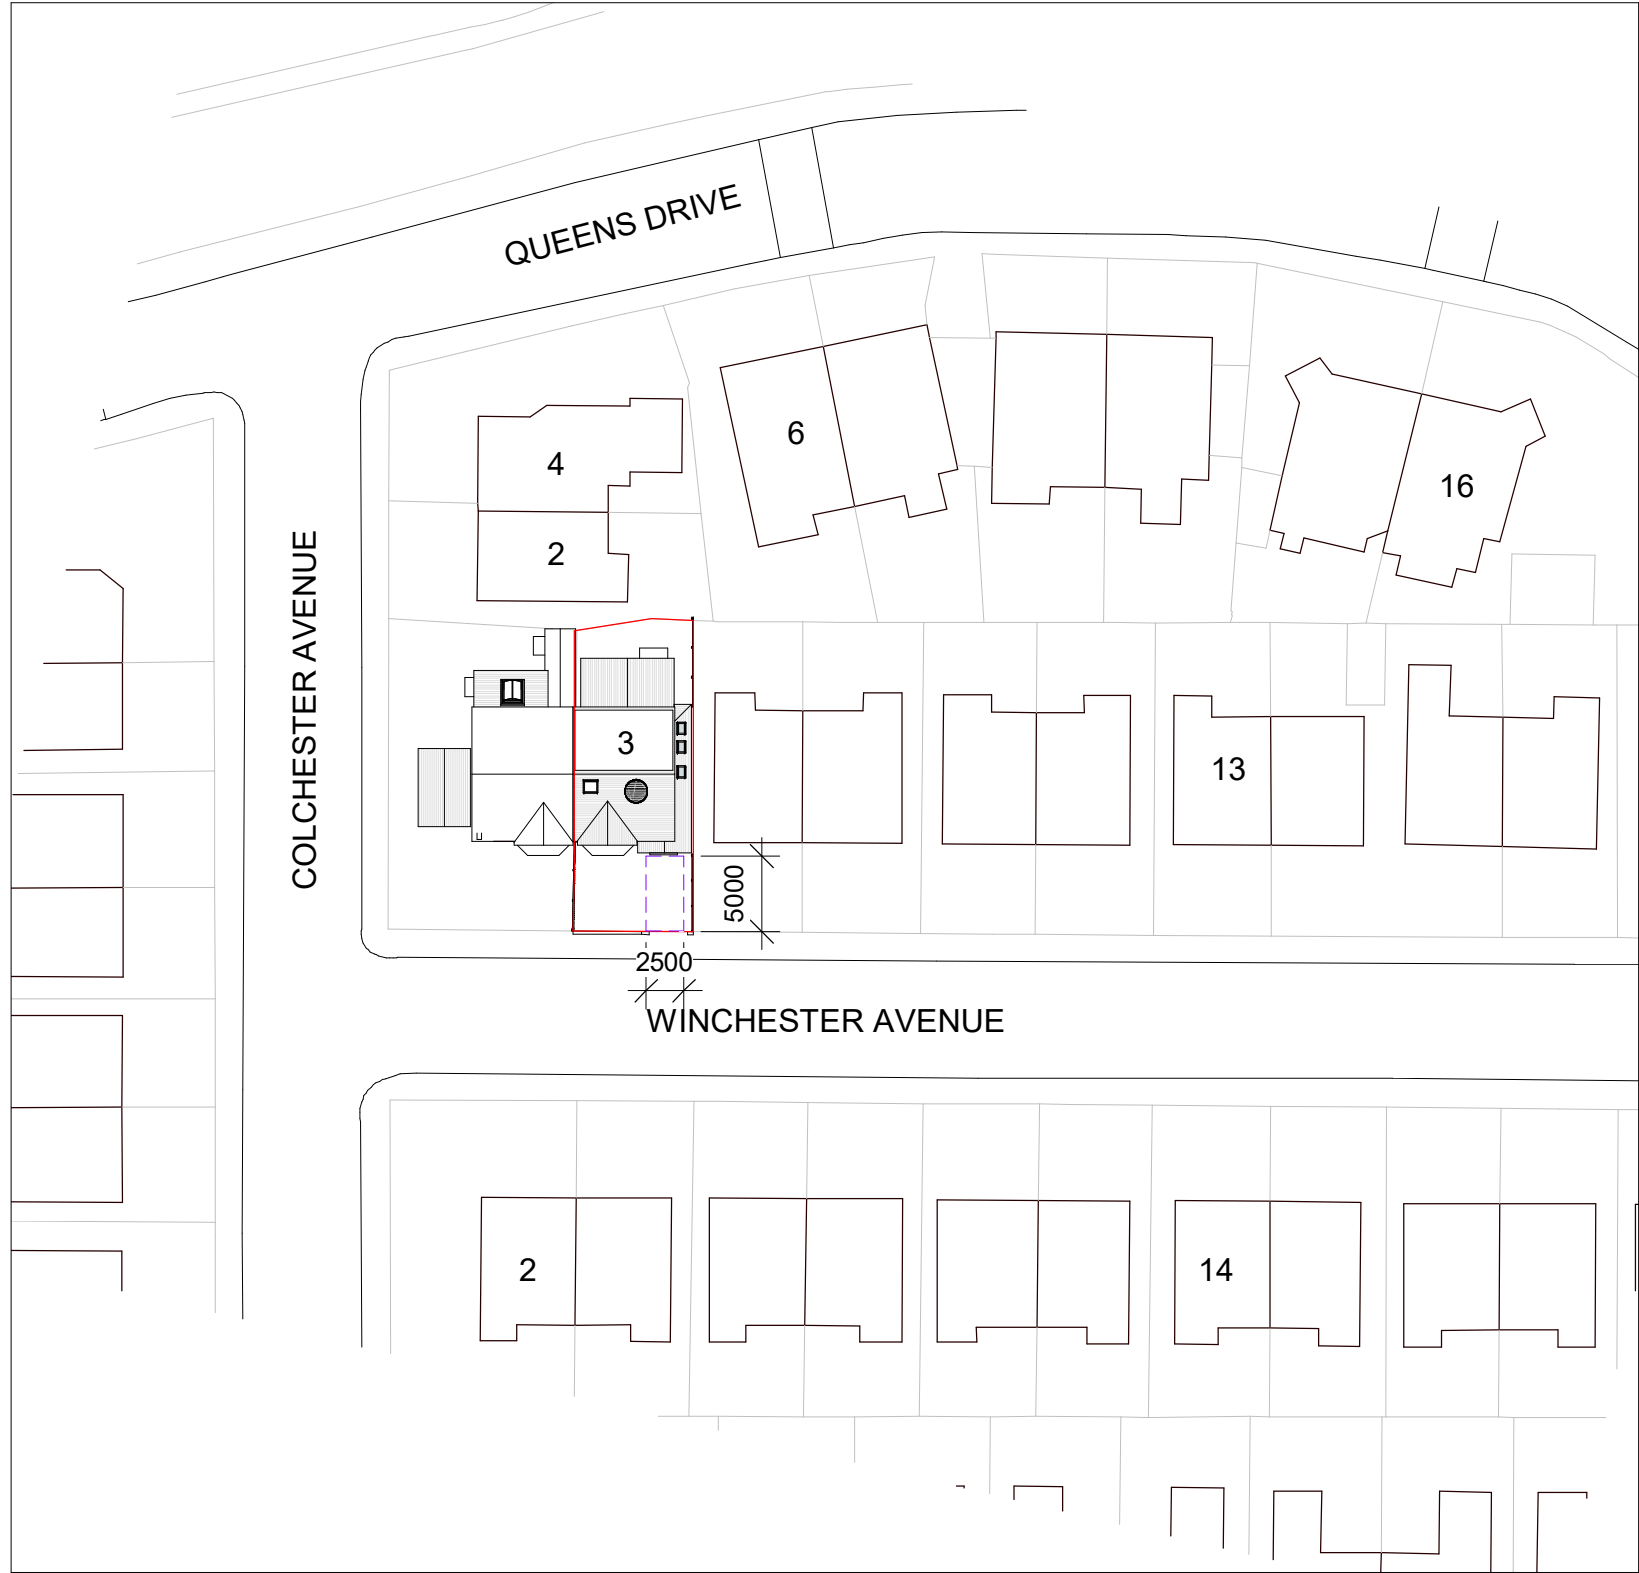


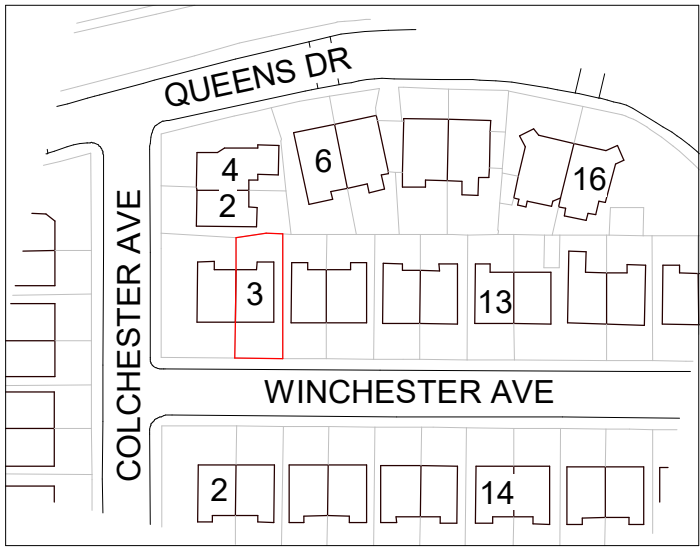

1 Site - Block Plan
1 : 500

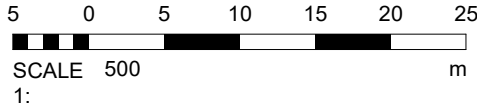

2 Site - Location Plan
1 : 1250

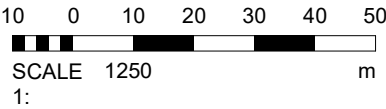

2 Reduce porch projection	17-06-22	E R
1 Parking amendment	08-06-22	E R

DEBTAL ARCHITECTURE

72 Bury New Road, Manchester. M25 0JU.
Tel: 0161 773 1630
office@debtalarchitecture.co.uk
www.debtalarchitecture.co.uk

CLIENT

Mr & Mrs O Chochron

PROJECT

3 Winchester Avenue

Site - Location and Block Plan

TITLE

PROJECT NO.	DRAWING NO.	REV.
DA21050.	001.	2

SCALE @ A3	DATE	DRAWN BY
STATUS	As indicated	28 MAR 2022 ER

© COPYRIGHT : ALL RIGHTS RESERVED.THIS DRAWING MUST NOT BE REPRODUCED WITHOUT PERMISSION. ALL DIMENSIONS RELATIVE TO THIS DRAWING TO BE CHECKED ON SITE. DESIGNER TO BE NOTIFIED OF ANY DISCREPANCIES. SEWER INVERT LEVELS MUST BE VERIFIED BEFORE WORK COMMENCES. THIS DRAWING MUST BE CHECKED AGAINST ANY OTHER STRUCTURAL/SPECIALIST DRAWINGS PROVIDED. THIS DRAWING MUST NOT BE USED FOR CONSTRUCTION UNLESS ISSUED FOR CONSTRUCTION. ALL DIMENSIONS ON THIS DRAWING ARE IN MILLIMETRES (UNLESS OTHERWISE STATED).