


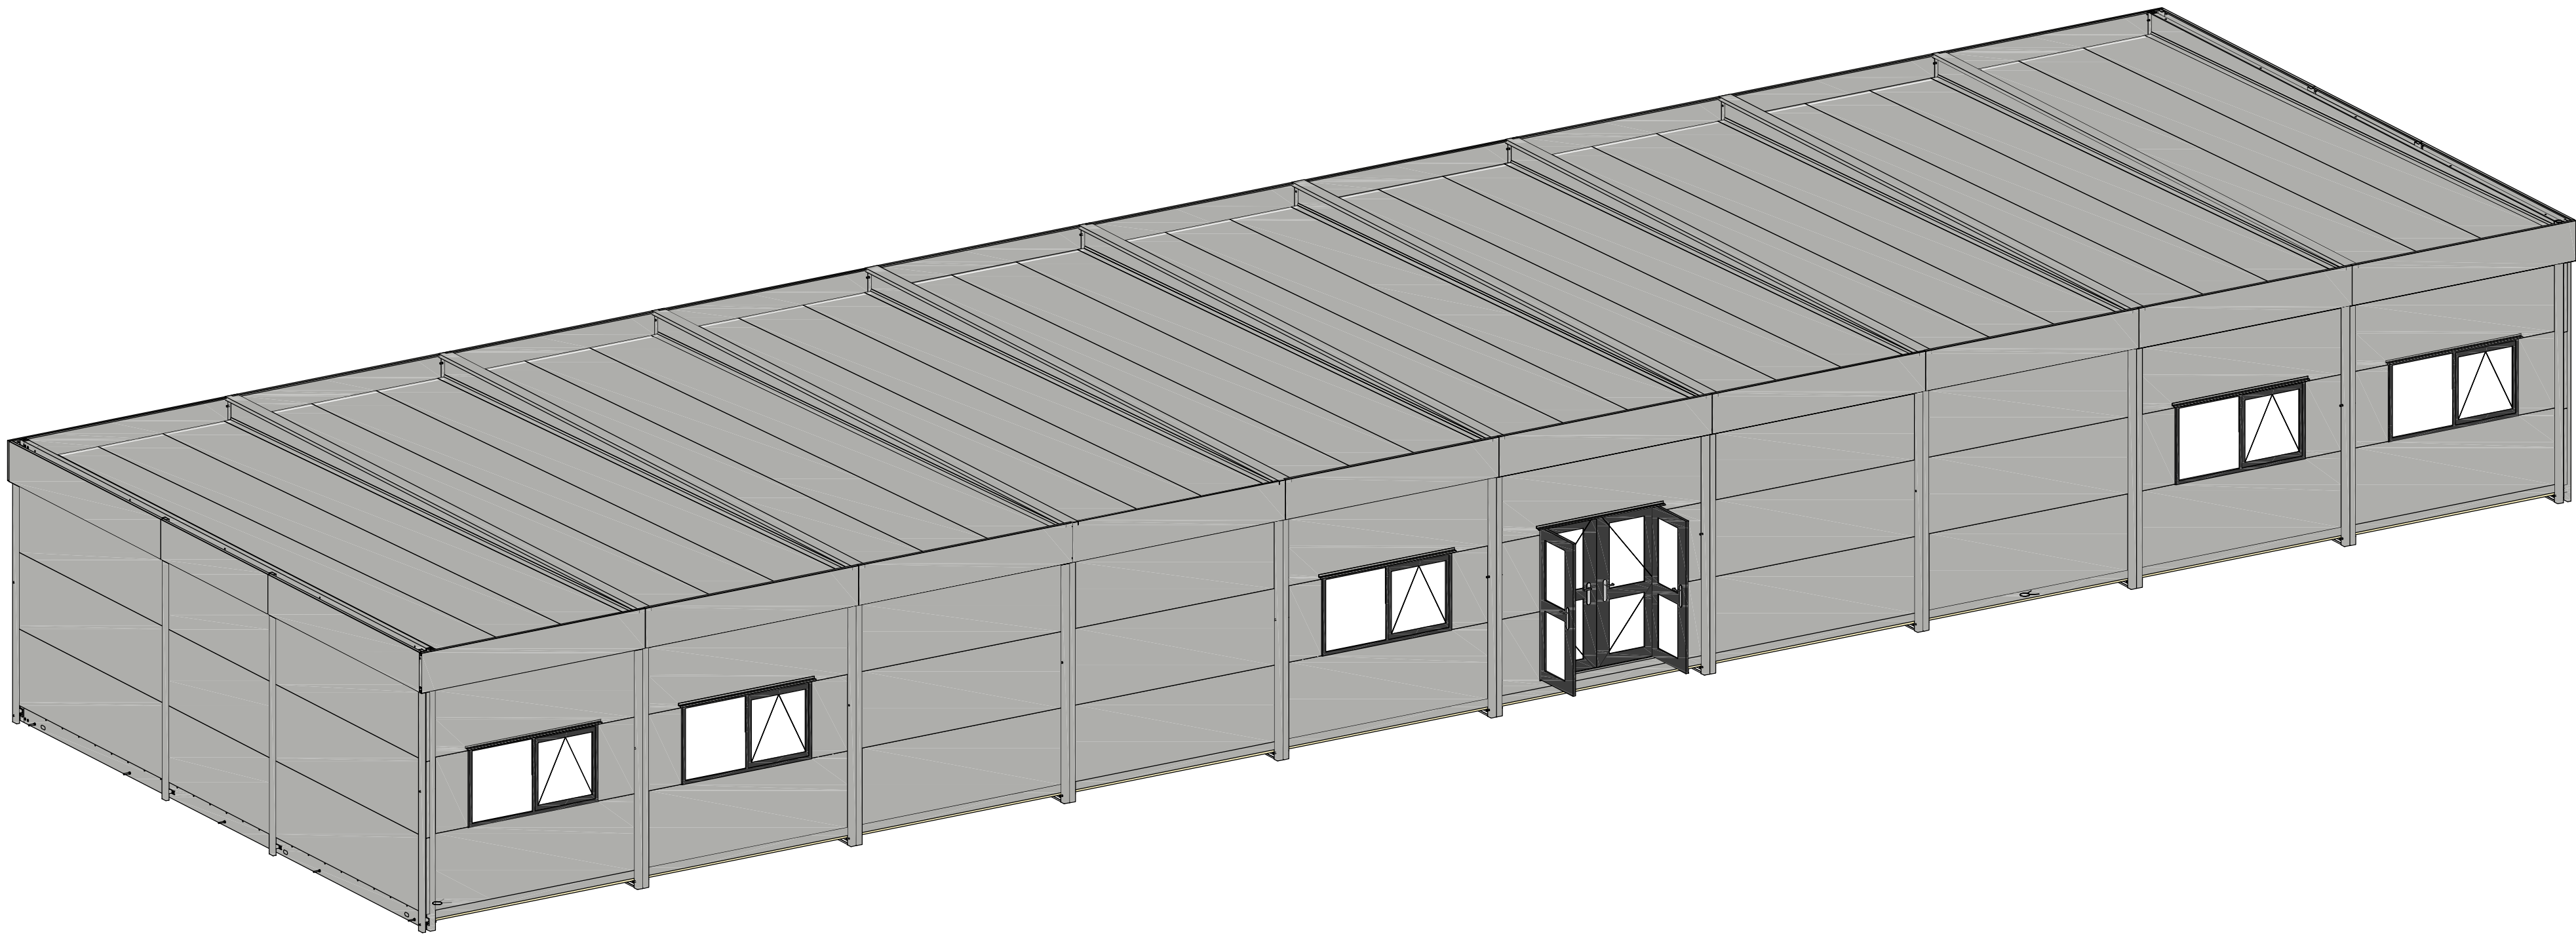

CLADDING LIST	LABEL	TYPE	FINISH	LENGTH	QTY	NOTES
FLT60*440	WC0(?)	W-CLAD	GOOSEWING	1060	3	FALK-TR-1060
FLT60*645	WC0(?)	W-CLAD	GOOSEWING	1060	16	FALK-TR-1060
FLT60*720	WC0(?)	W-CLAD	GOOSEWING	1060	2	FALK-TR-1060
FLT60*1060	WC0(?)	W-CLAD	GOOSEWING	1750	3	FALK-TR-1060
FLT60*1060	WC0(?)	W-CLAD	GOOSEWING	10150	6	FALK-TR-1060
FLT60*1060	WC0(?)	W-CLAD	GOOSEWING	3300	48	FALK-TR-1060
FLASHING LIST	LABEL	TYPE	FINISH	LENGTH	QTY	NOTES
PLT0.7*75.5	FL0(?)	FLASH	GOOSEWING	2100	8	
PLT0.7*86.7	FL0(?)	FLASH	GOOSEWING	1960	1	
PLT0.7*86.7	FL0(?)	FLASH	GOOSEWING	1210	3	

C1	(Iss02) GApack C1 ElmsBank	BMN	19.06.2026
REV	DESCRIPTION	By	Date
		CREATED	
Project: ELMSBANK			
Title: 3D View			
Client: PMcVey			
Drawn By:	BMN	Scale:	Date: 19.06.2026
Checked By:	SG	Approved By:	DRG NO: 3002
Stage: APPROVAL ISSUE			REV: C1
DRG: SB71 - PMV - ZZ - ZZ - DR - S			

IF IN DOUBT, ASK.
Design is based on information available at the time of issue. PMcVey Building Systems accepts no responsibility for unauthorised changes. A signed approval copy of this drawing is required prior to manufacture. Do not scale from this drawing. Use figured dimensions only. This drawing and the information contained herein are the property of PMcVey Building Systems. It shall not be reproduced, disclosed, or used without prior written consent. All rights reserved. This drawing is uncontrolled when printed. Verify latest revision before use.