
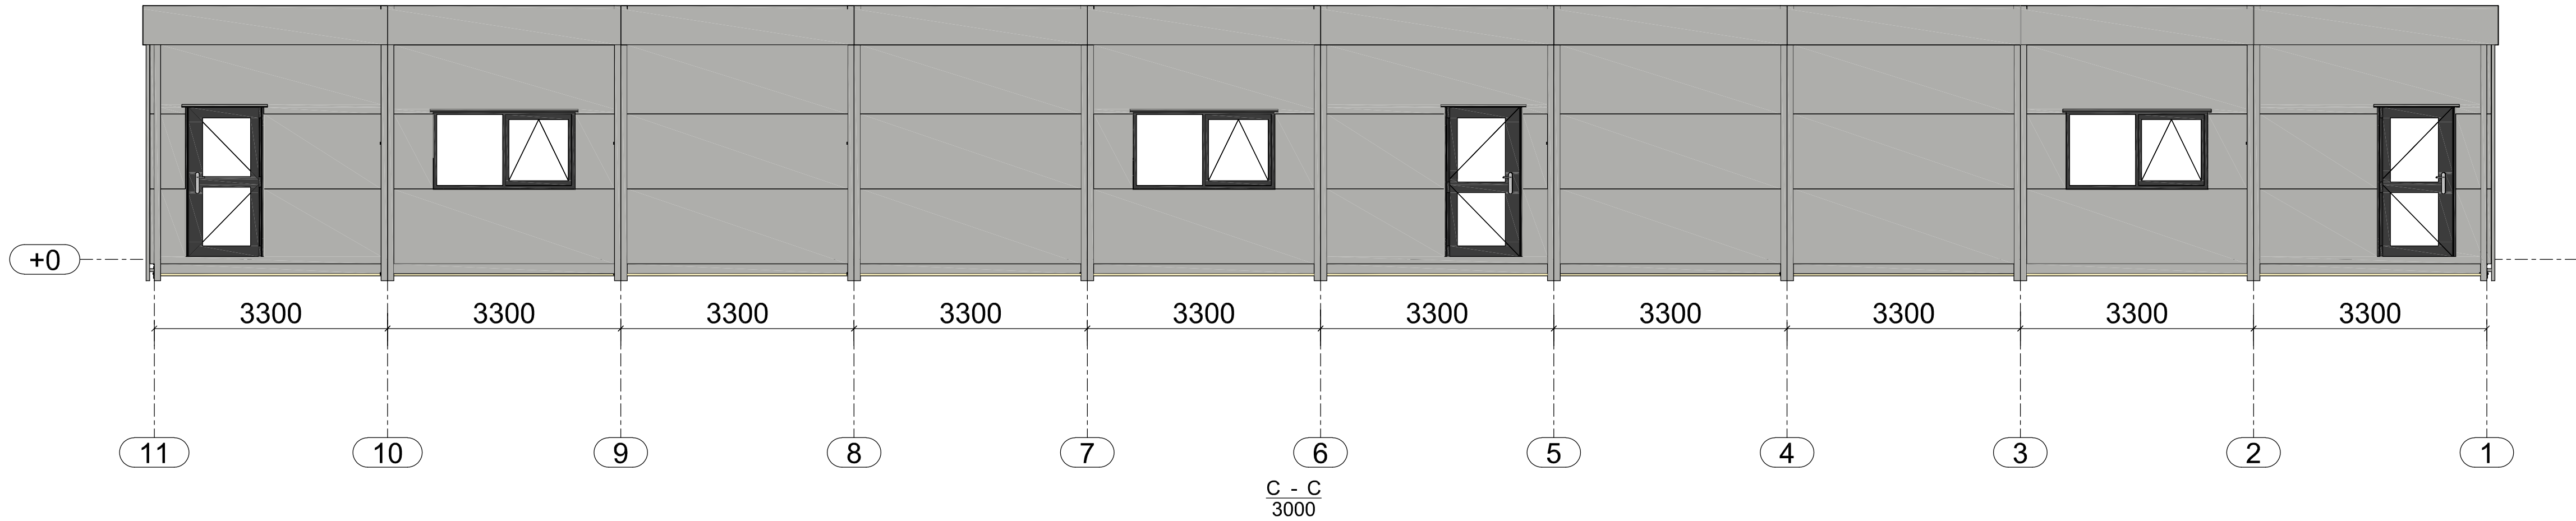
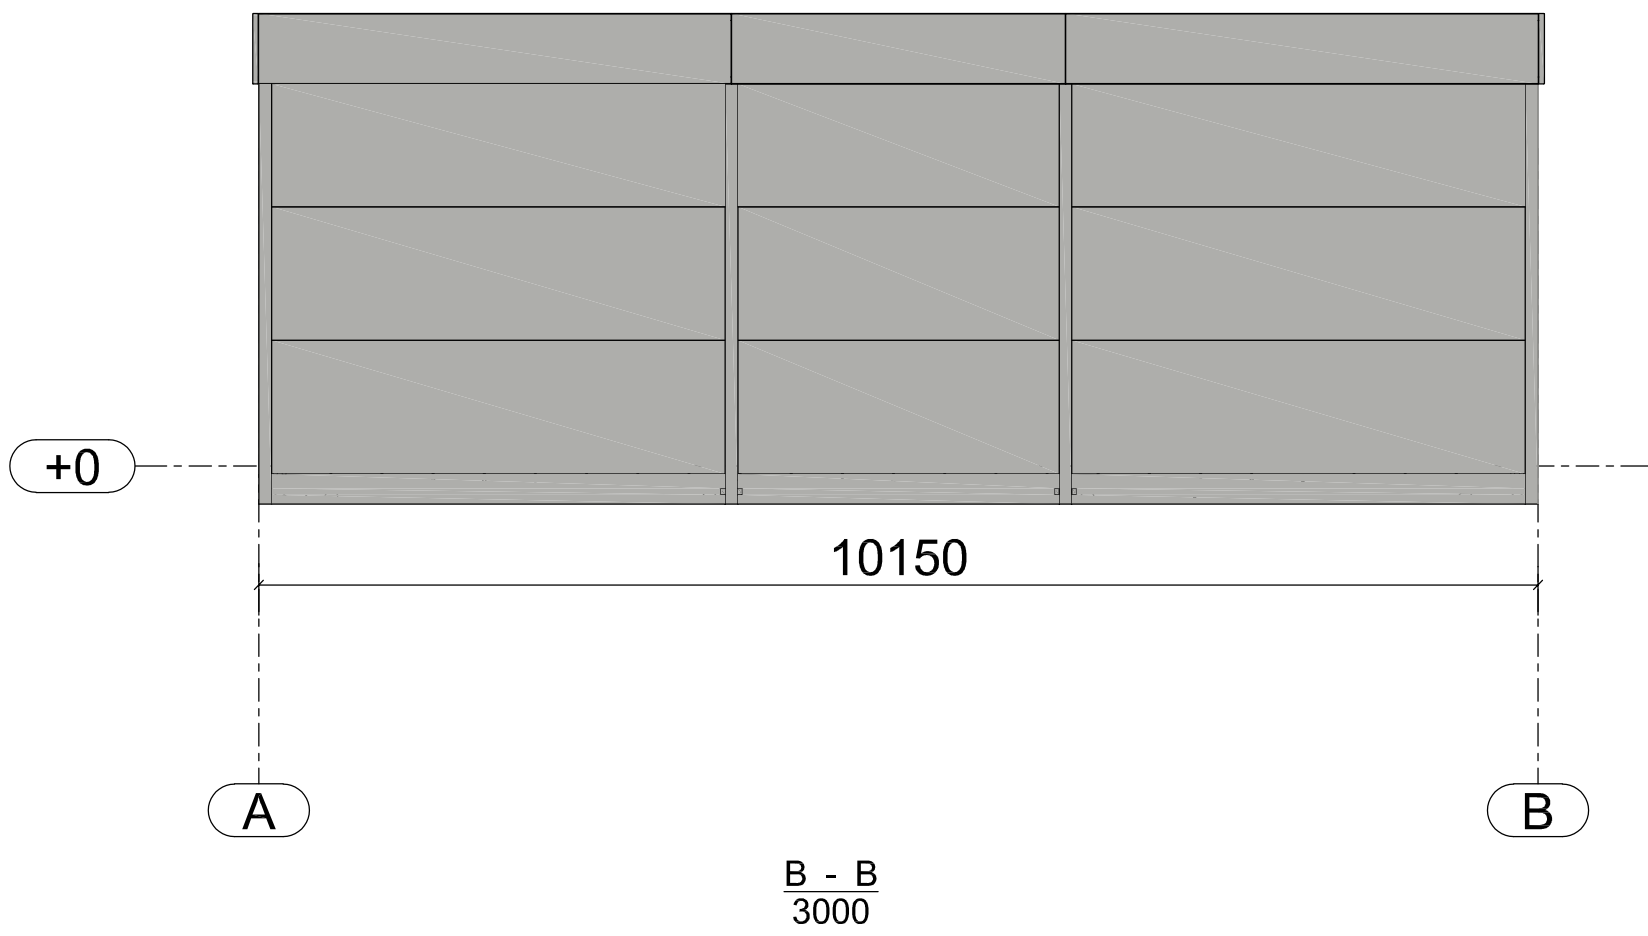
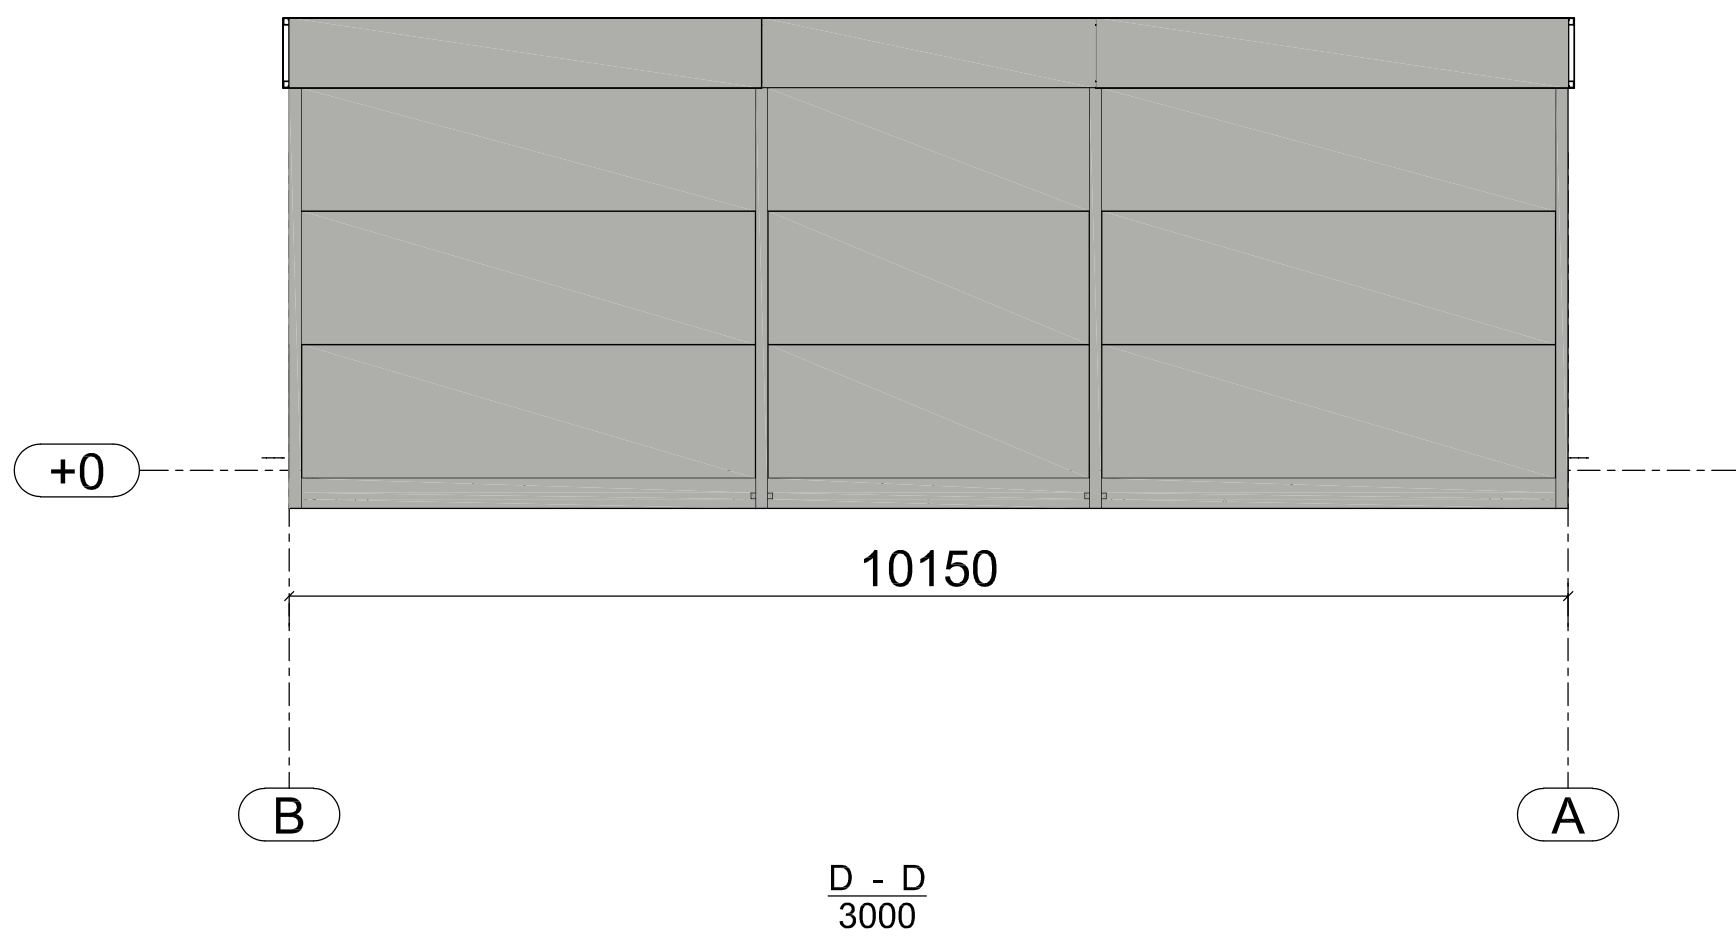


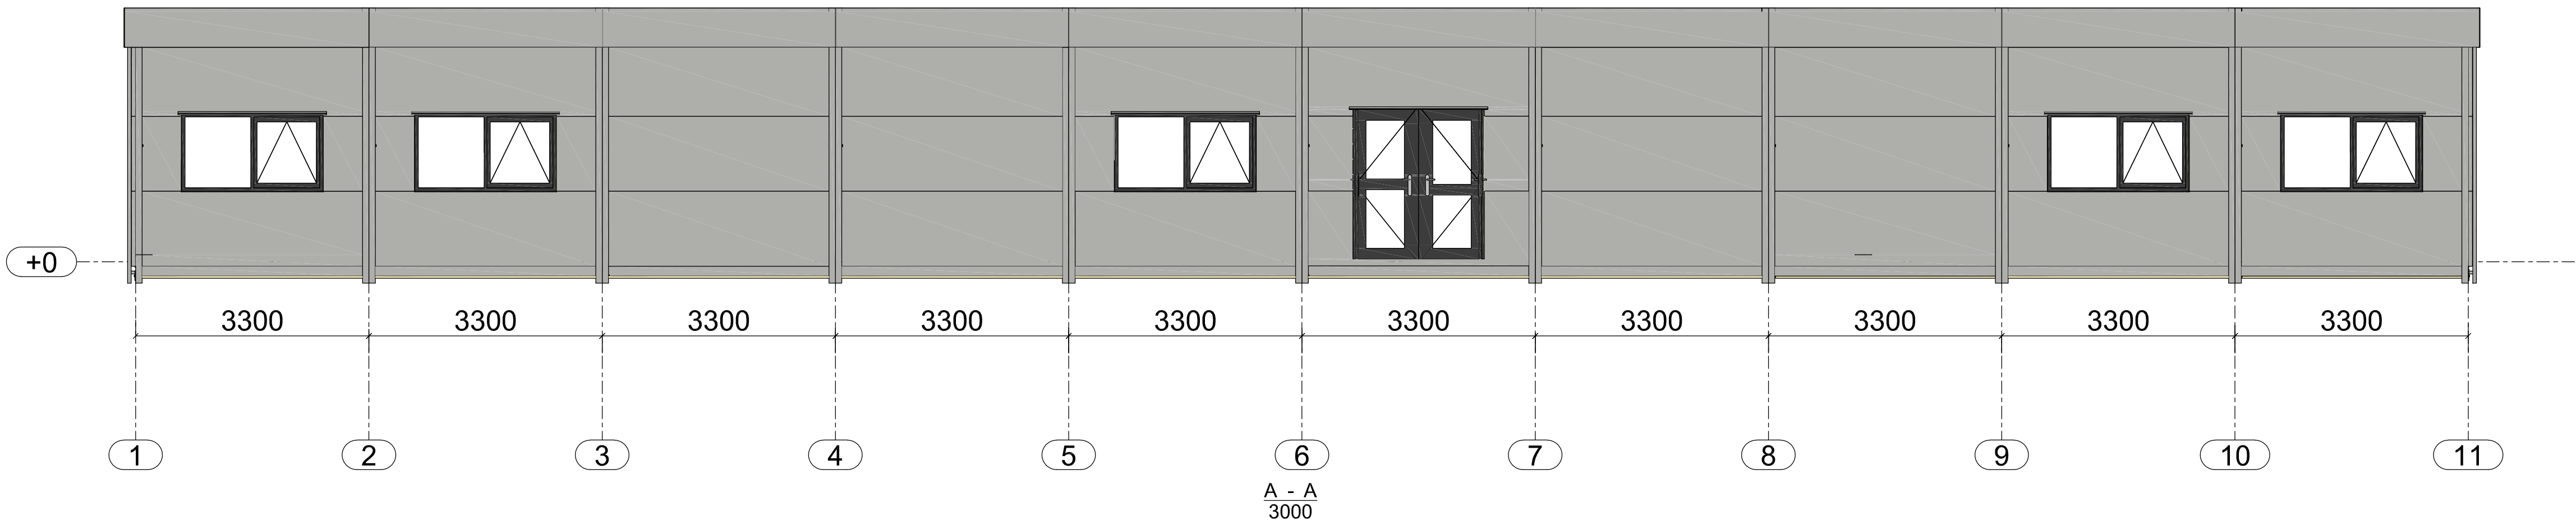

C2	(Iss03) GAPack C2 ElmsBank	BMN	26.06.2026
C1	(Iss02) GAPack C1 ElmsBank	BMN	19.06.2026
REV	DESCRIPTION	By	Date
		CREATED	
Project:			
ELMSBANK			
Title:			
ELEVATIONS			
Client:			
PMcVey			
Drawn By:	Scale:	Date:	
BMN		26.06.2026	
Checked By:	Approved By:	DRG NO:	
SG		3001	
Stage:			
APPROVAL ISSUE			
DRG:			
SB71 - PMV - ZZ - ZZ - DR - S			
REV:			
C2			

IF IN DOUBT, ASK.
Design is based on information available at the time of issue. PMcVey Building Systems accepts no responsibility for unauthorised changes. A signed approval copy of this drawing is required prior to manufacture. Do not scale from this drawing. Use figured dimensions only. This drawing and the information contained herein are the property of PMcVey Building Systems. It shall not be reproduced, disclosed, or used without prior written consent. All rights reserved. This drawing is uncontrolled when printed. Verify latest revision before use.