

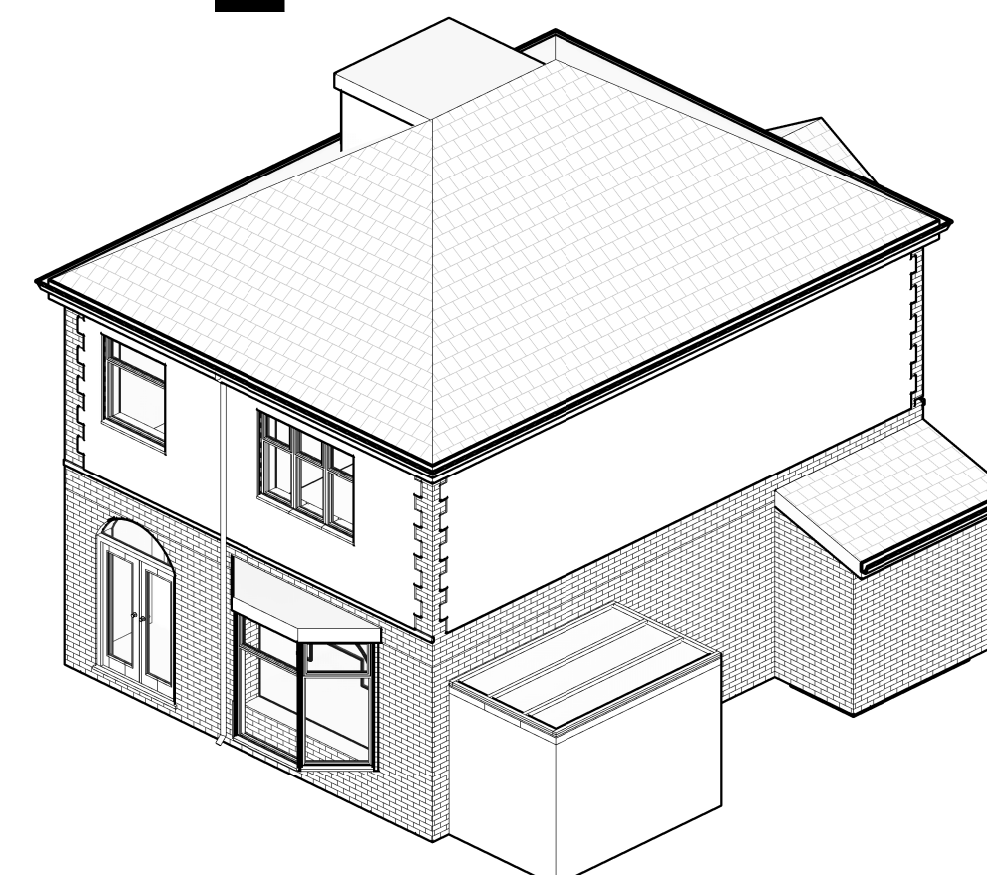
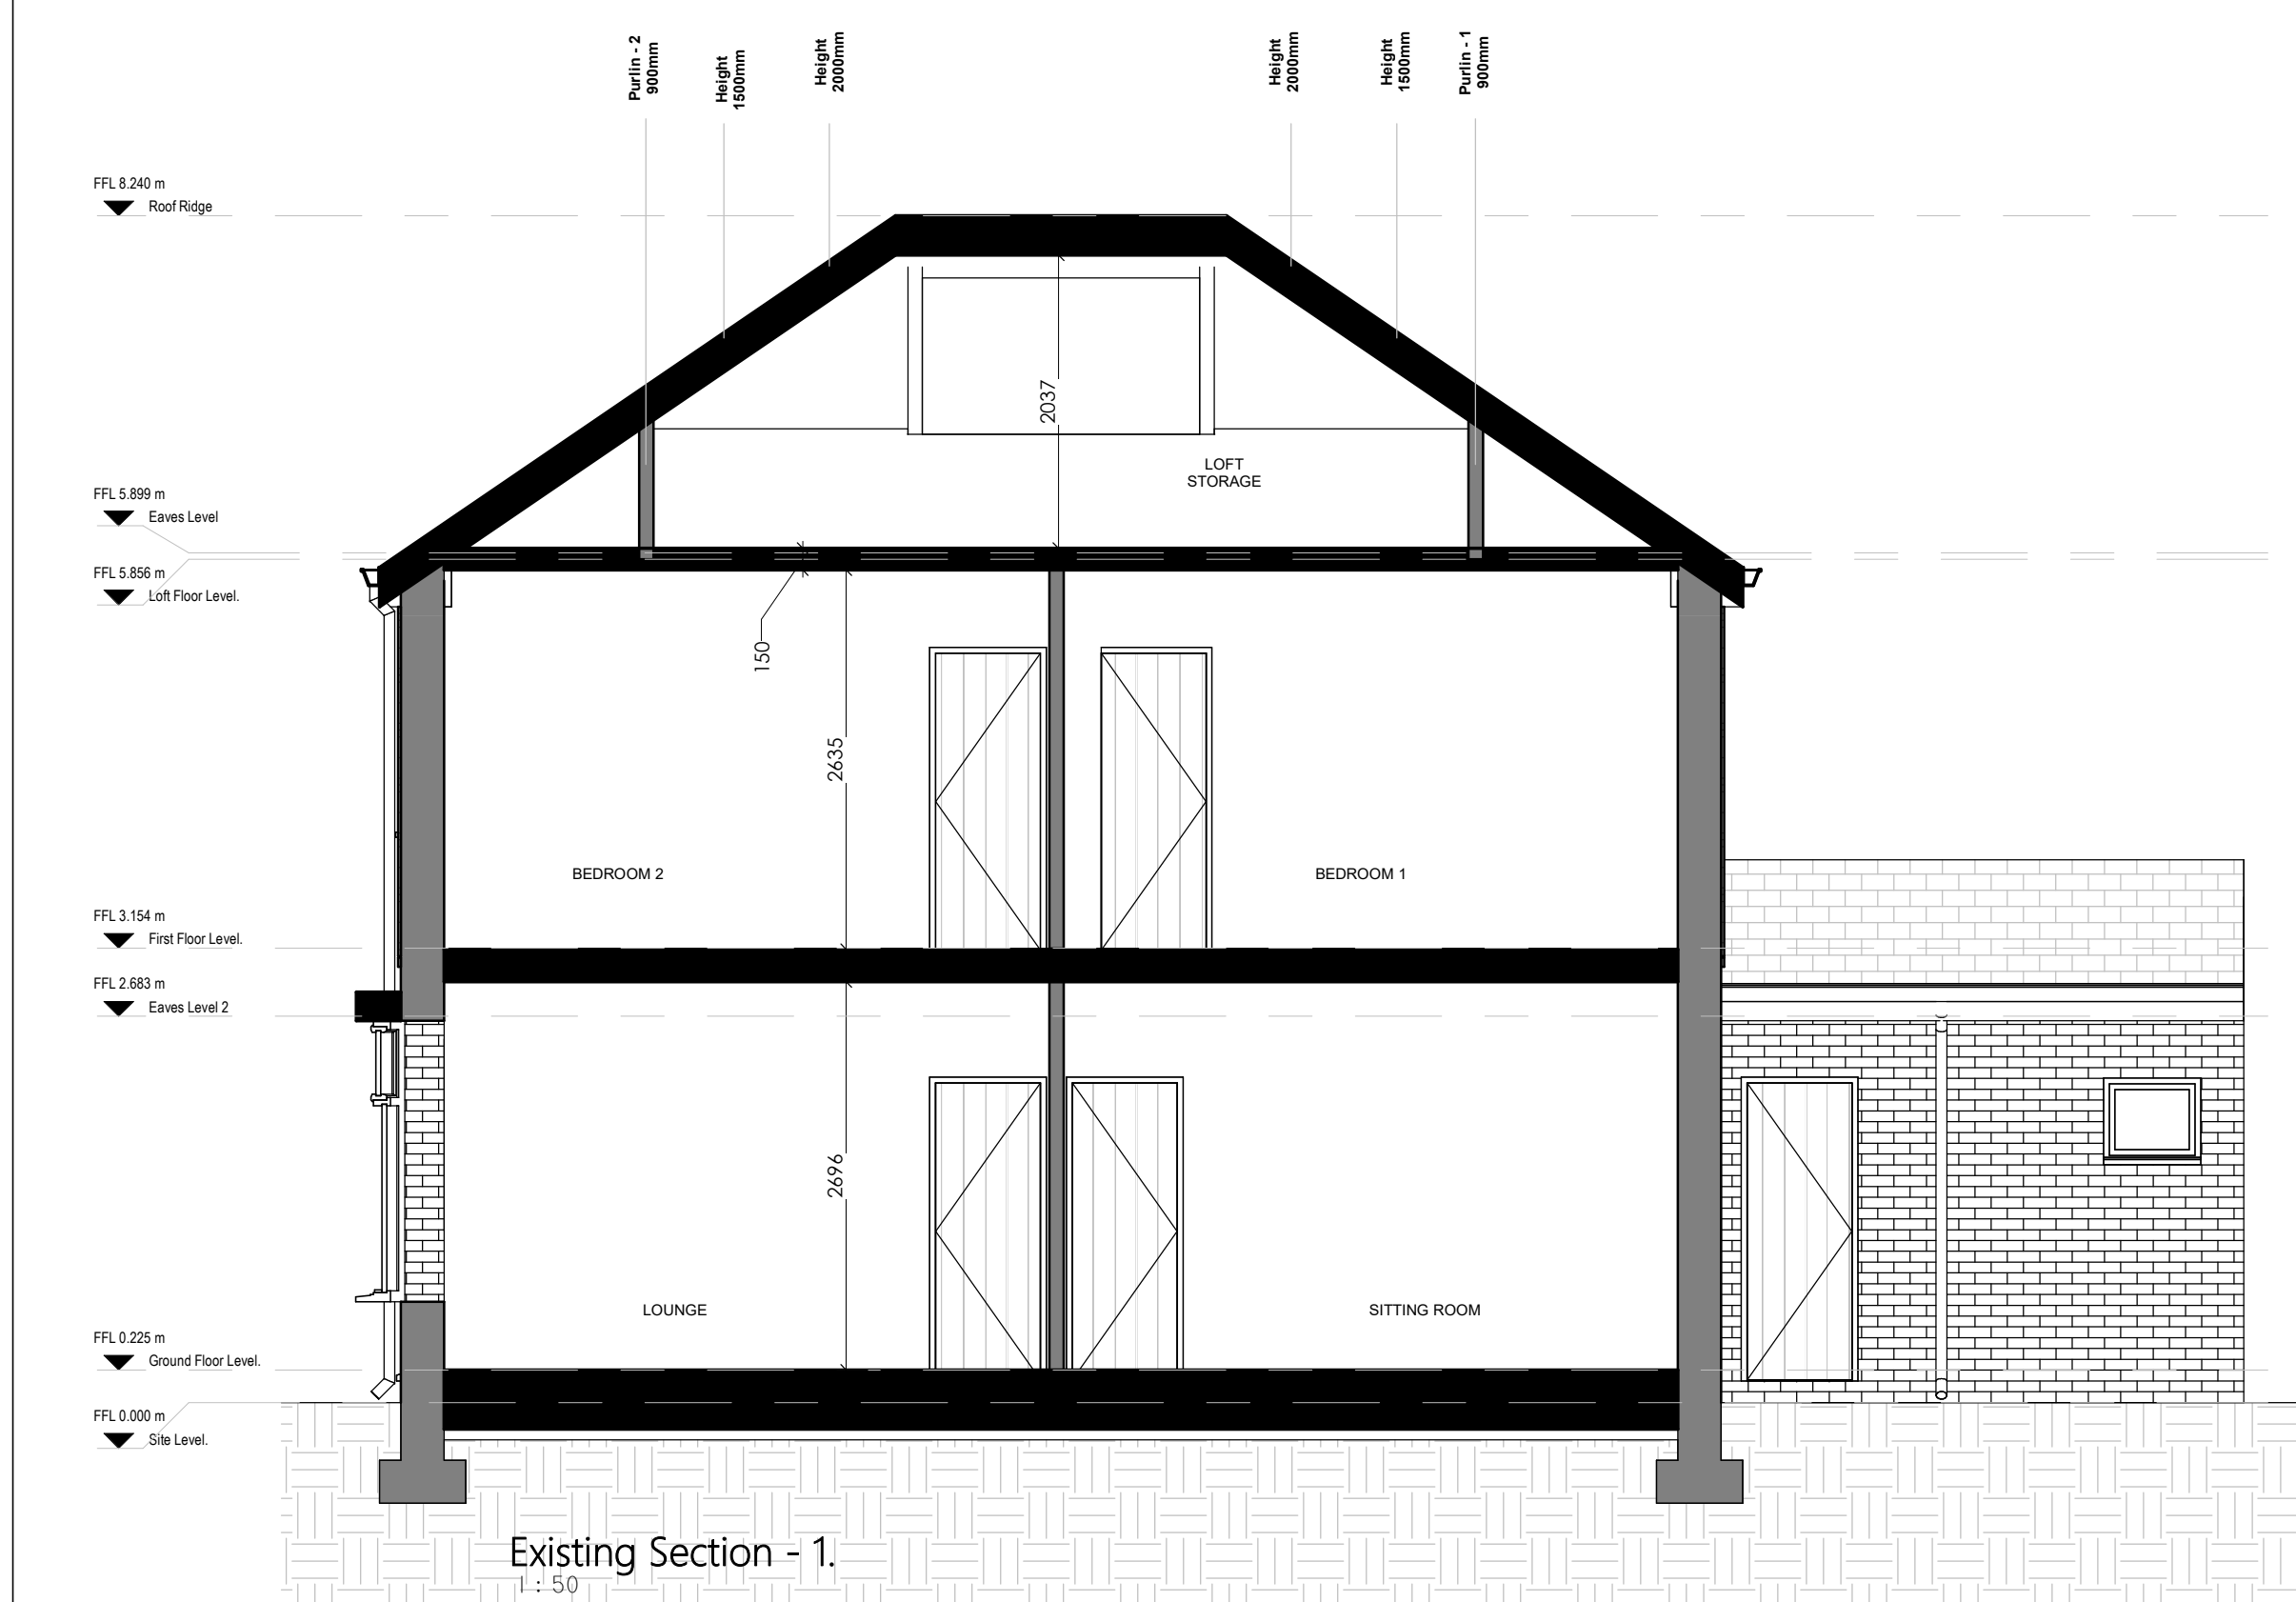
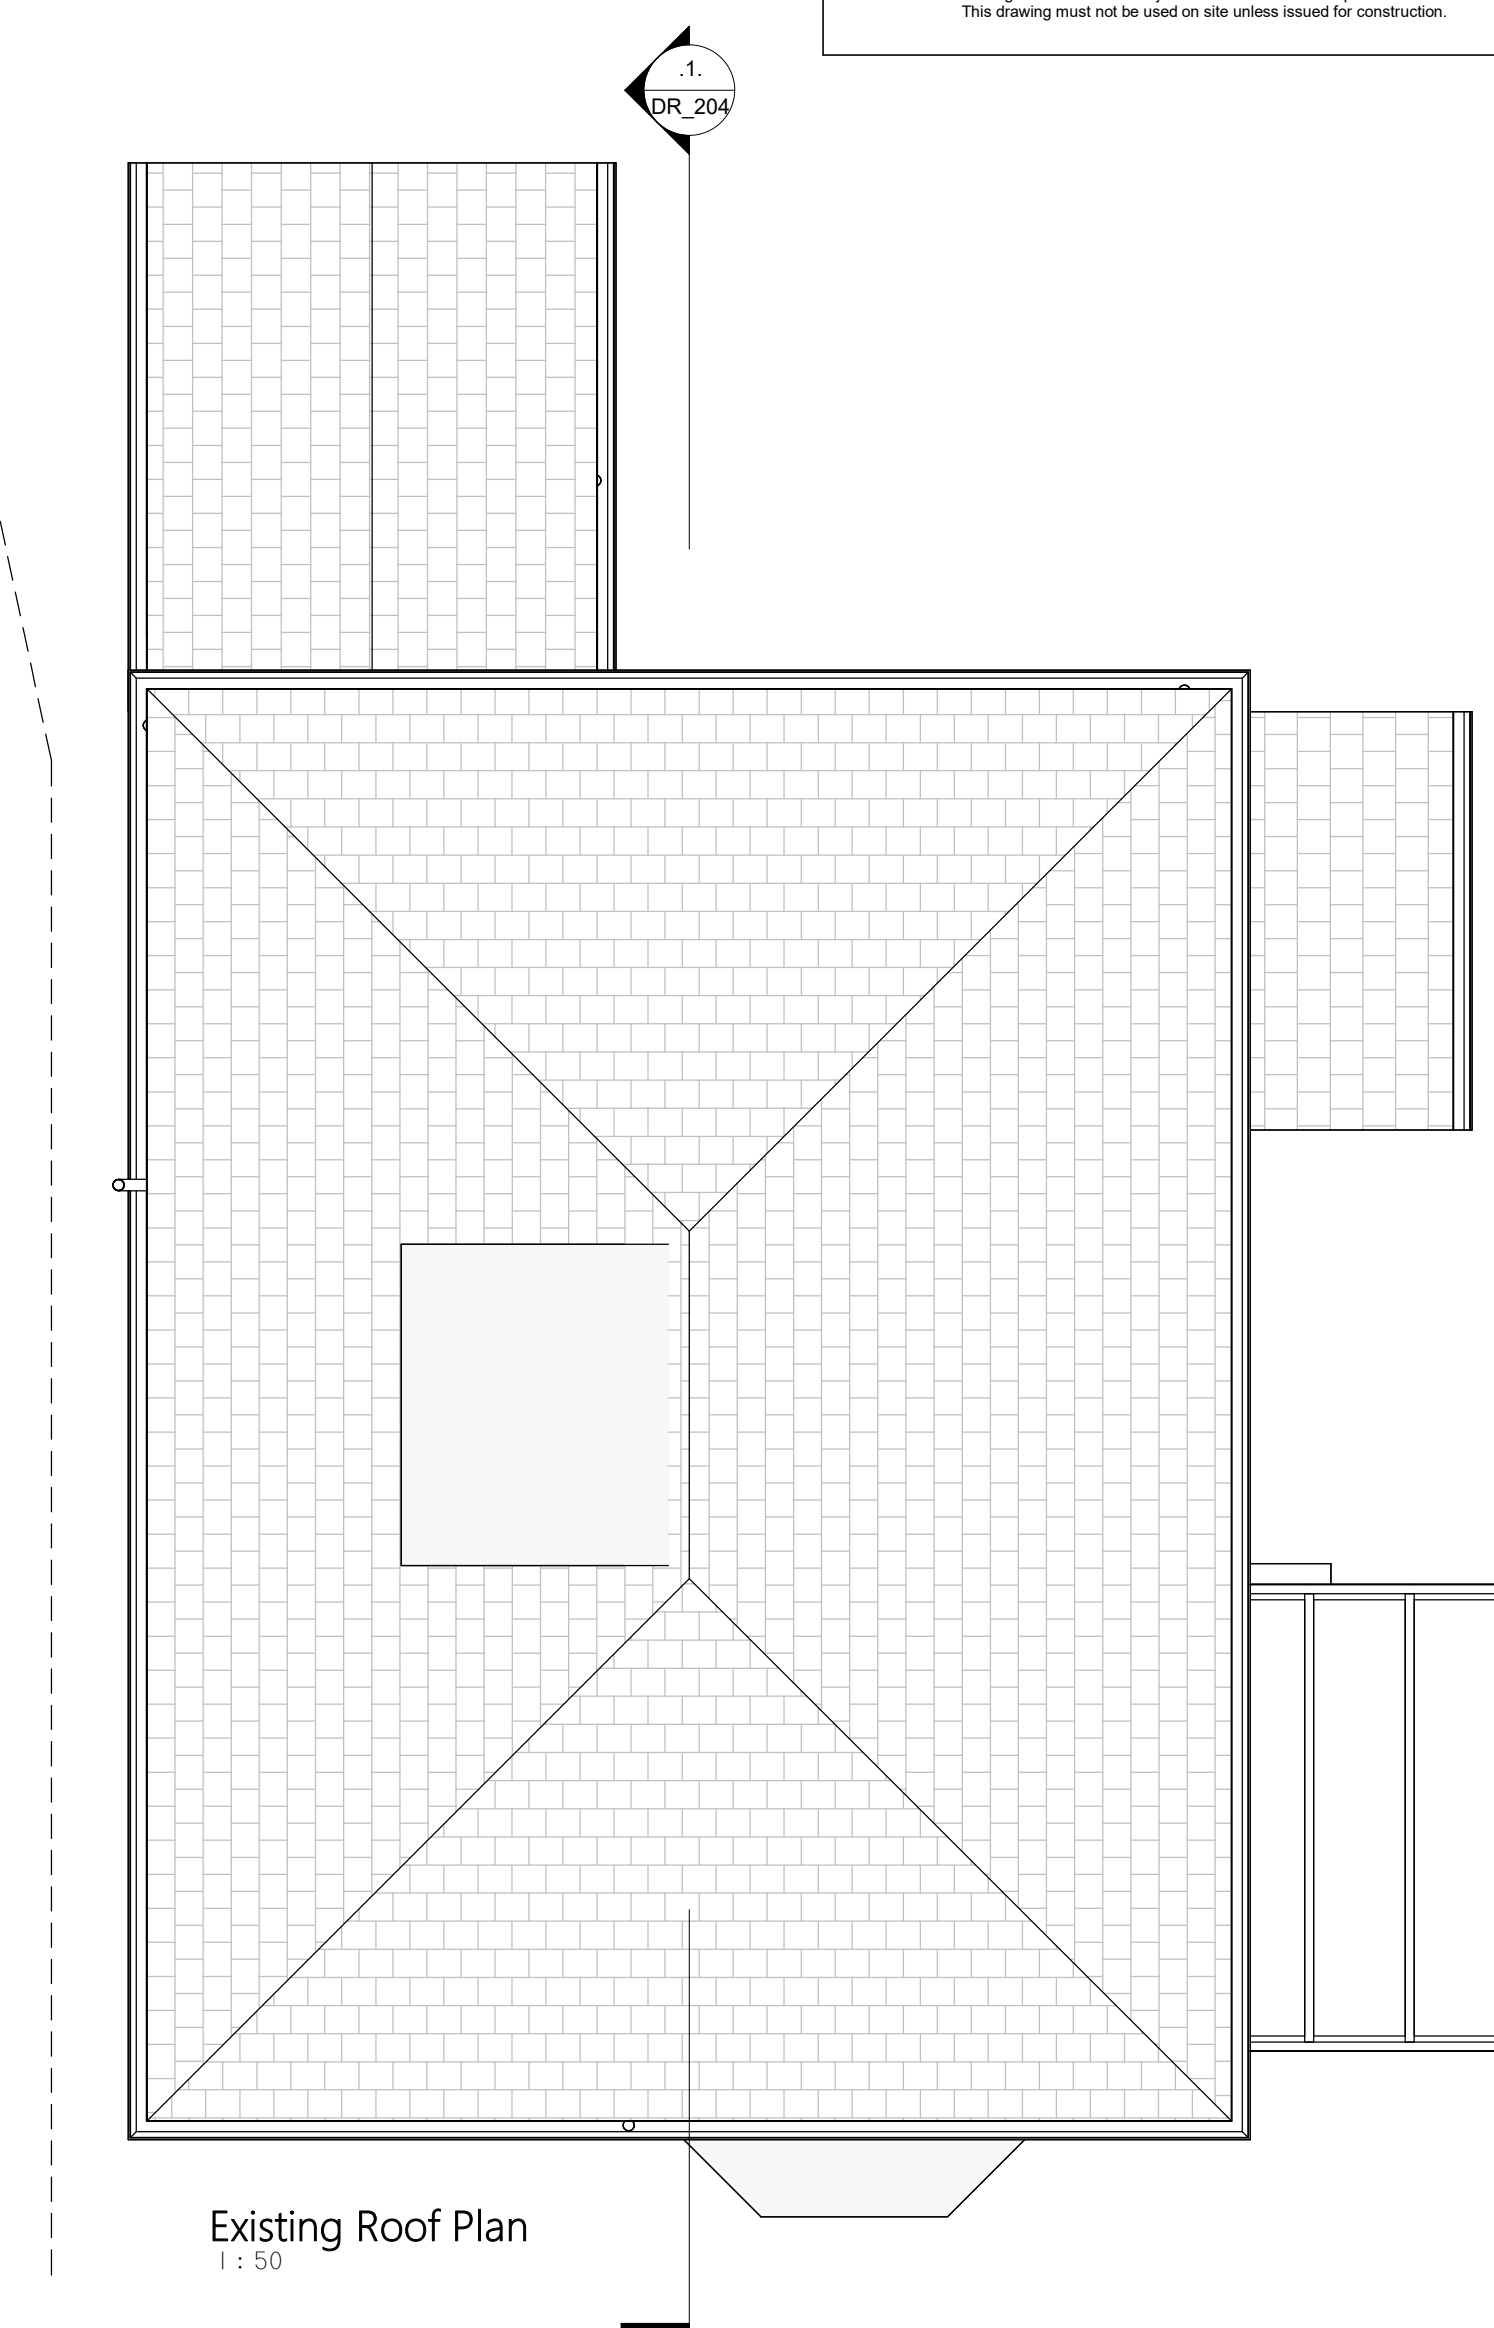
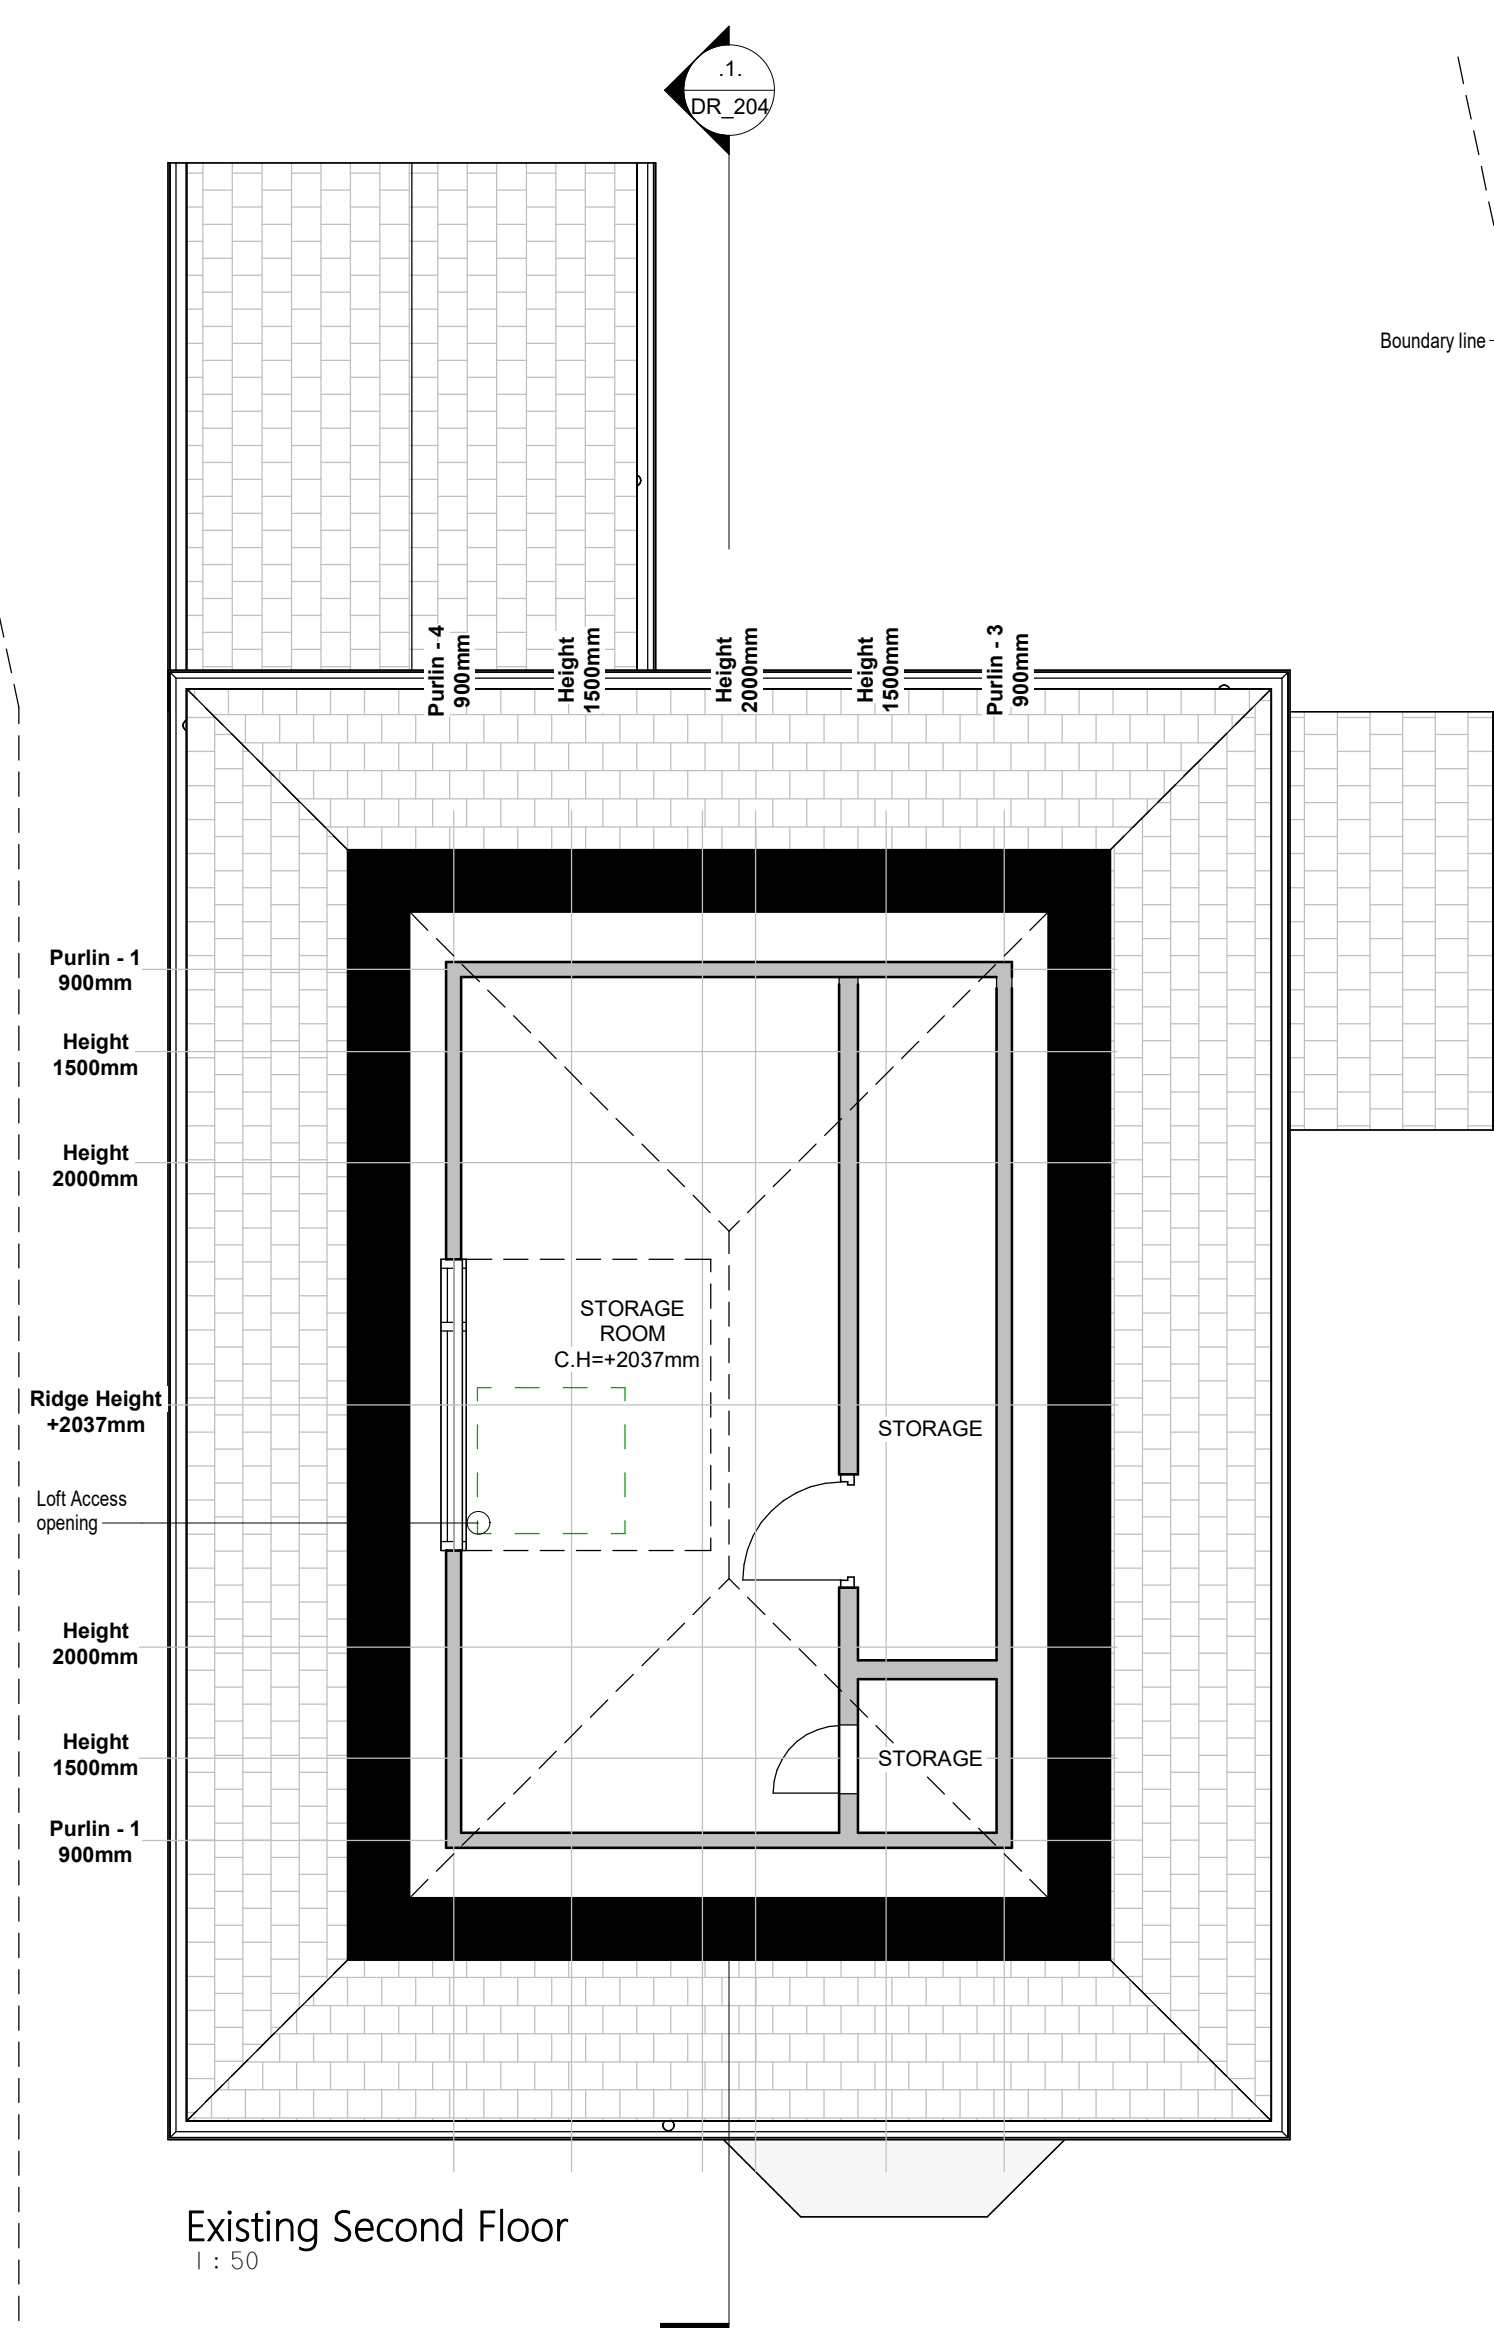
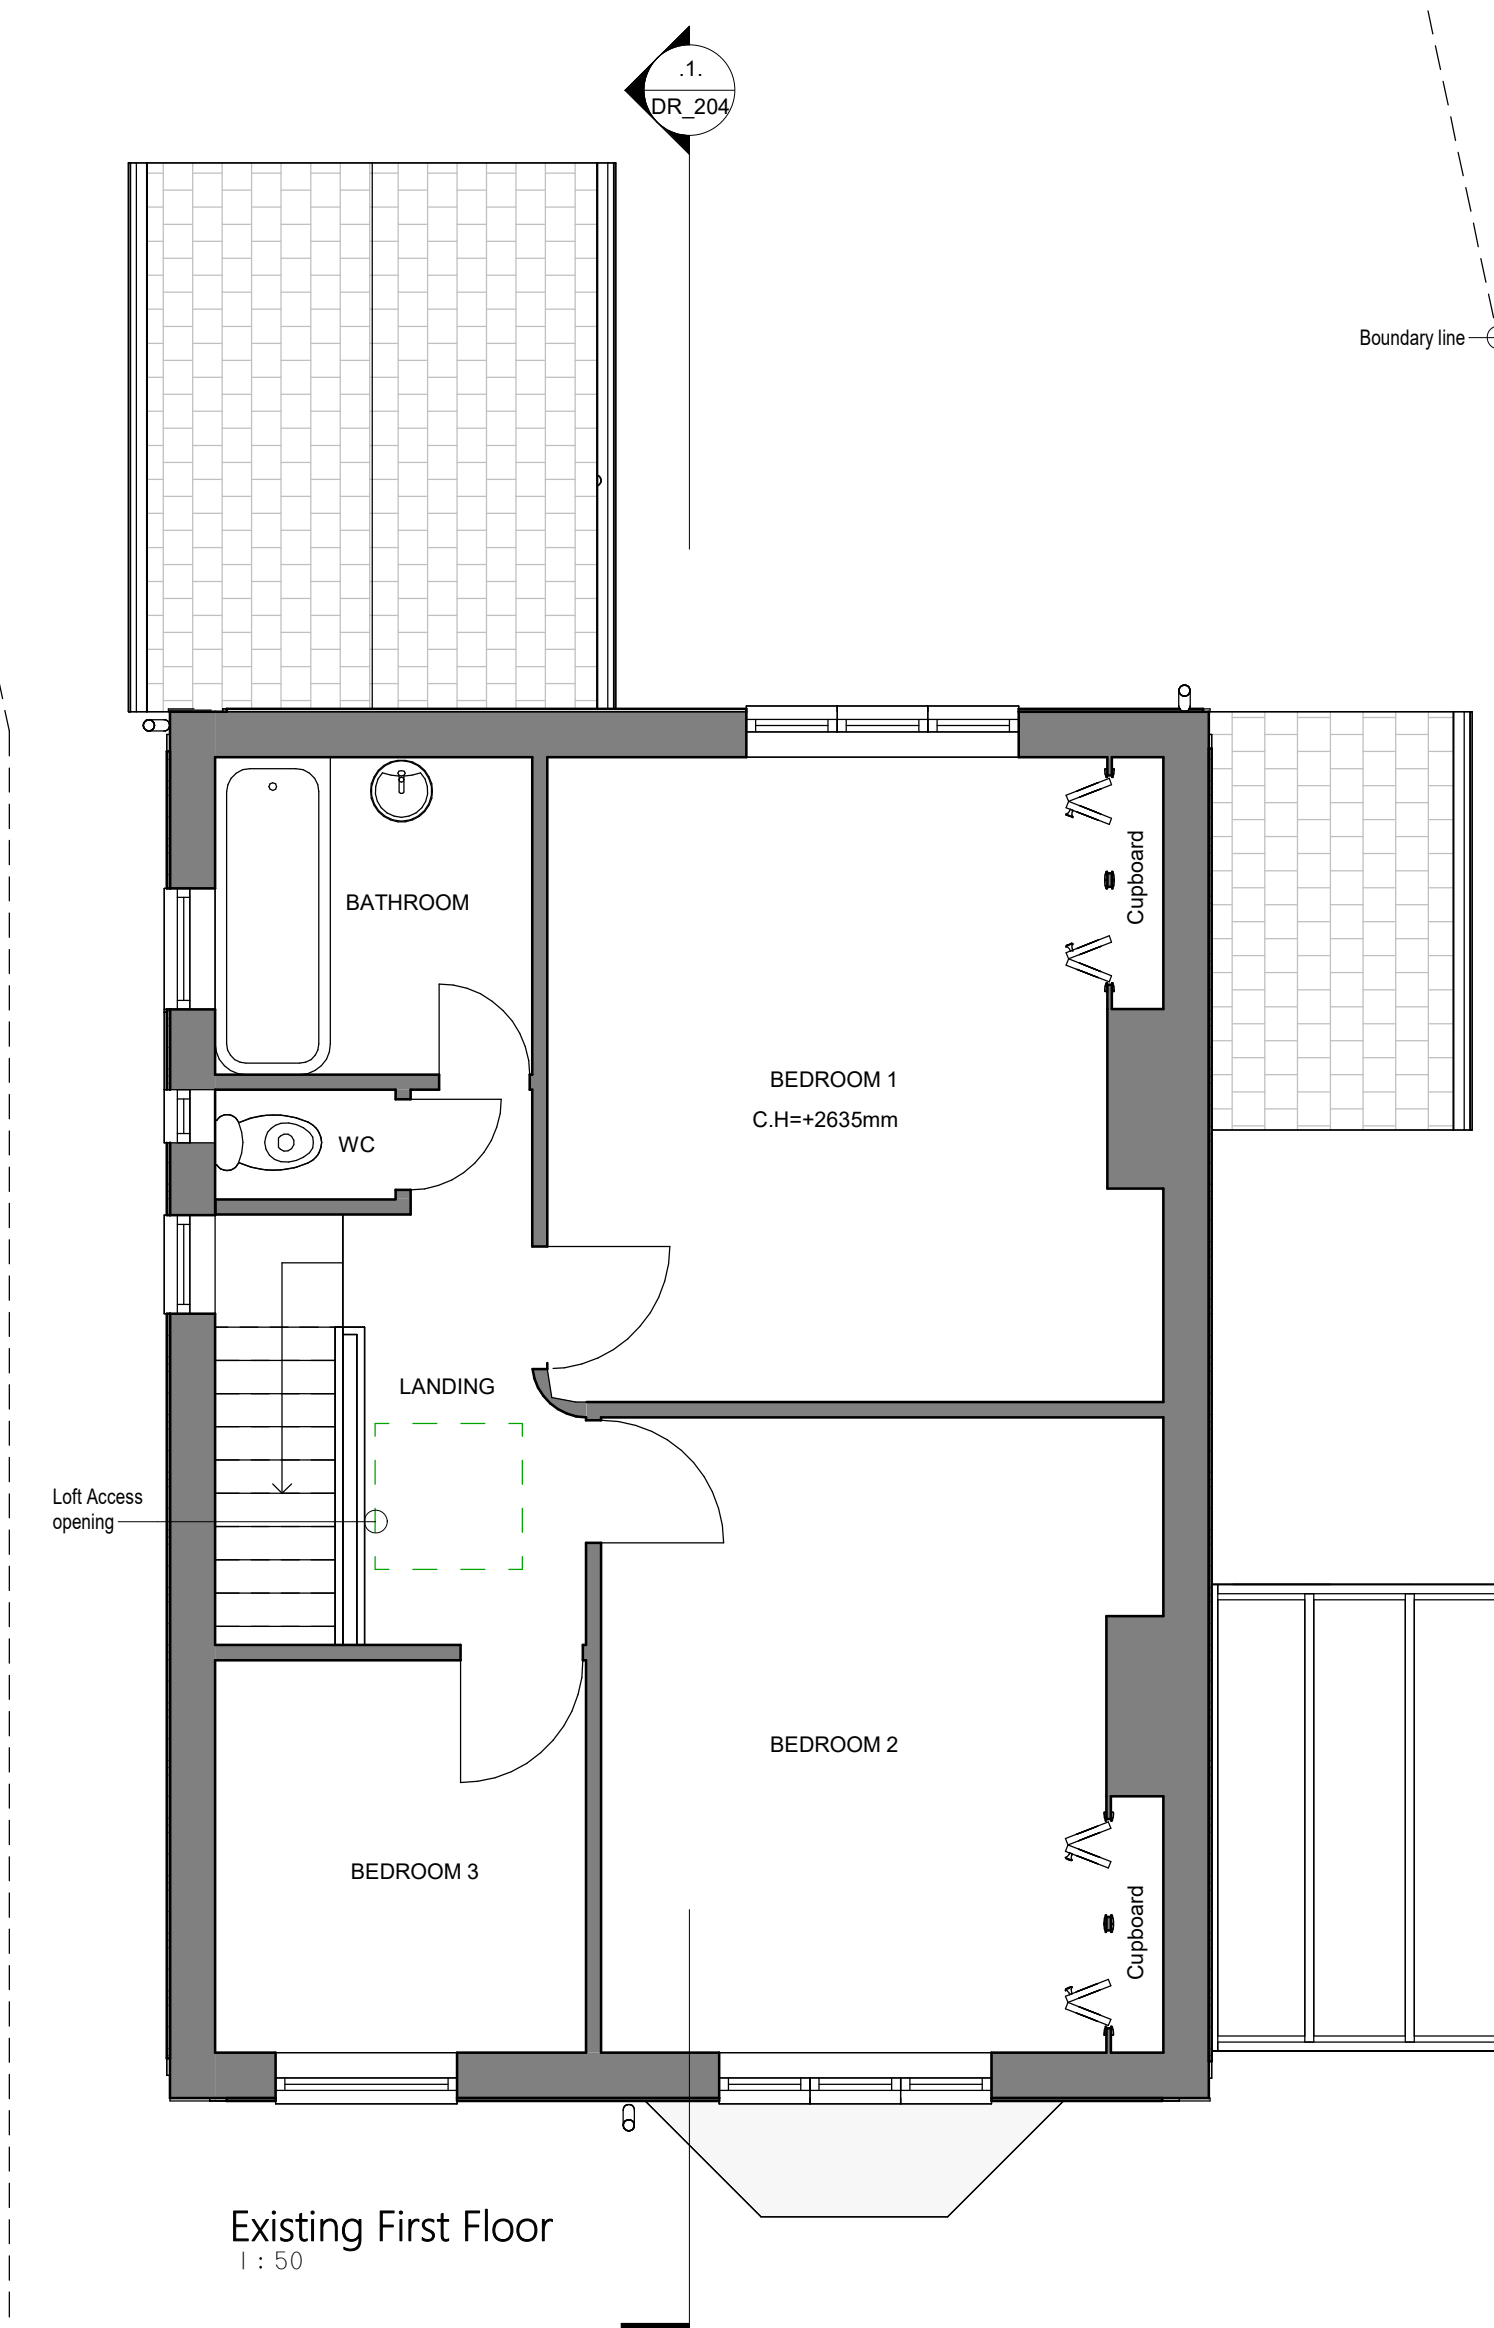



This drawing is the copyright of LDM Group.
All dimensions to be checked on site.
All levels to be checked on site and refer to Ordnance Survey Datum Newlyn unless alternative datum given.
All errors and omissions to be reported to the Architect prior to commencement.
This drawing must be read in conjunction with the relevant specification clauses.
This drawing must not be used on site unless issued for construction.

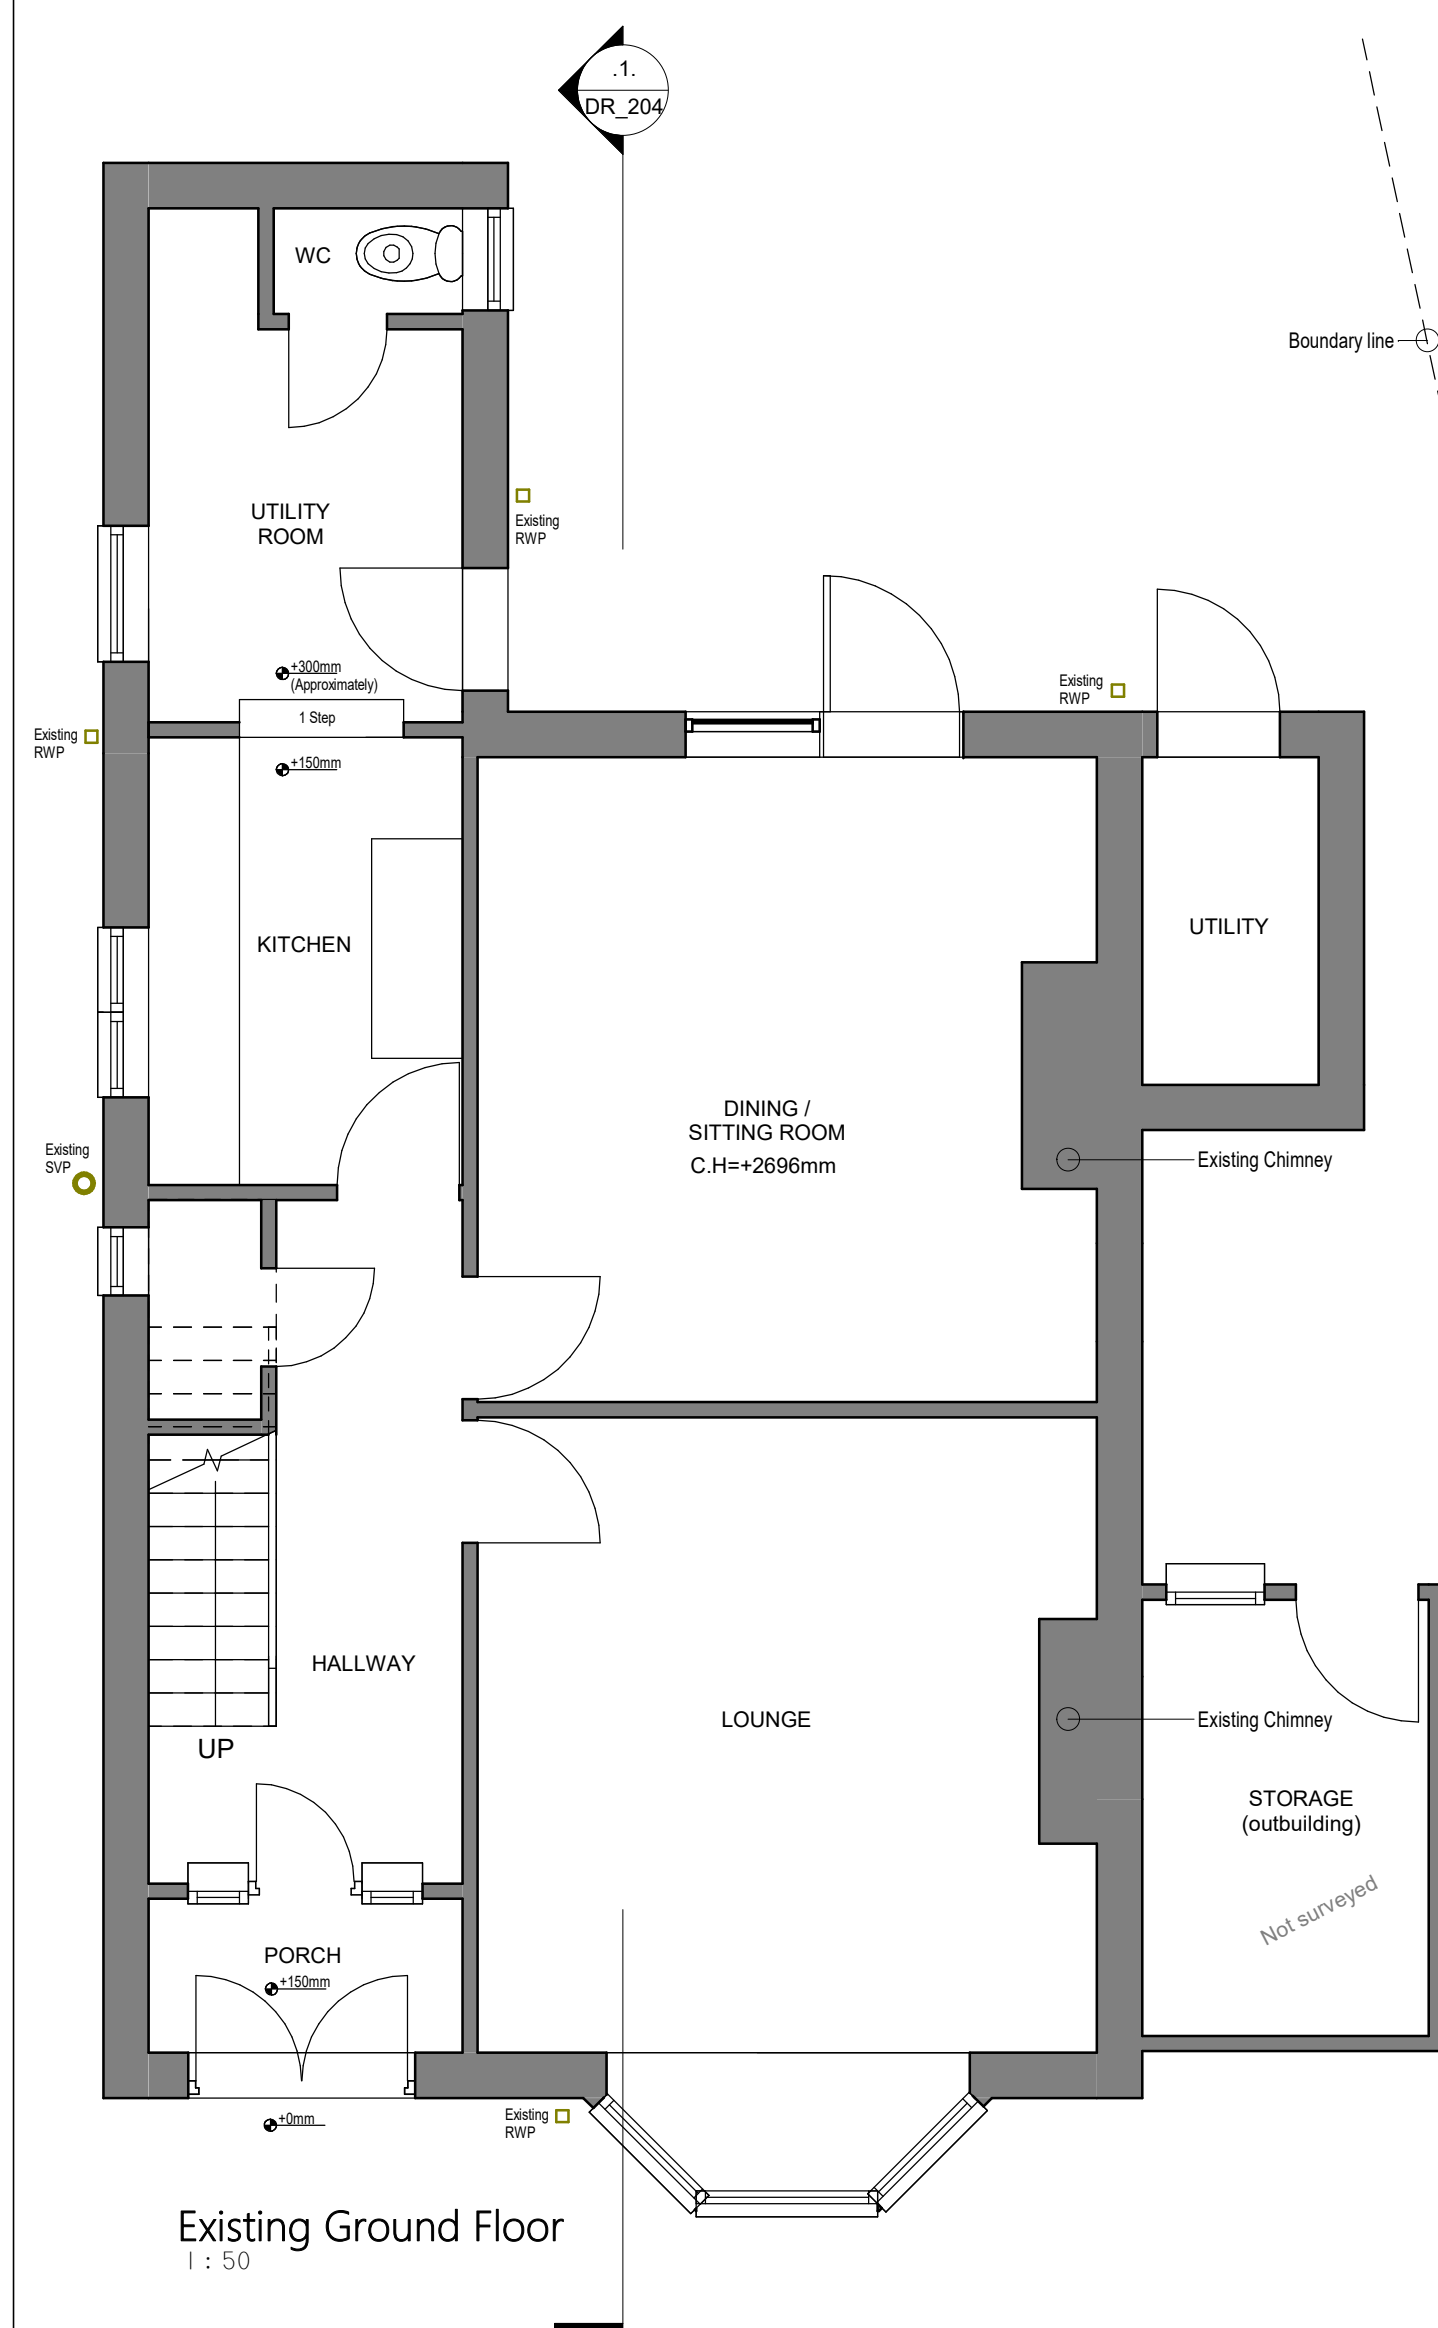




Existing Front-Right 3D View

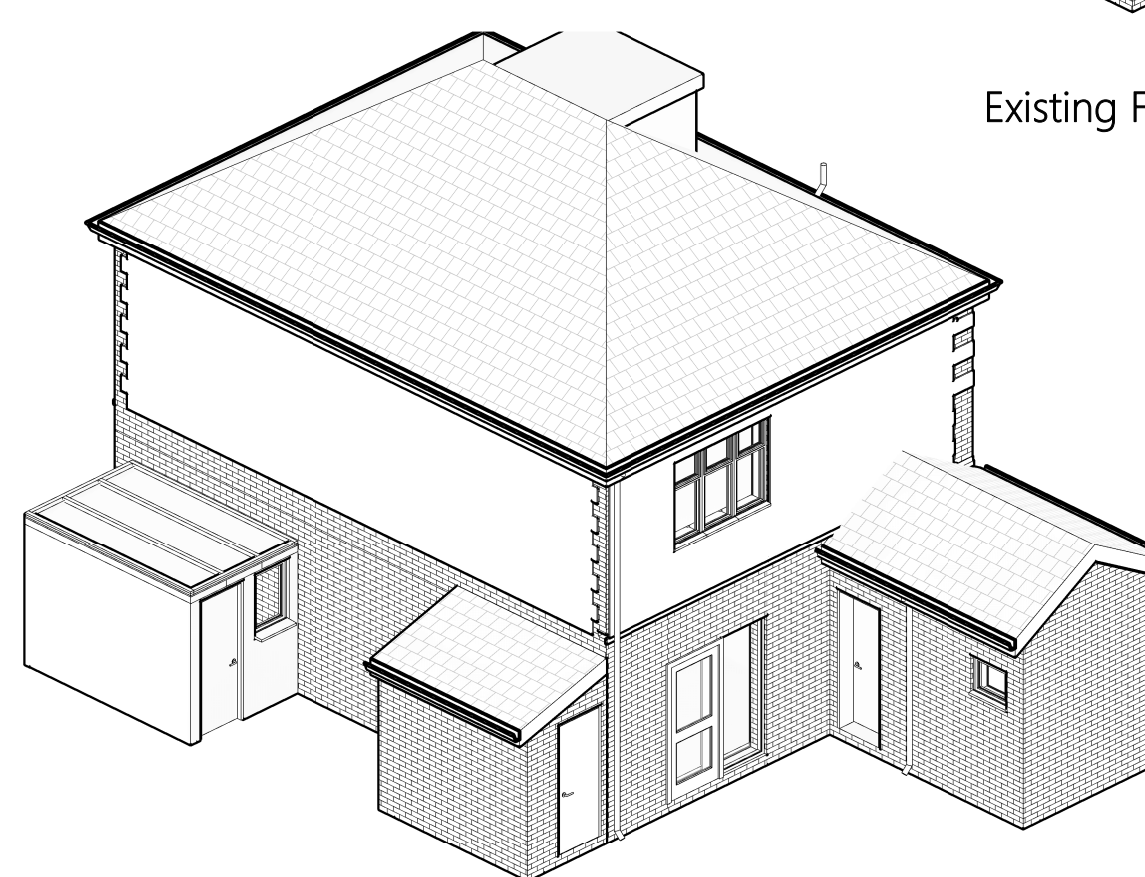

Existing Rear-Right 3D View

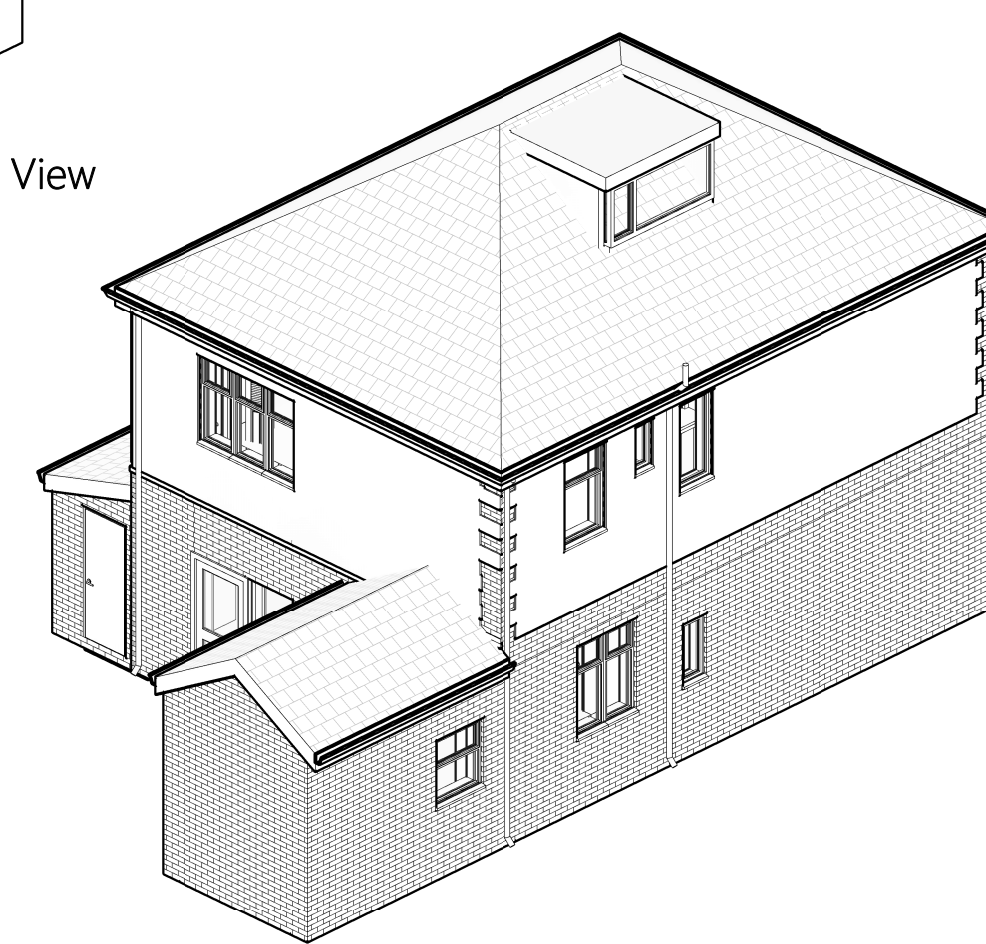

Existing Rear-Left 3D View

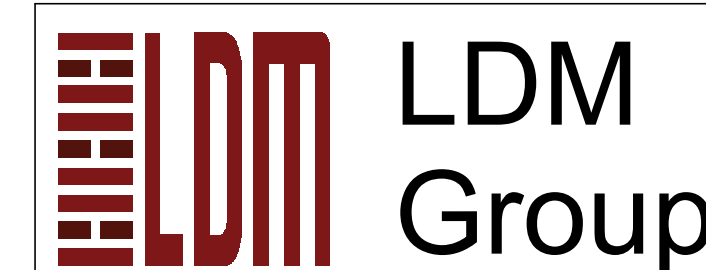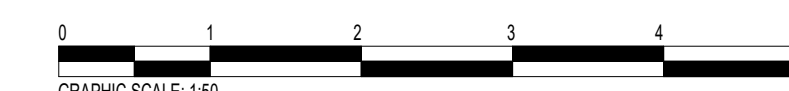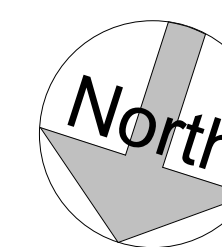

PROJECT: 2 Lee Street, Bury BL9 6SF

SHEET : Existing Drawings

CLIENT : Joël & Florence Ekolongeni

Scale (@ A1): As indicated

Drawn by : BA	DRAWING NUMBER : DR_201	REV : P-
Checked by : NK		