




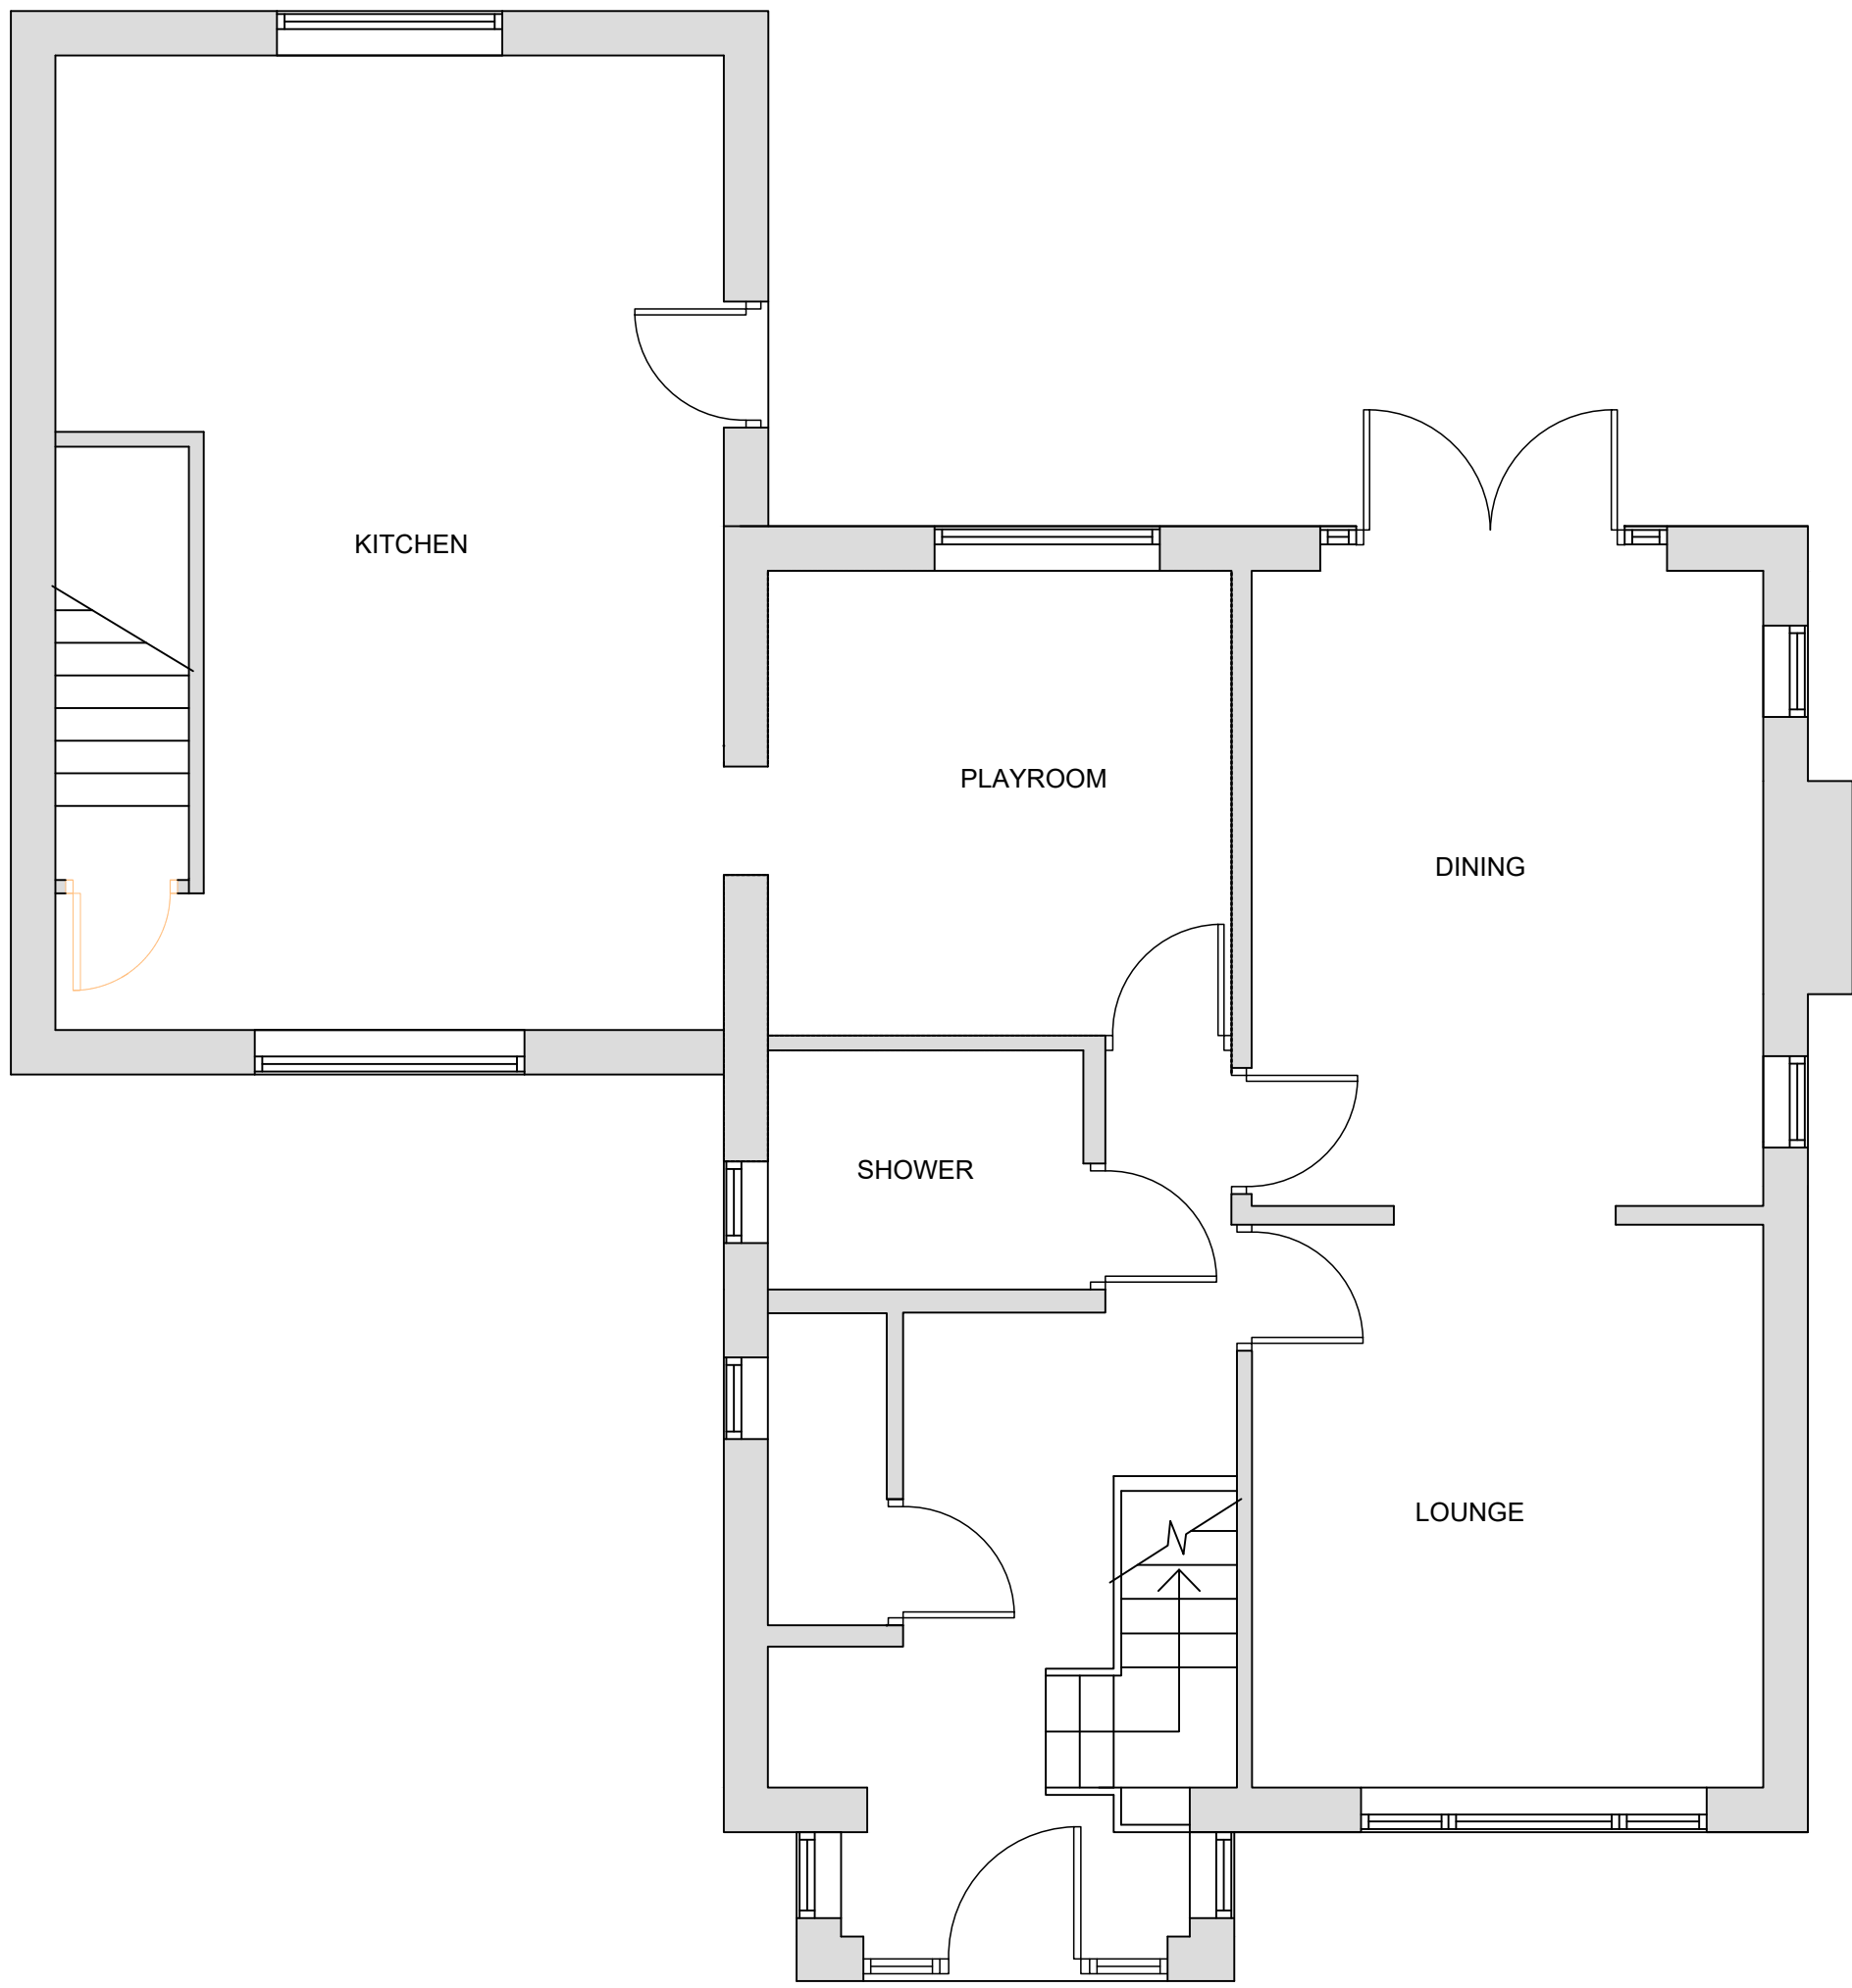

EXISTING GROUND FLOOR PLAN

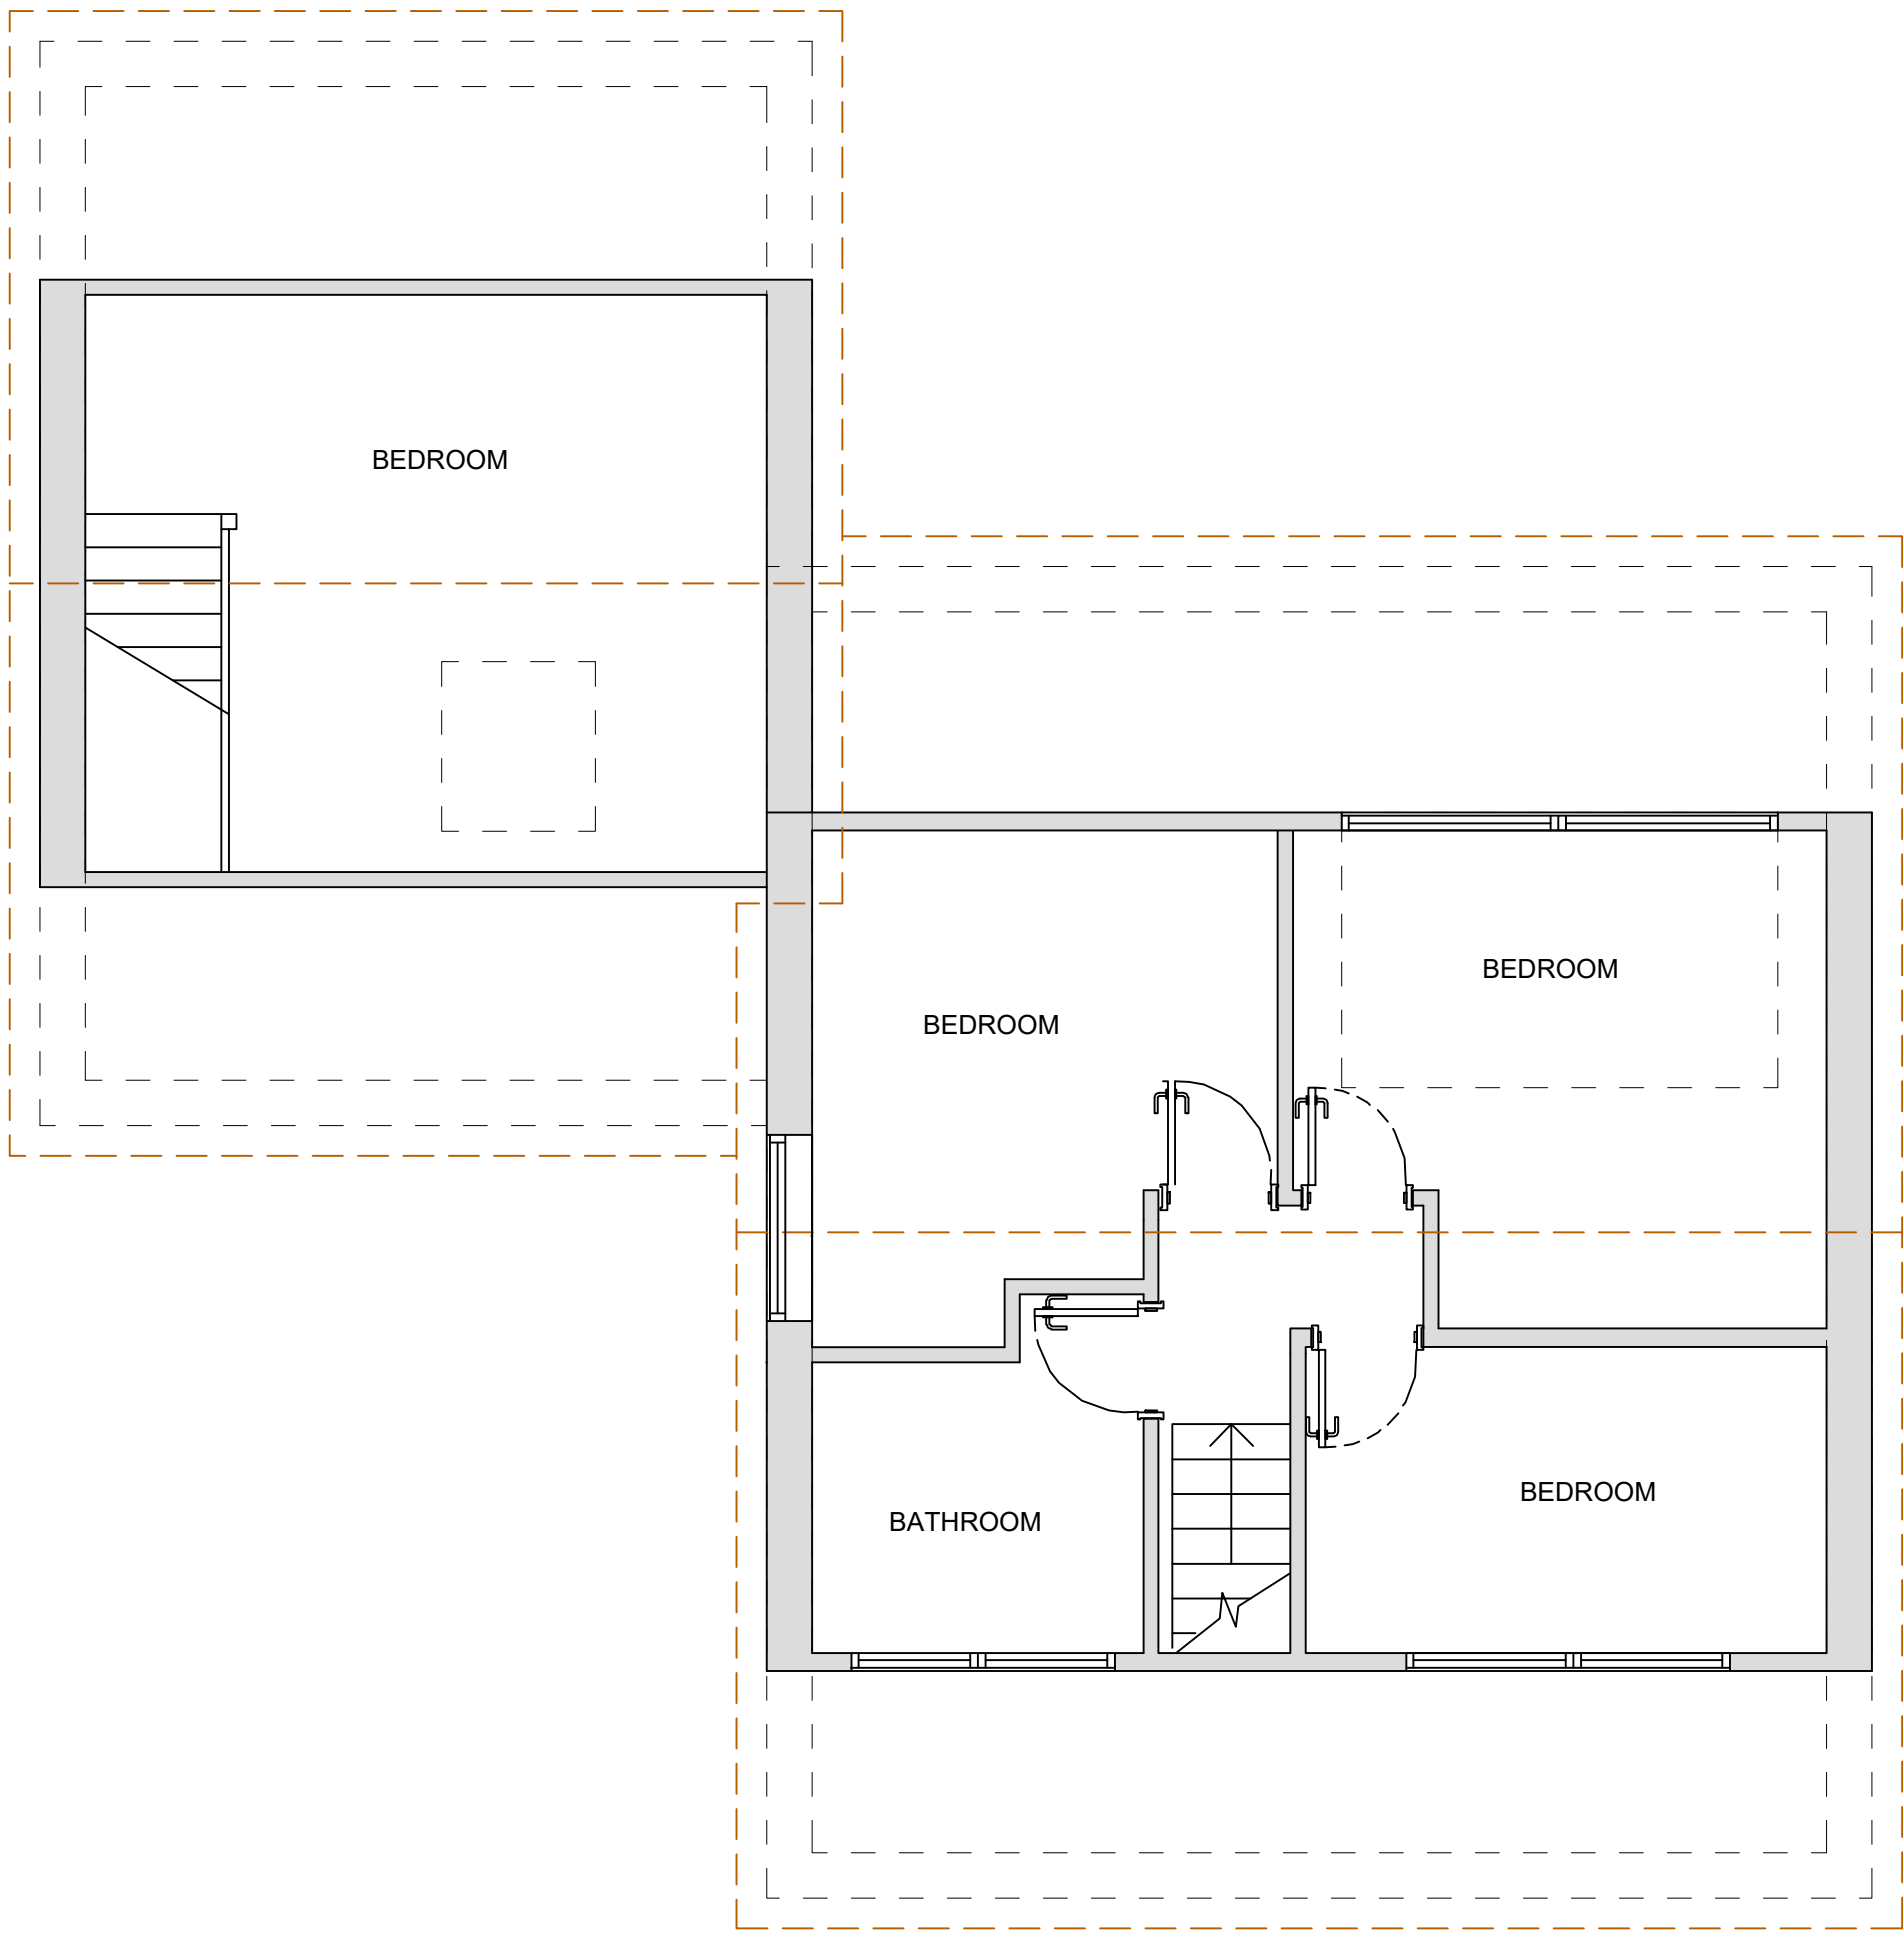


EXISTING FIRST FLOOR PLAN

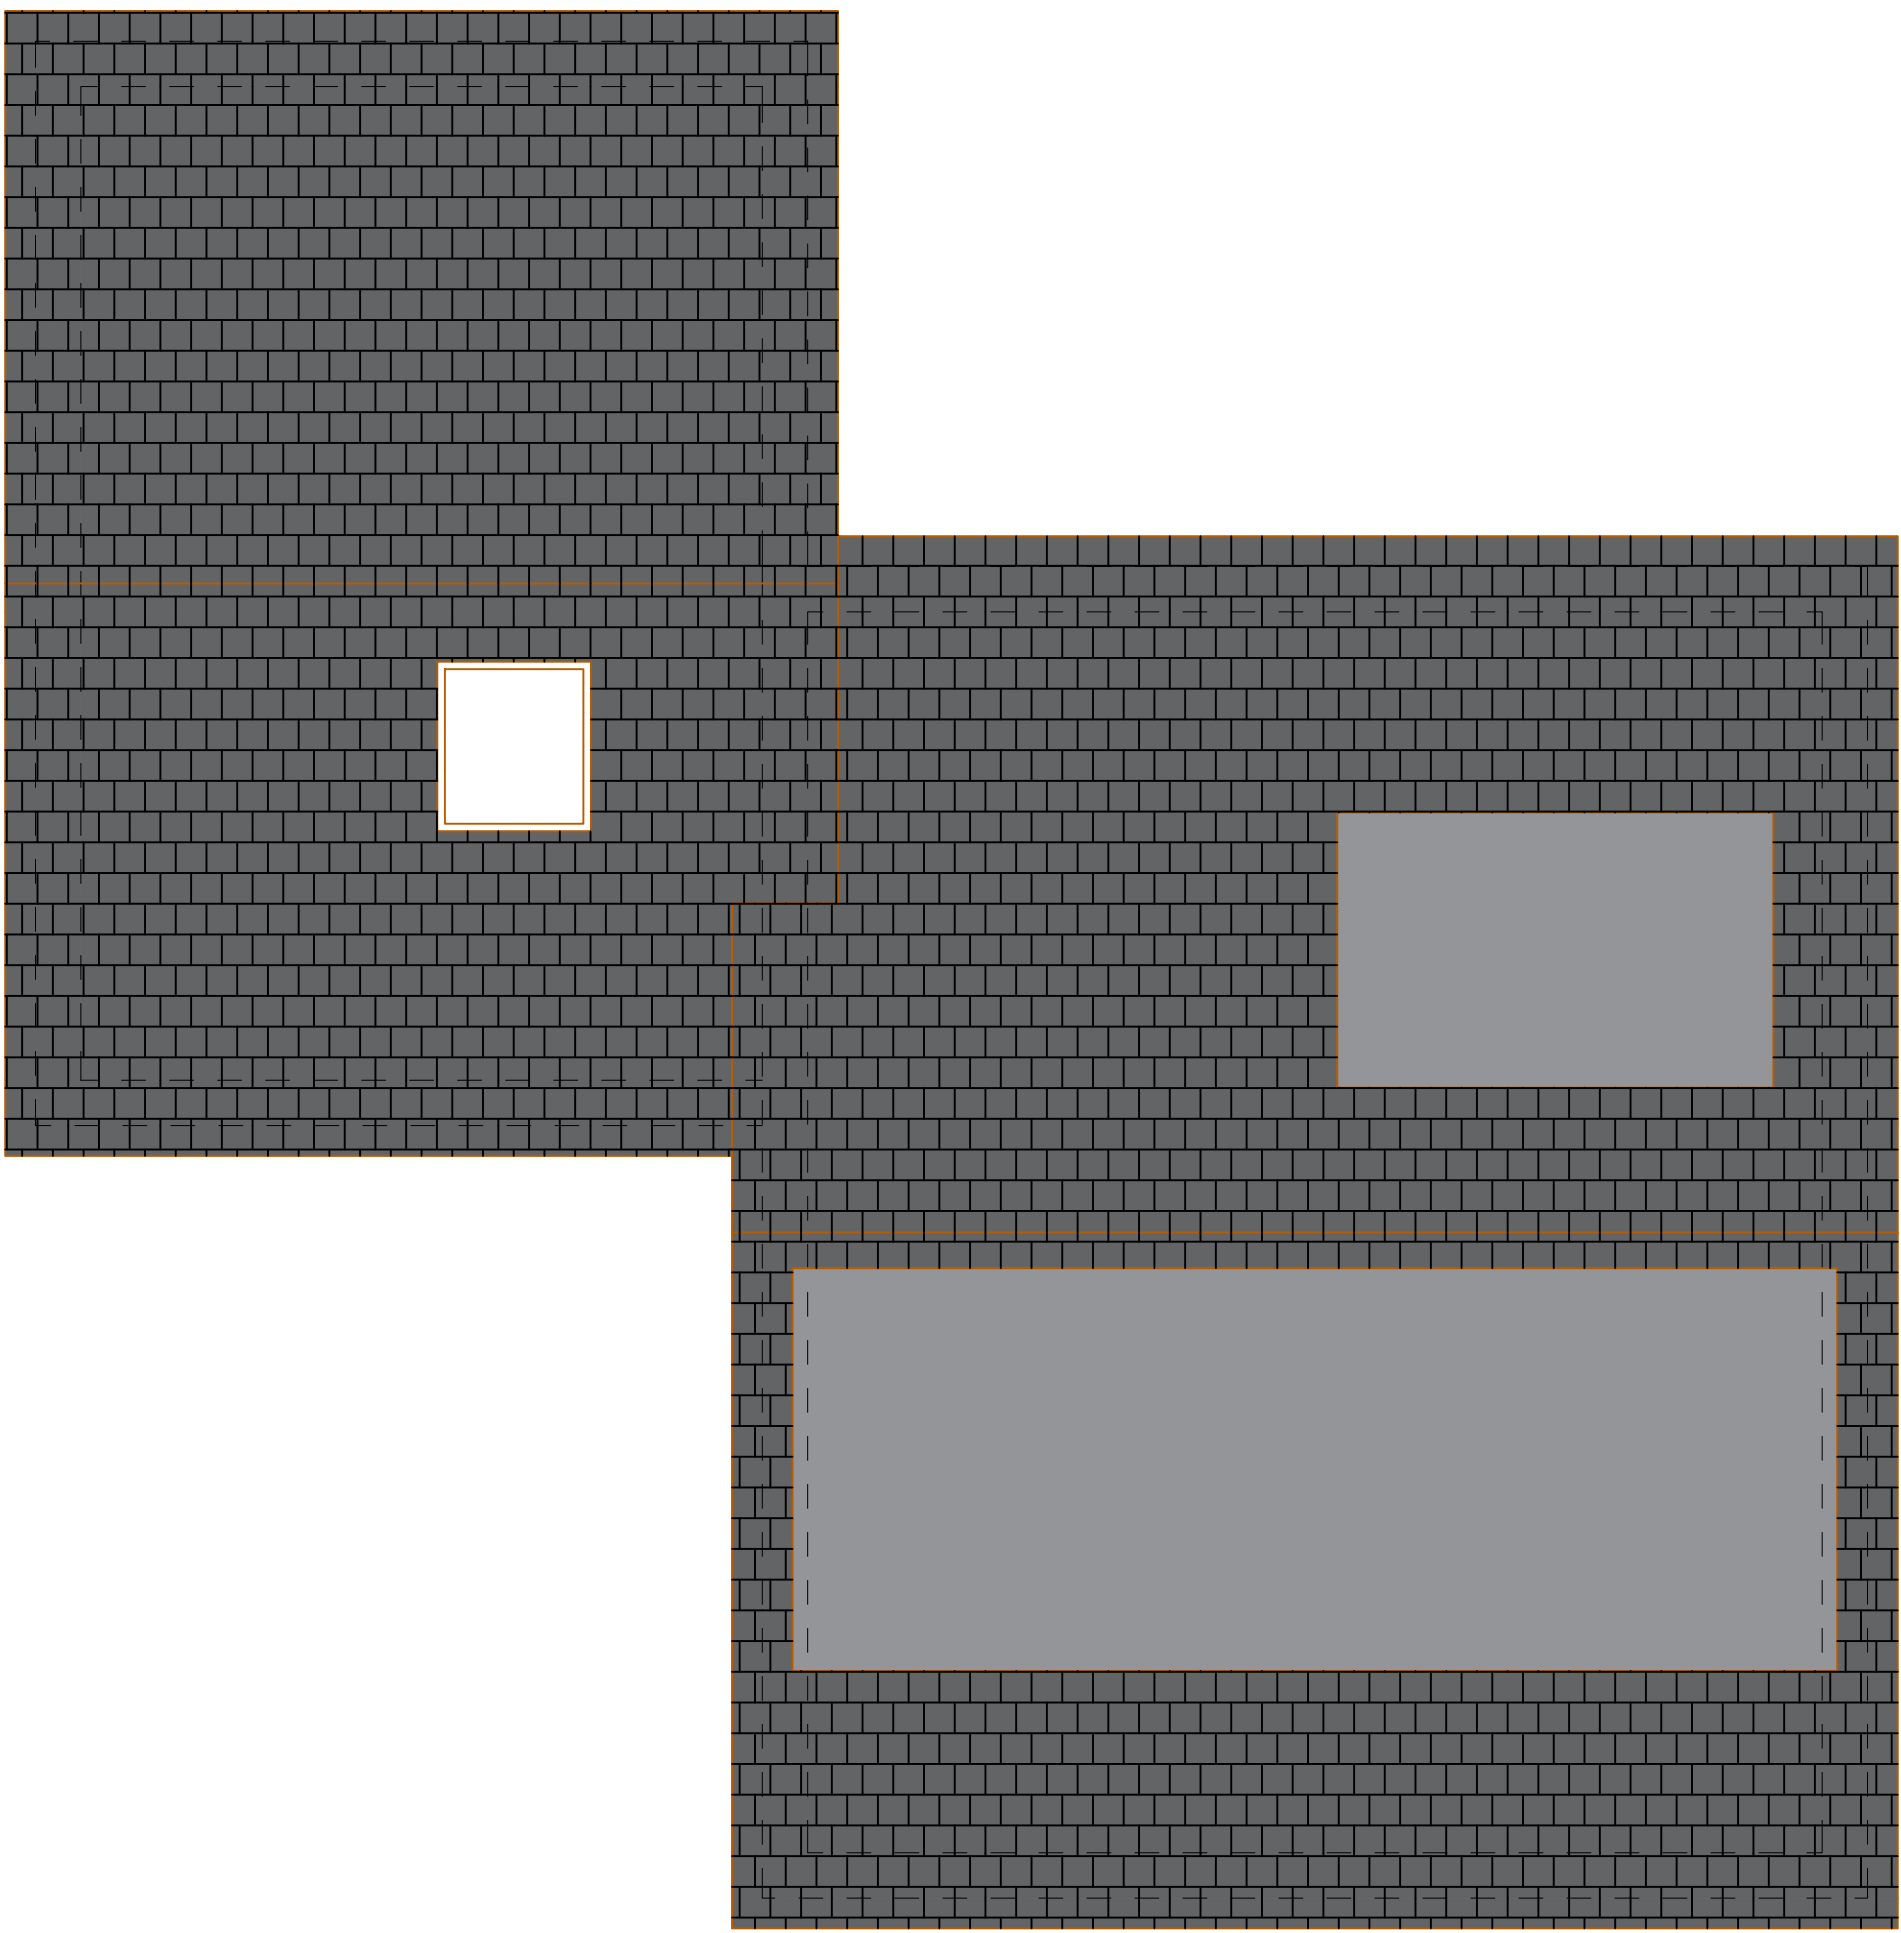


EXISTING ROOF PLAN




EXISTING FRONT ELEVATION

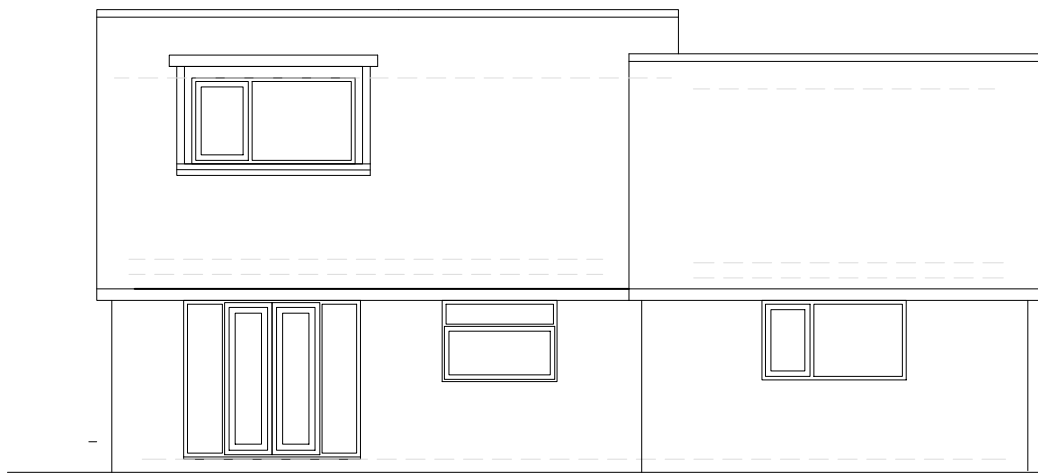

EXISTING REAR ELEVATION

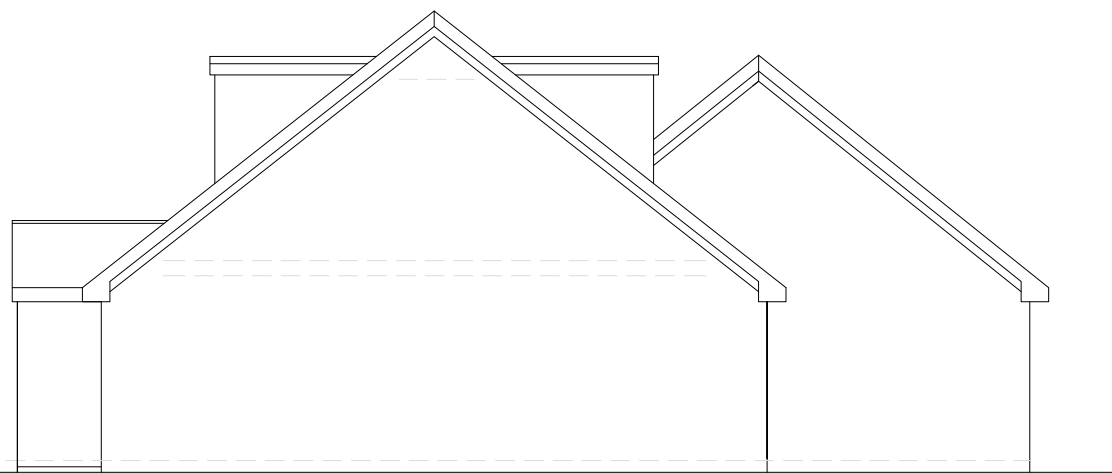


EXISTING SIDE ELEVATION

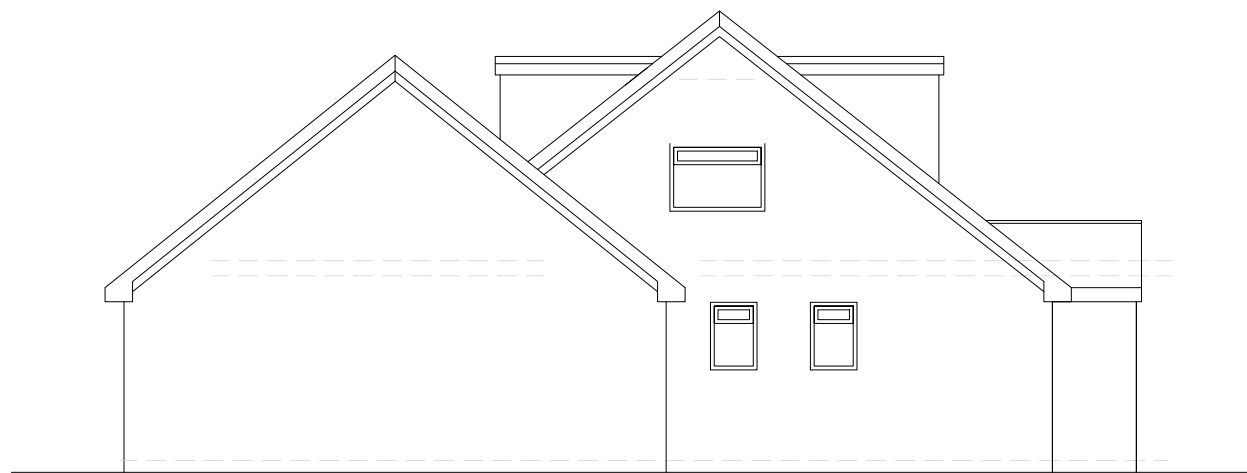

EXISTING SIDE ELEVATION



LOCATION PLAN (1 / 1250)

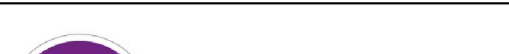	CLIENT: Mr & Mrs XXX	PLANNING: •		SCALE:		REVISION				
	PROJECT: 39 MOORSIDE ROAD	BUILDING REGS:			DATE:		N°	DATE		DESCRIPTION
		TENDER:			Project N°:					
		CONSTRUCTION:			DRG N°:					