




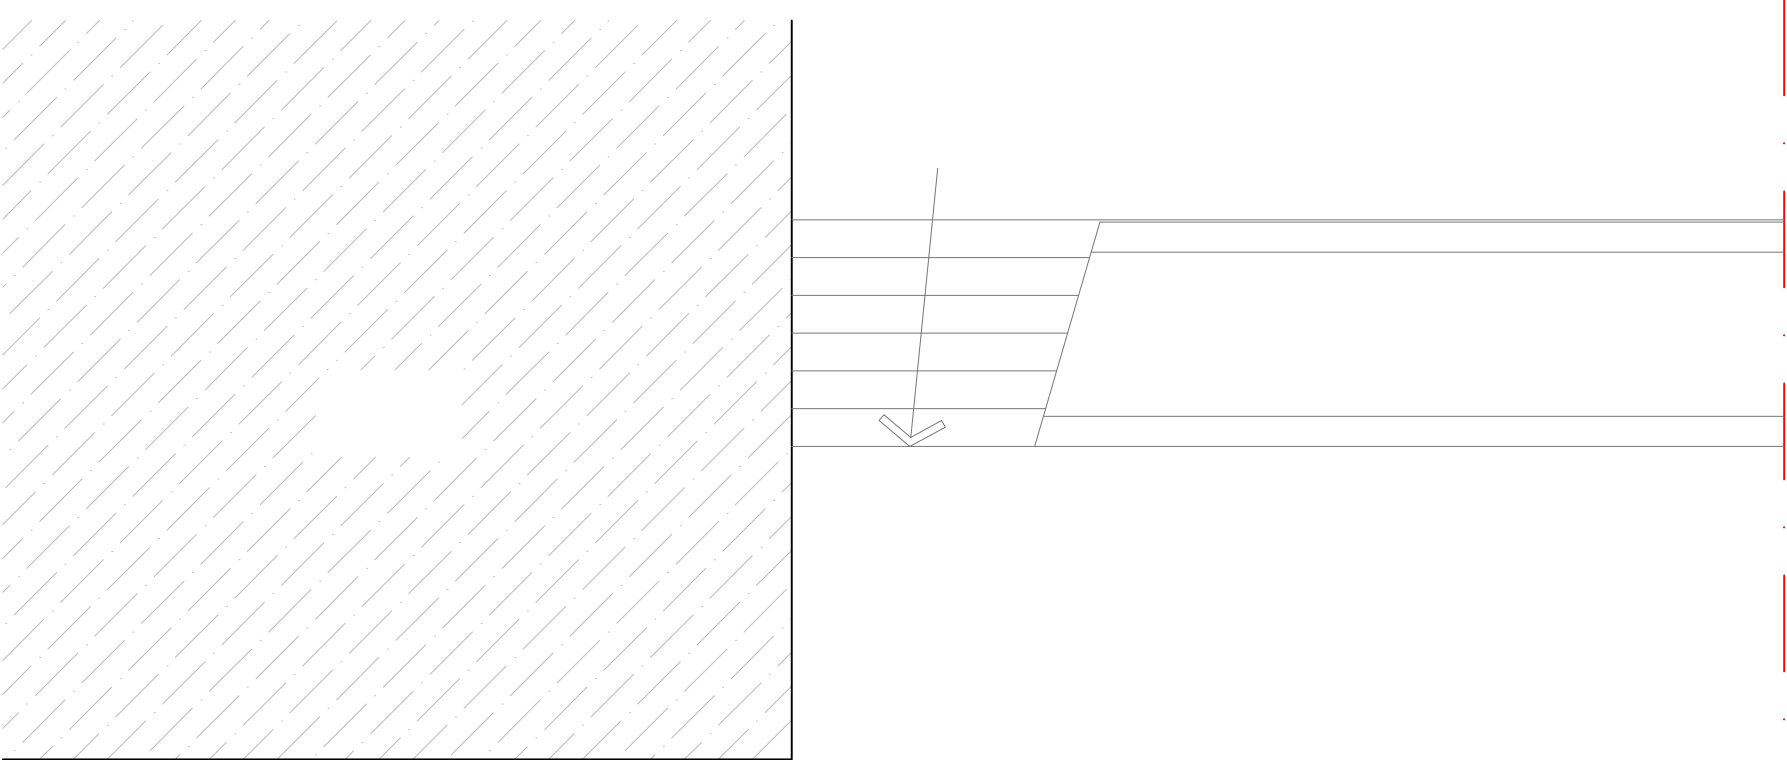


Proposed Ground Floor

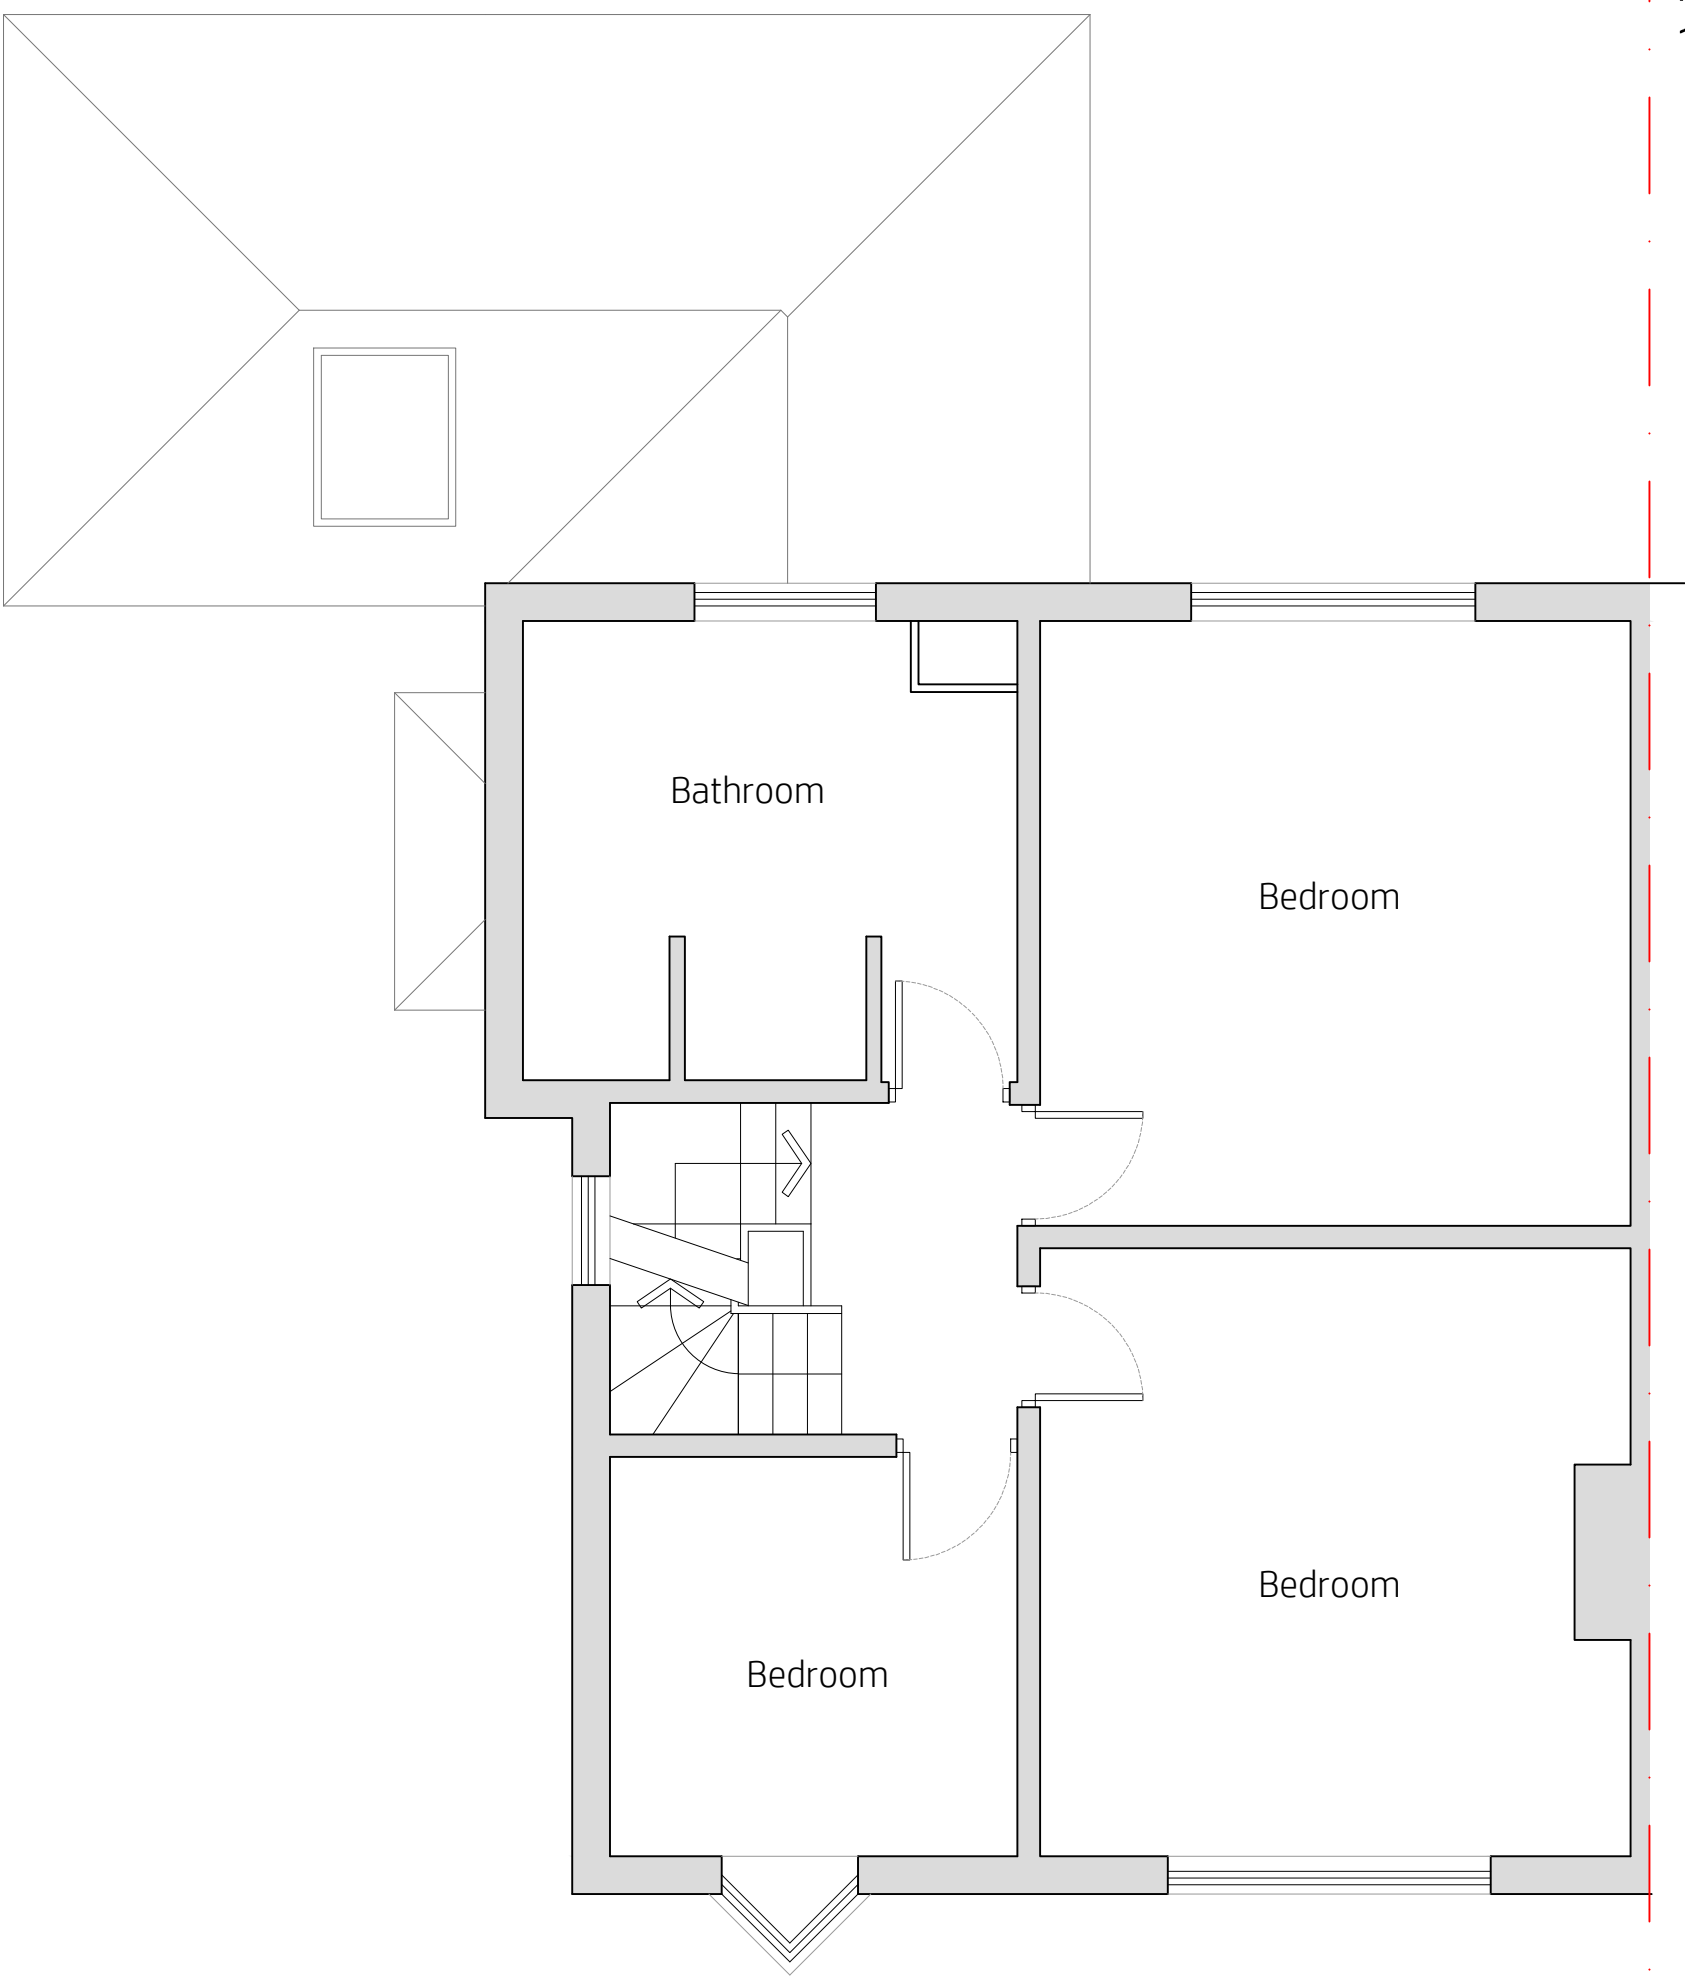

Proposed First Floor

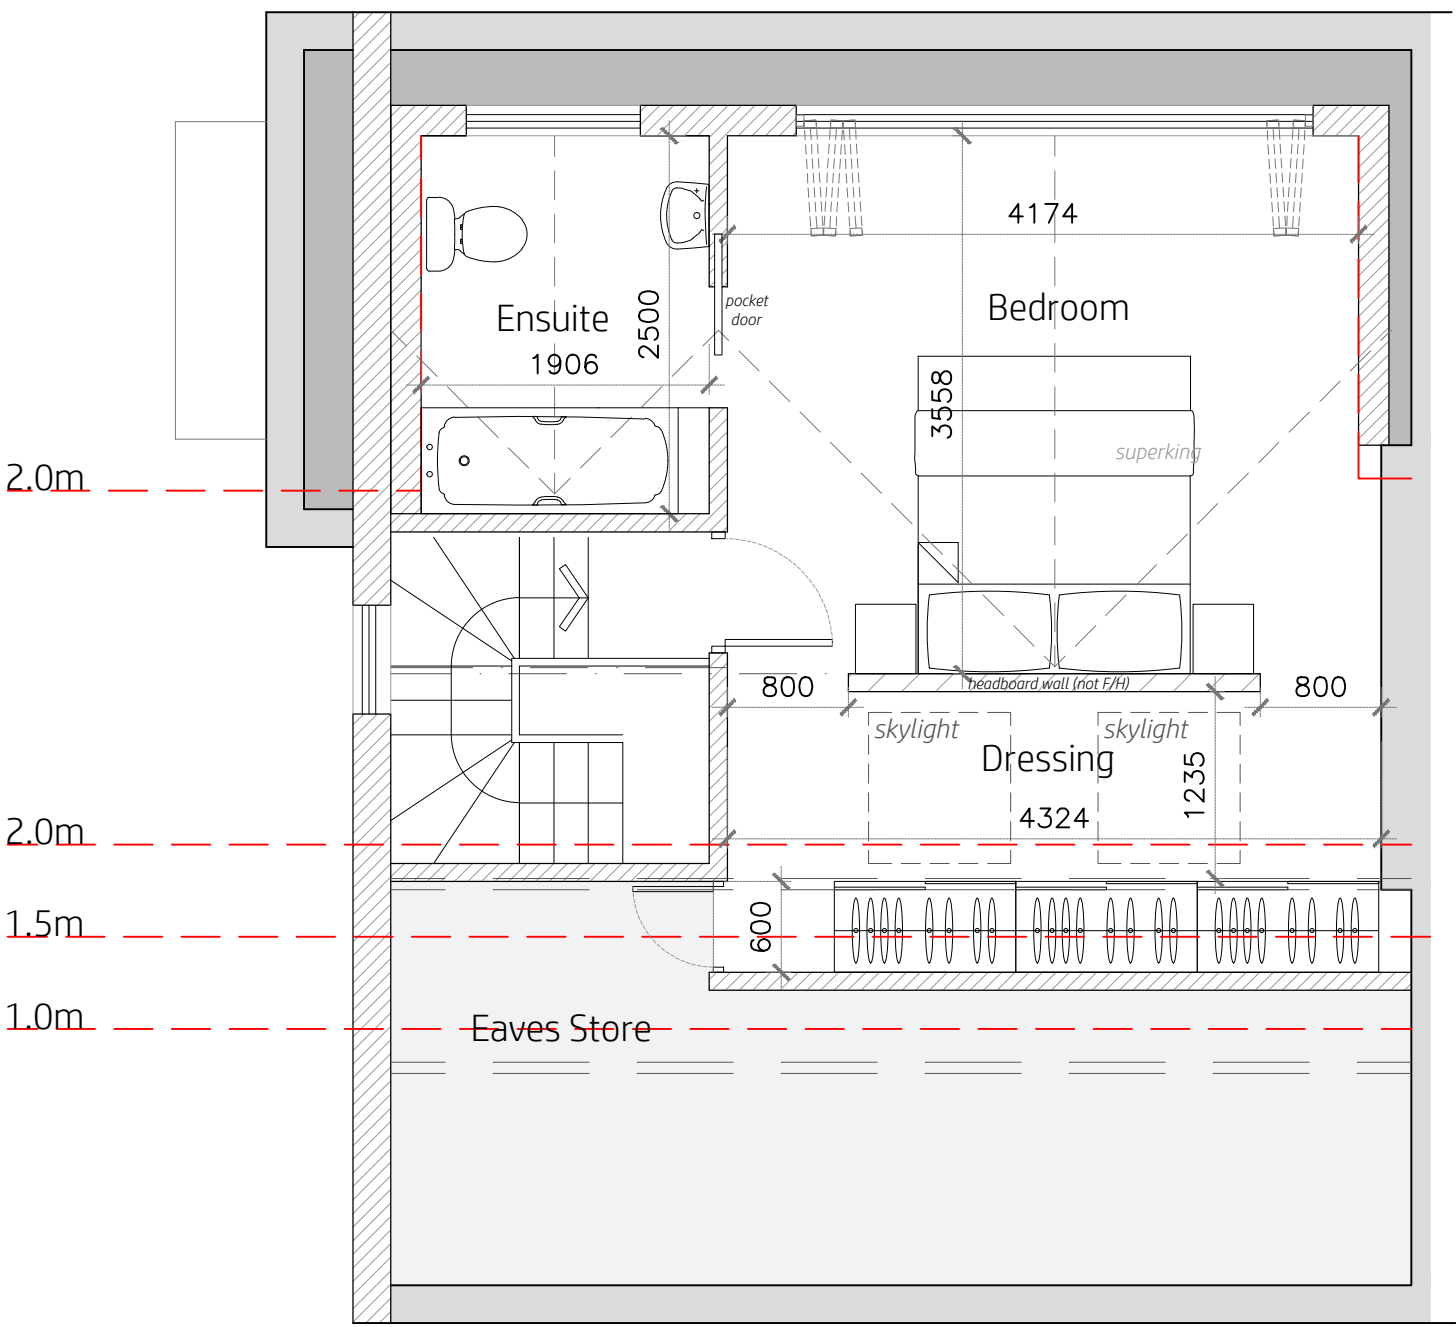

Proposed Loft

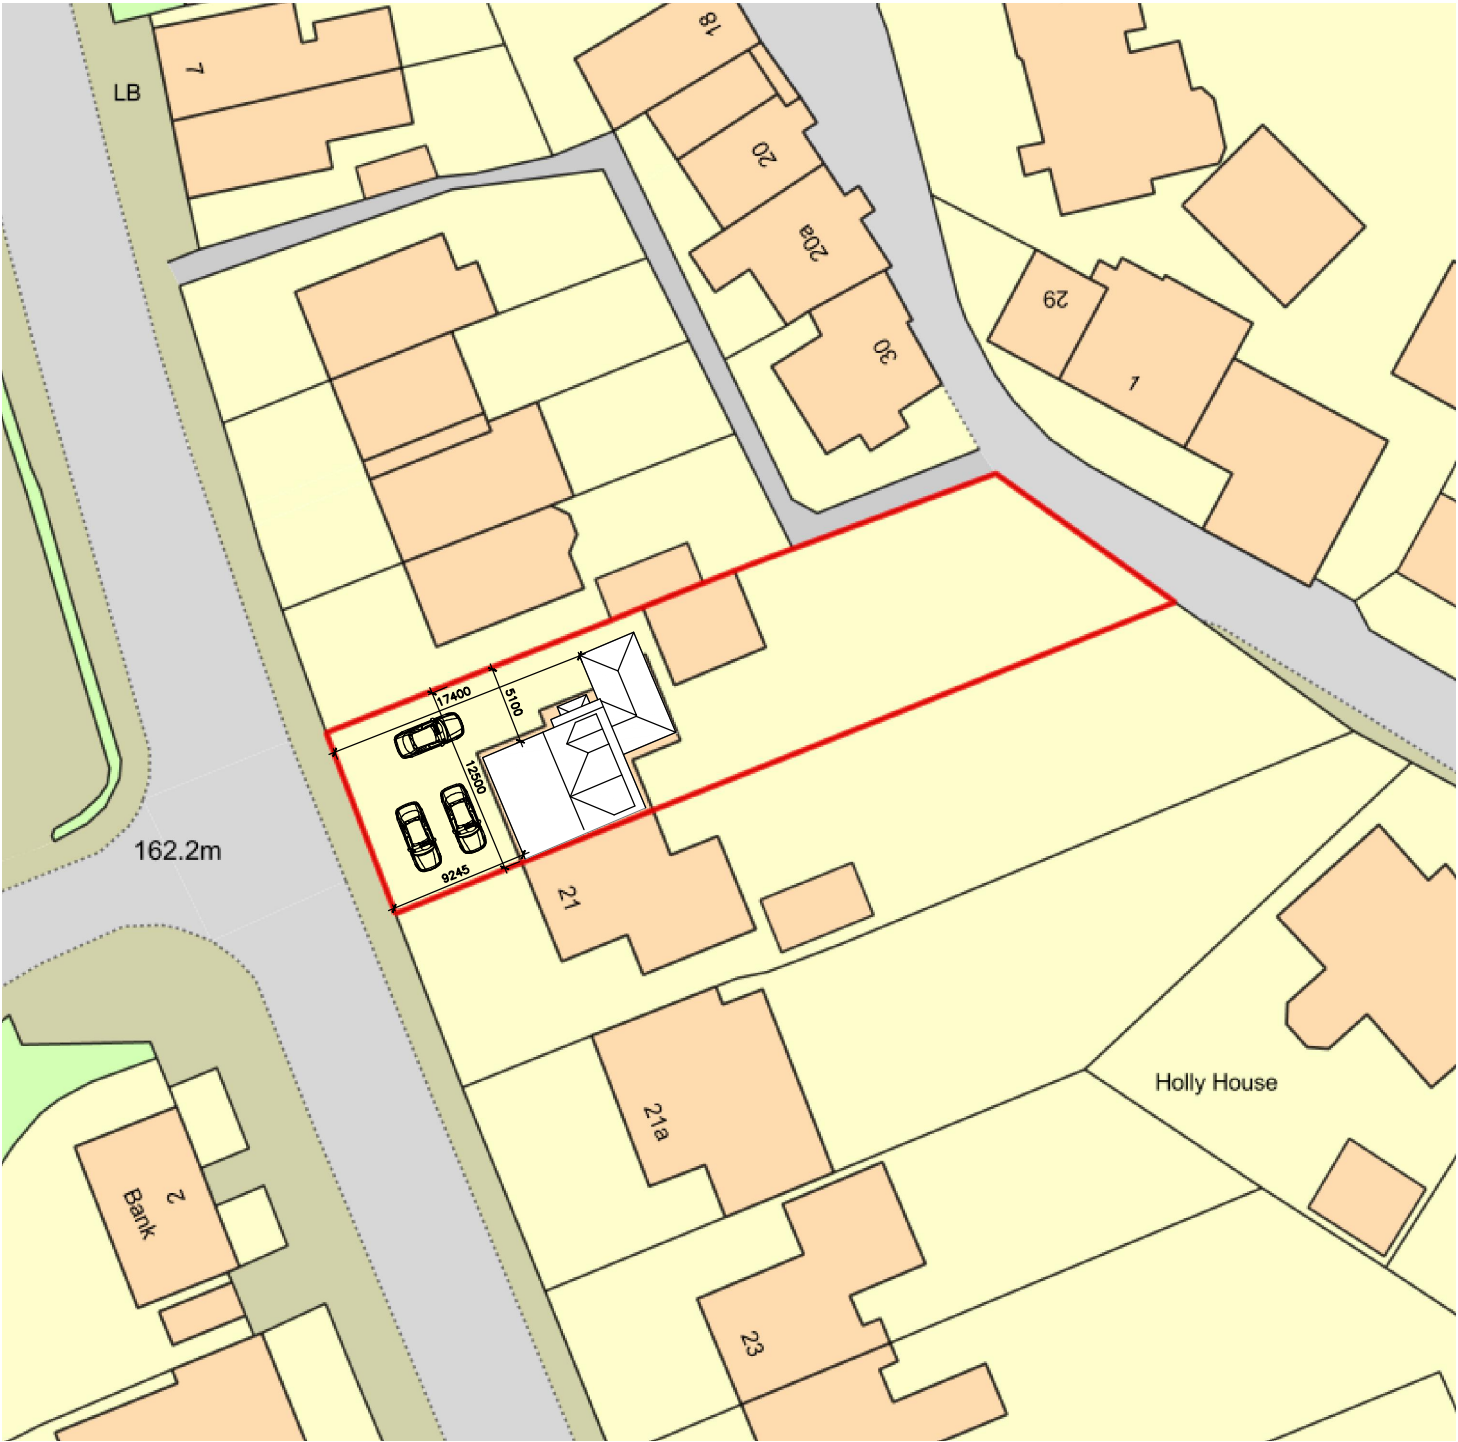

Proposed Block Plan
1:500

kieranhibbsarchitecture



kieranhibbsarchitecture 27 Pioneer Road Macclesfield SK11 7ZB			kieranhibbs@gmail.com Mobile: 07584049322		
E	dimensions added to parking areas on Block Plan	04.03.2022			
D	block plan added for Planning	17.02.2022			
C	window omitted to utility and rooflight added	06.02.2022			
B	updated Option 1	02.02.2022			
A	revised layout to suit client comments	28.01.2022			
revision	description	date			

KH410-101
drawing number

Jan 2022
date

1:50@A1
1:100@A3
scale

klh
drawn by

19 Longsight Road
Ramsbottom
BL0 9SL
project

Proposed Plans

