


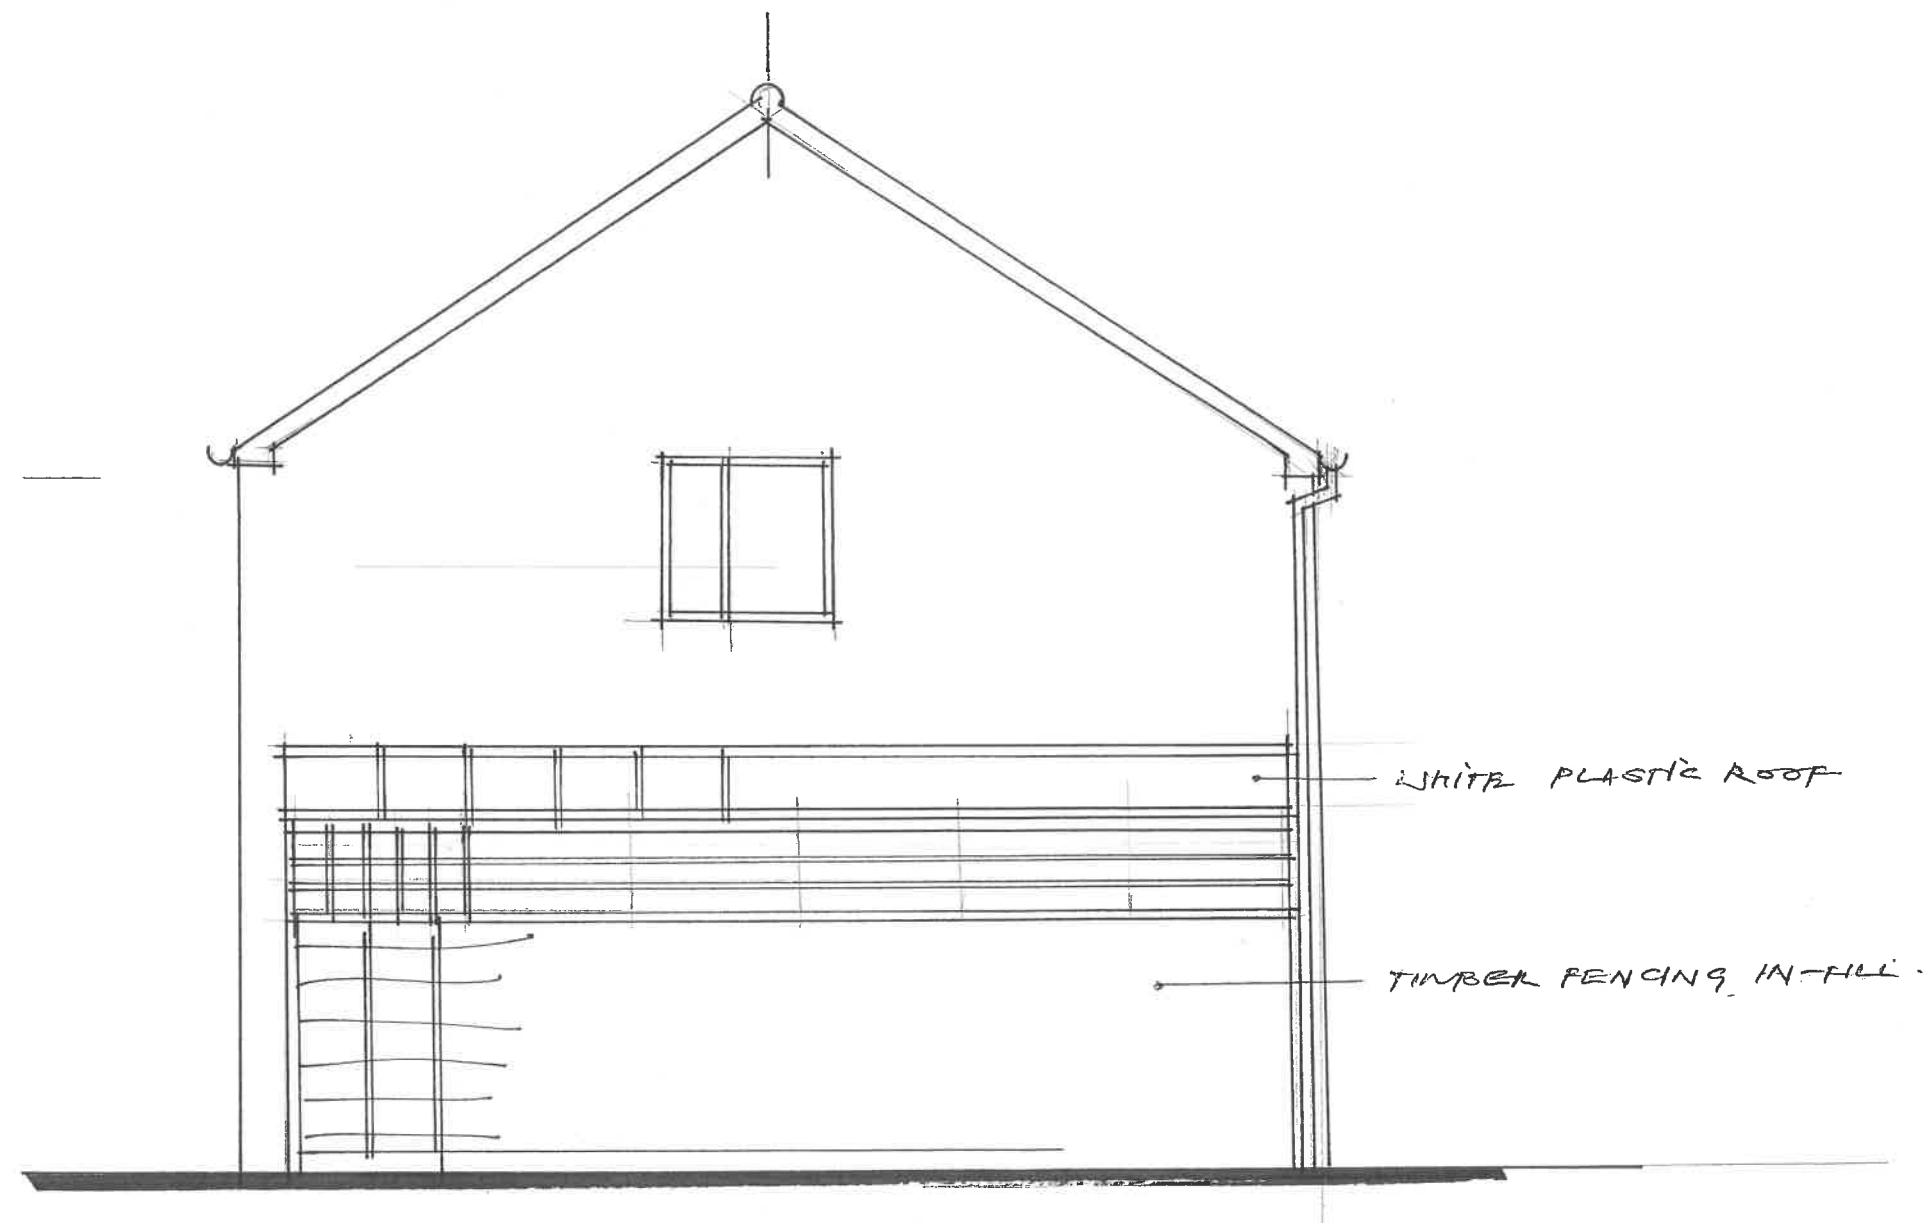

EXISTING SIDE ELEVATION 1:50

1:50

EXISTING SIDE ELEVATION

Nº 7 CHILDREN'S CLASP

RAISED BOTTOM

BURY BLDG 544 .

P. STANICAND AUG 2001

DONOT SCALE FROM DWS.