




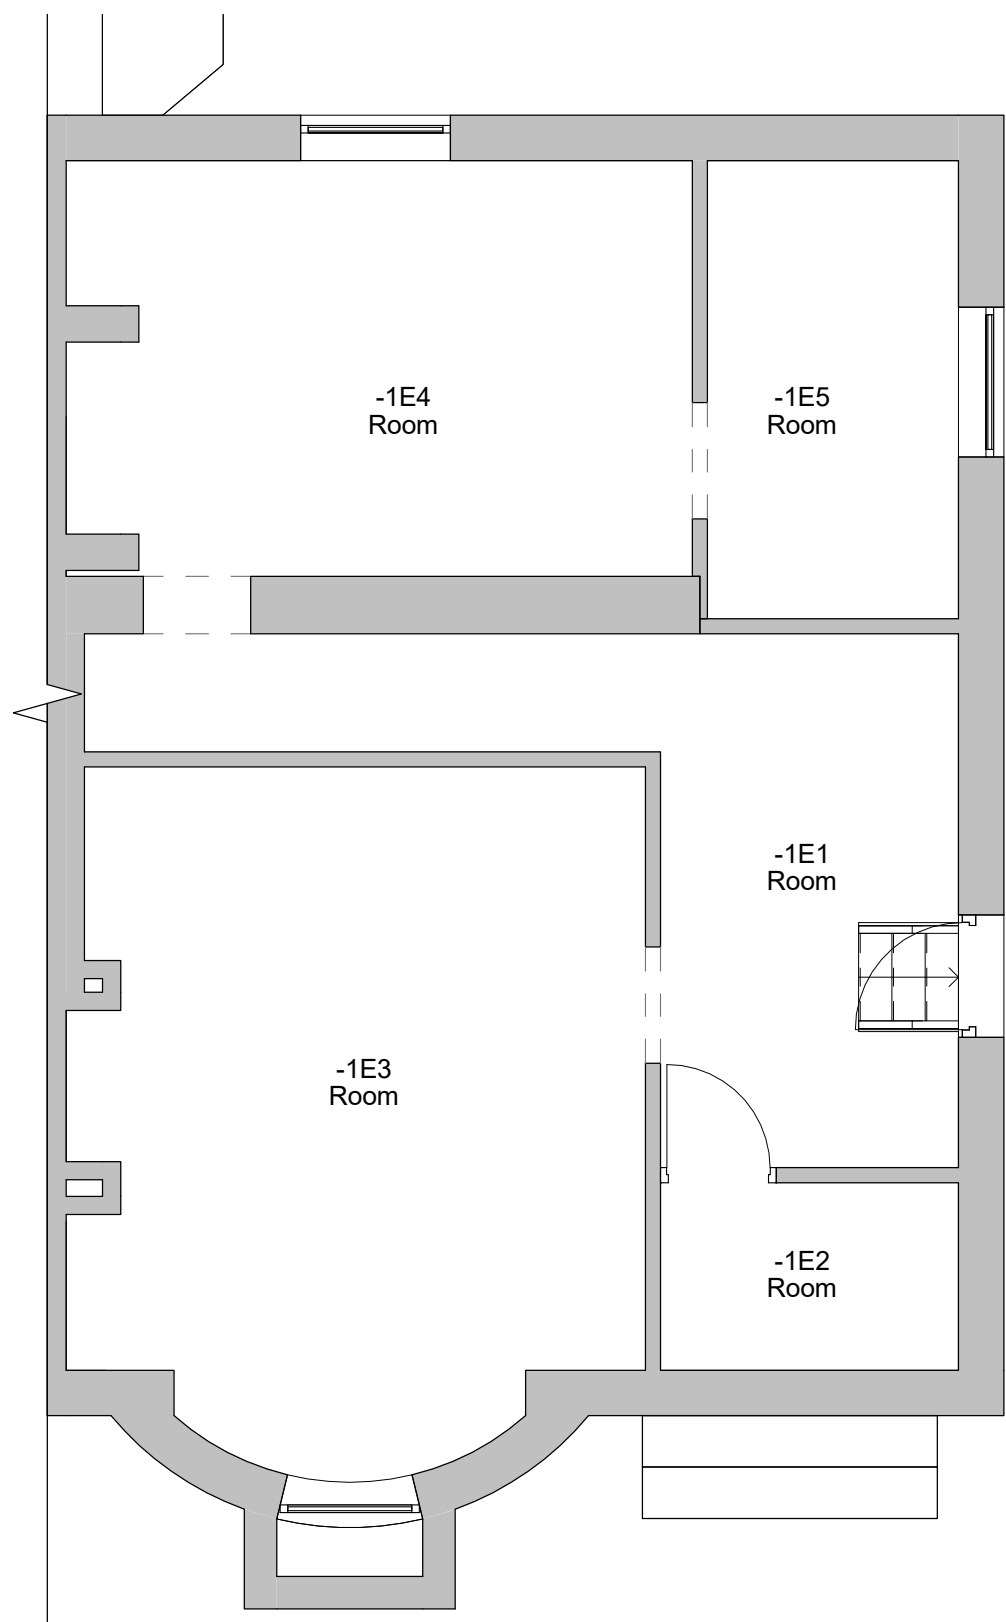


1 Level B1 - Existing
1 : 50

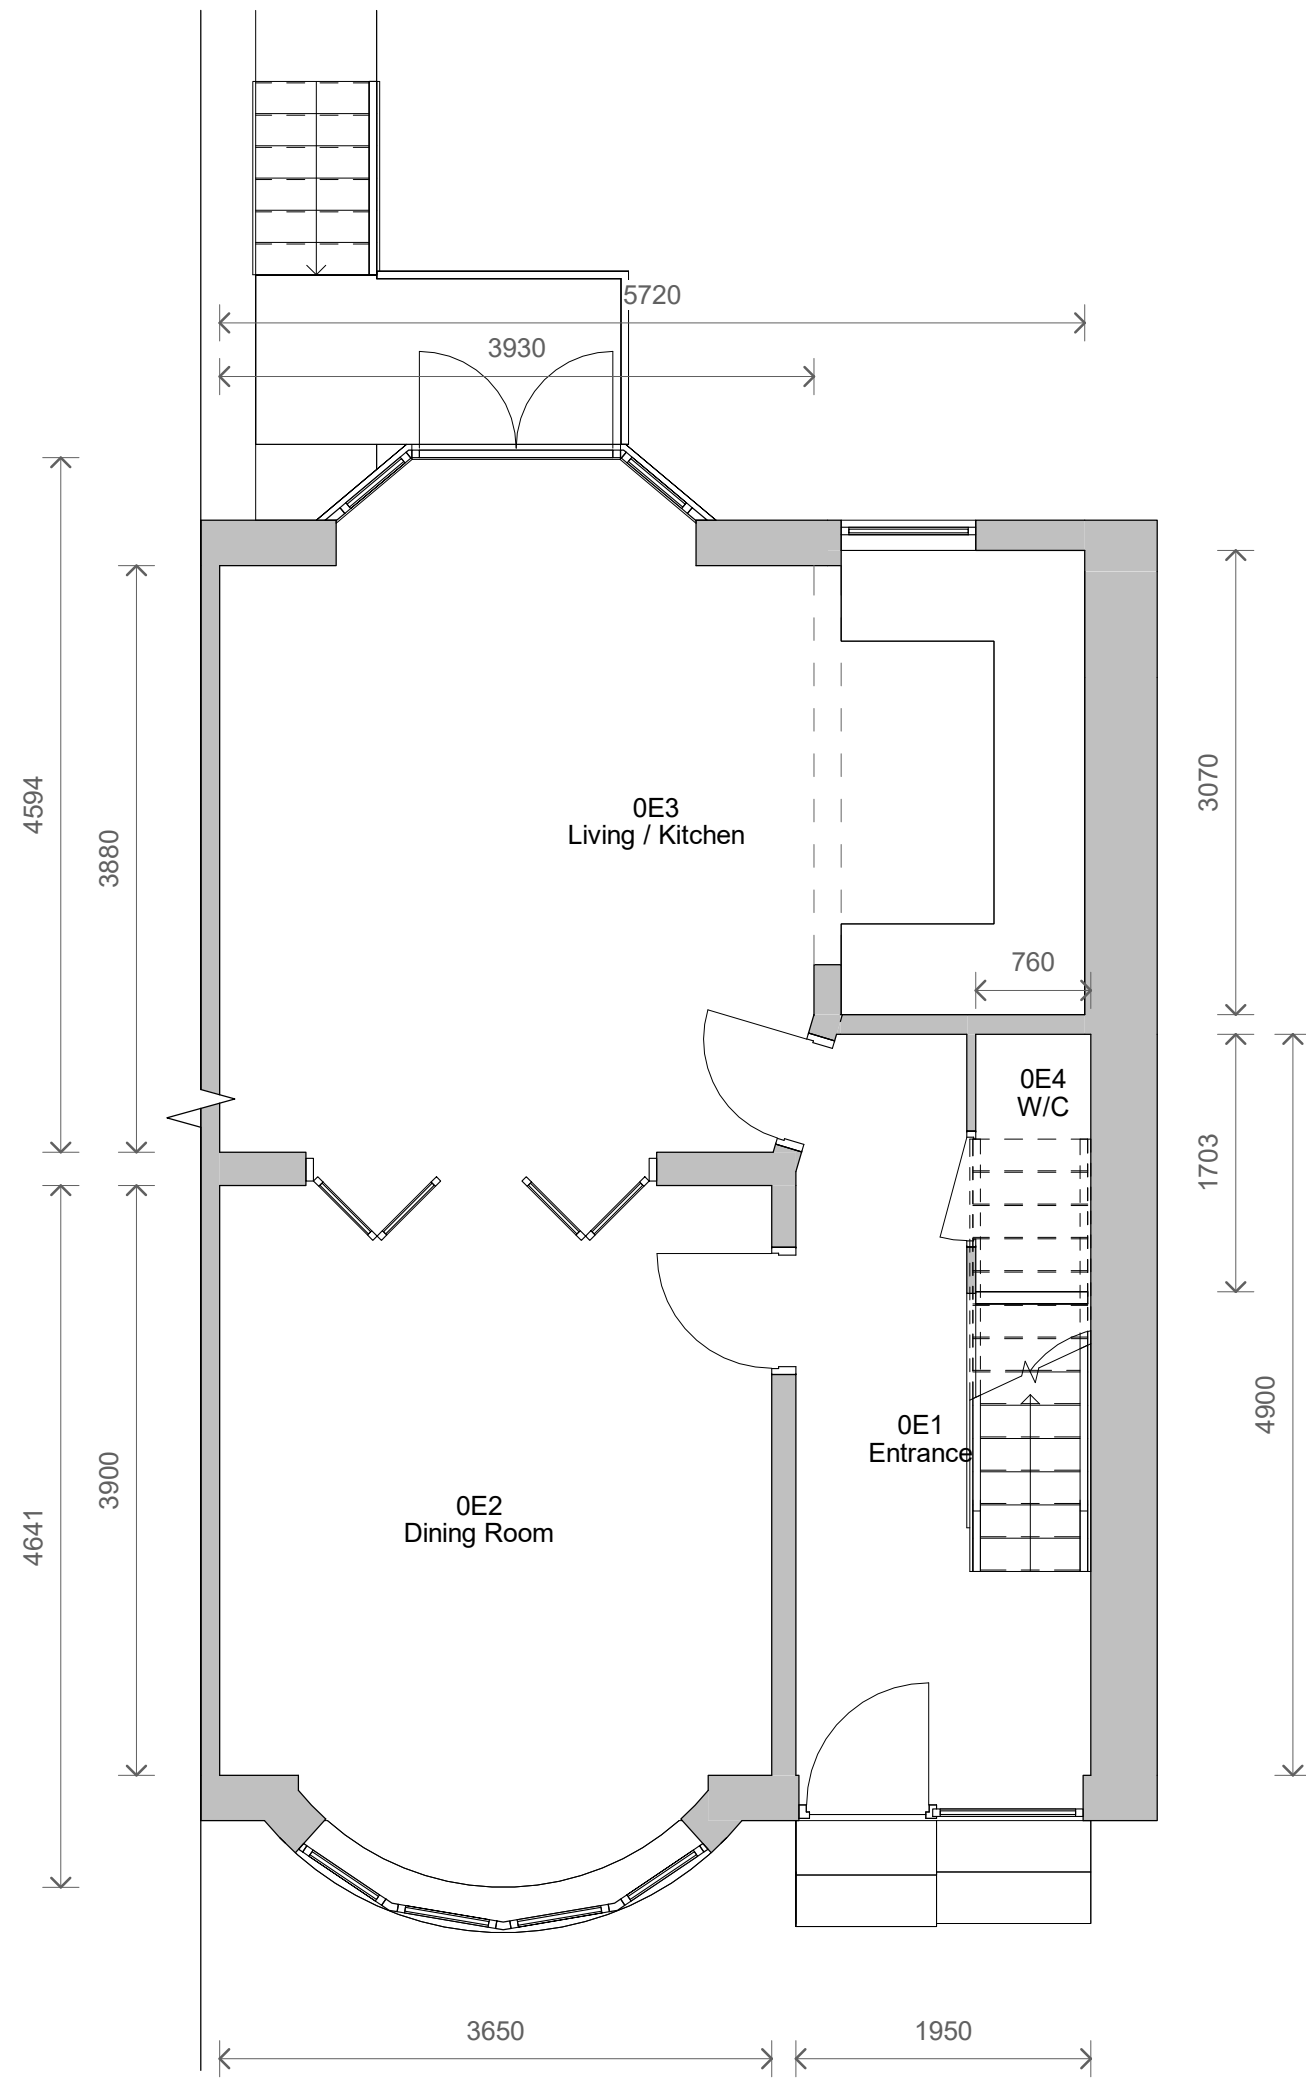

2 Level 0 - Existing
1 : 50

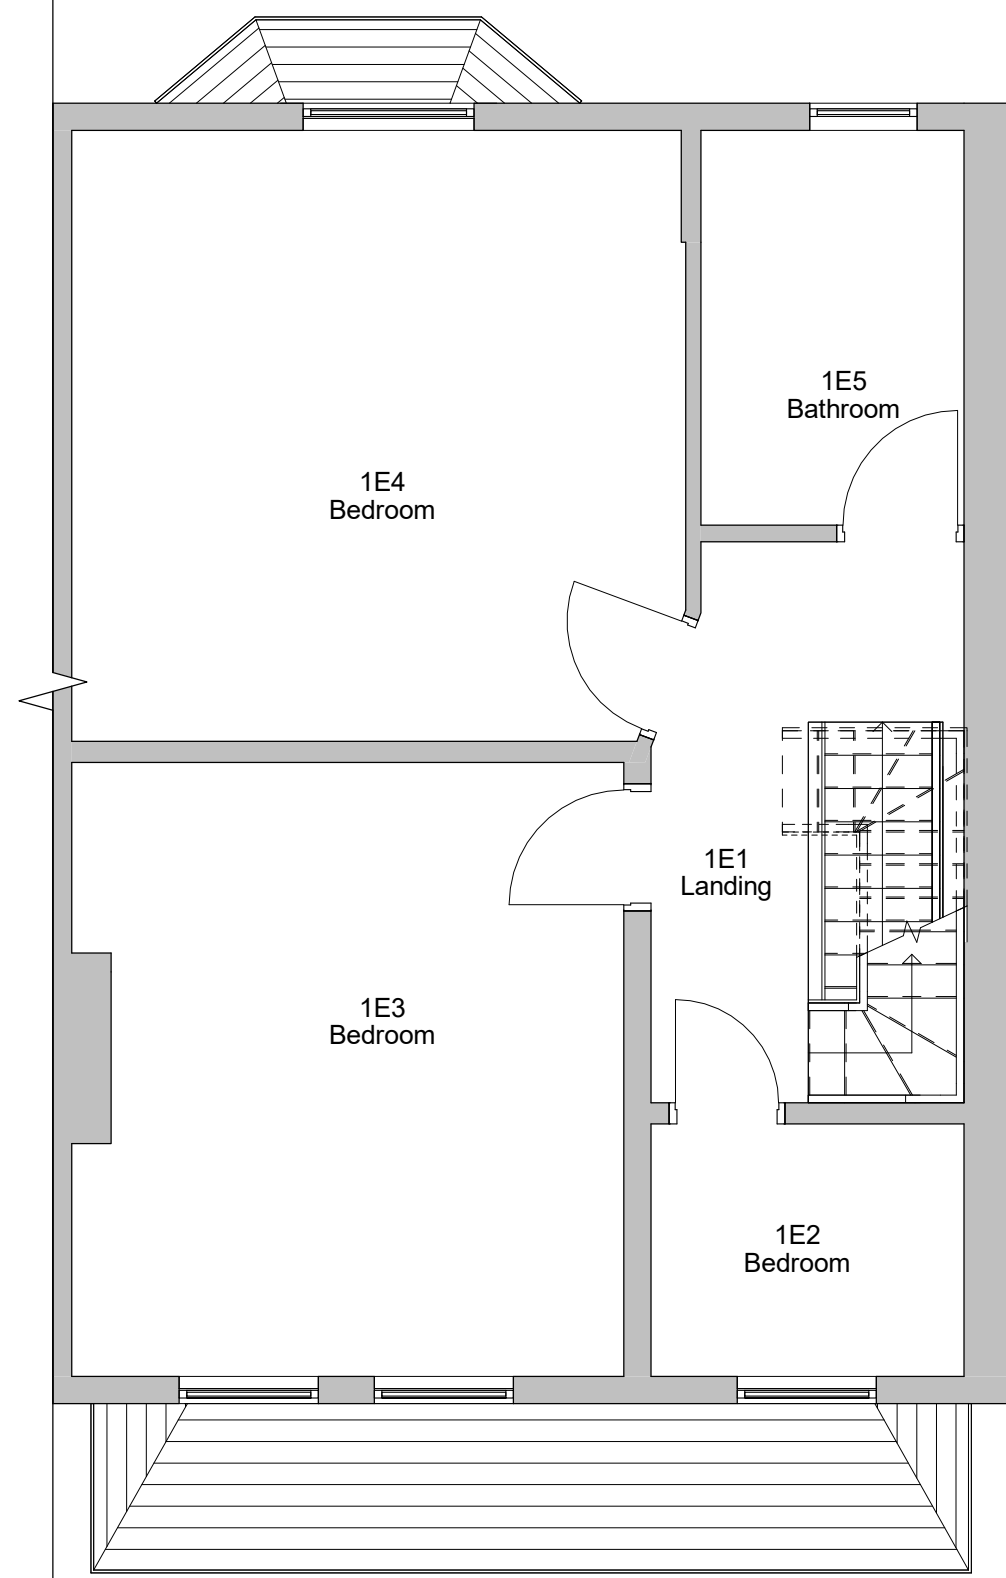


3 Level 1 - Existing
1 : 50

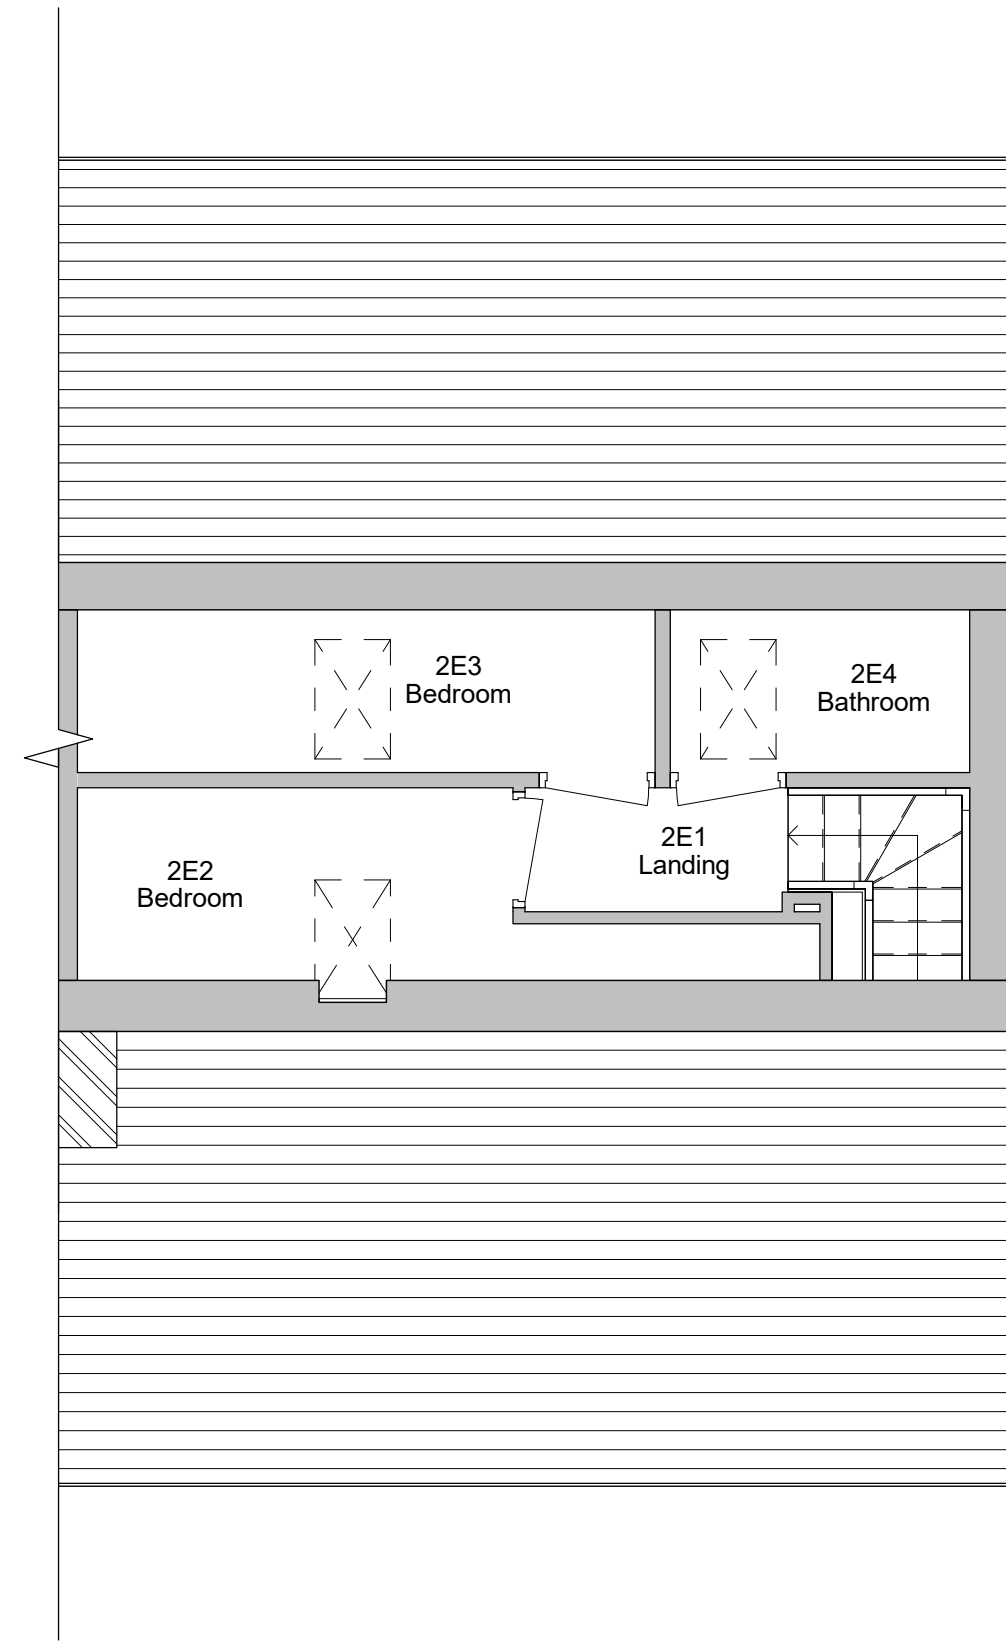

4 Level 2 - Existing
1 : 50




5 Front - Existing
1 : 100

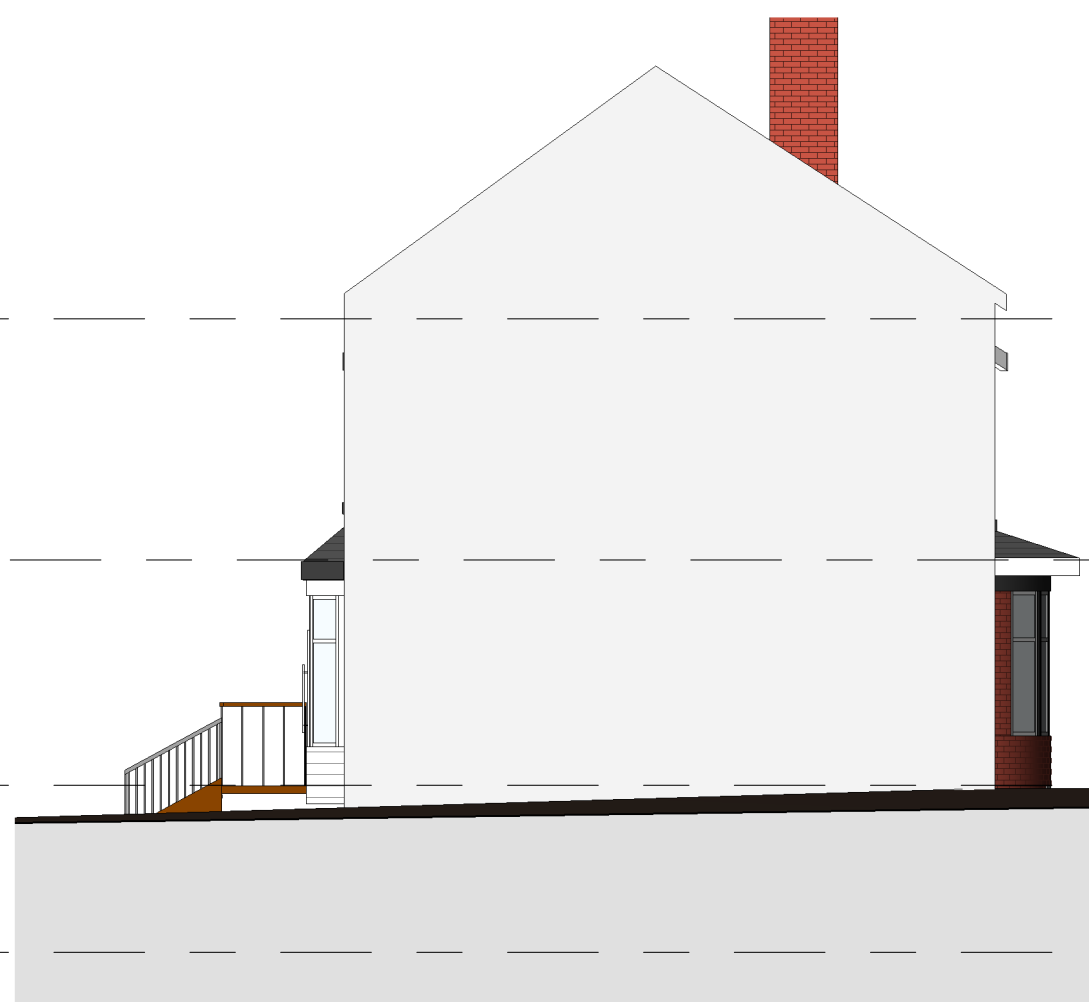


6 Left Side - Existing
1 : 100



7 Rear - Existing
1 : 100

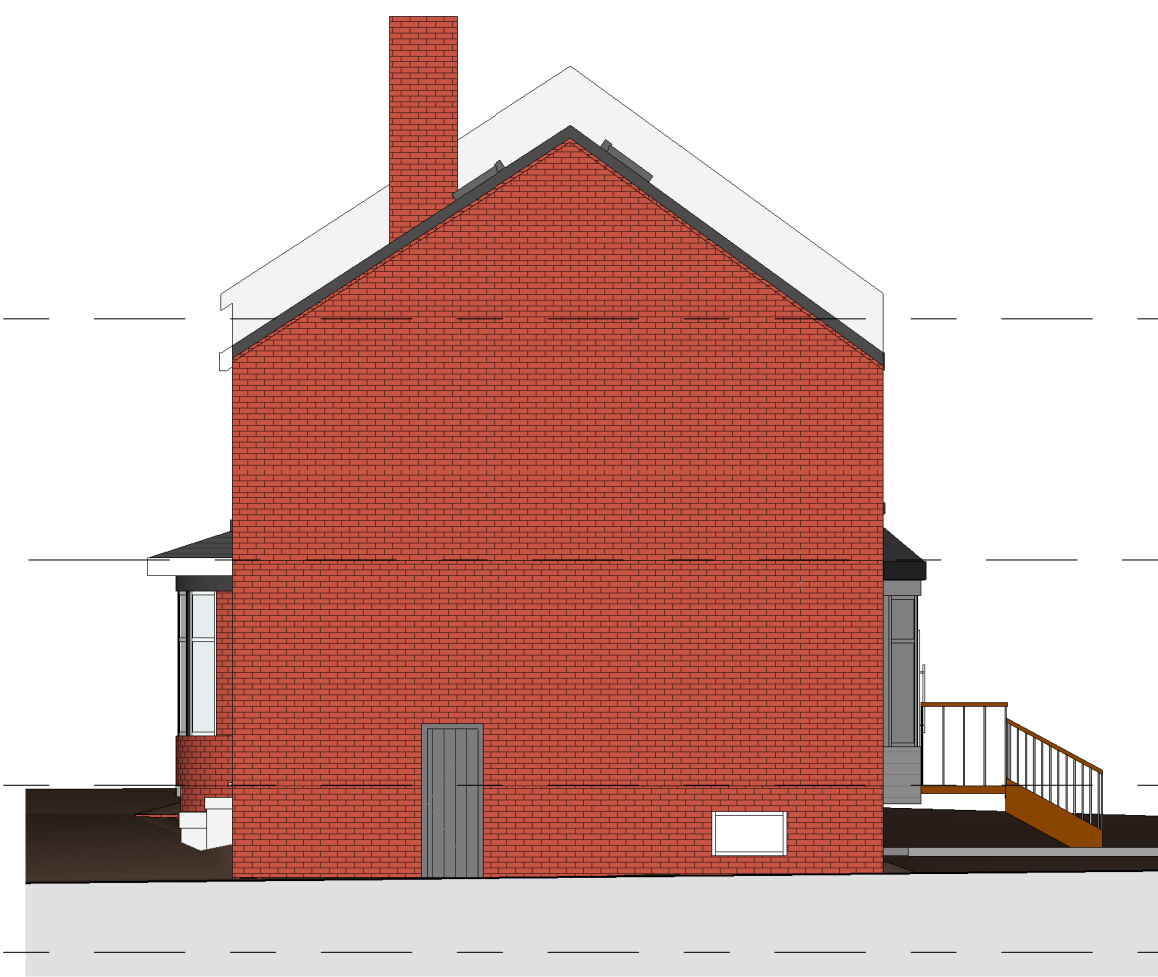

8 Right Side - Existing
1 : 100

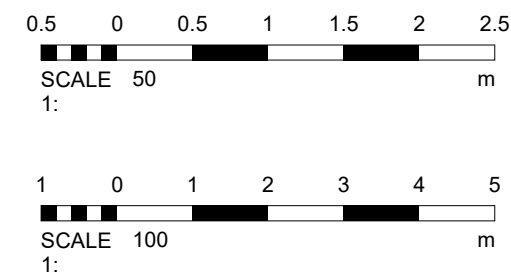

1 No.	BUILDING REGS Description	28/11/2022 Date
-------	---------------------------	-----------------

PROJECT 5 Jesmond Avenue		
TITLE Existing Plans and Elevations		
CLIENT Bamberger		
STATUS BUILDING REGS		
DRAWN BY TP	DATE 01/03/2022	SCALE (@ A1) As indicated
PROJECT NUMBER GSS22004.1	DRAWING NUMBER 002	REV 1
GOLD SKETCH S T U D I O S www.goldsketch.co.uk info@goldsketch.co.uk 0161 792 9595		
NOTES © COPYRIGHT © ALL RIGHTS RESERVED. NOT DRAWING MUST NOT BE REPRODUCED WITHOUT WRITTEN CONSENT. DRAWING TO BE USED FOR THE SITE AS INDICATED ONLY. ALL DIMENSIONS AND SETTING OUT SHALL BE PROVIDED AND CONFIRMED ON SITE. ANY DISCREPANCIES TO BE REPORTED TO THE DRAWING OFFICE IMMEDIATELY. LEGISLATION AND LATEST CODES OF PRACTICE AND BRITISH STANDARDS. ALL DIMENSIONS ON THIS DRAWING ARE IN MILLIMETRES (UNLESS OTHERWISE STATED).		