




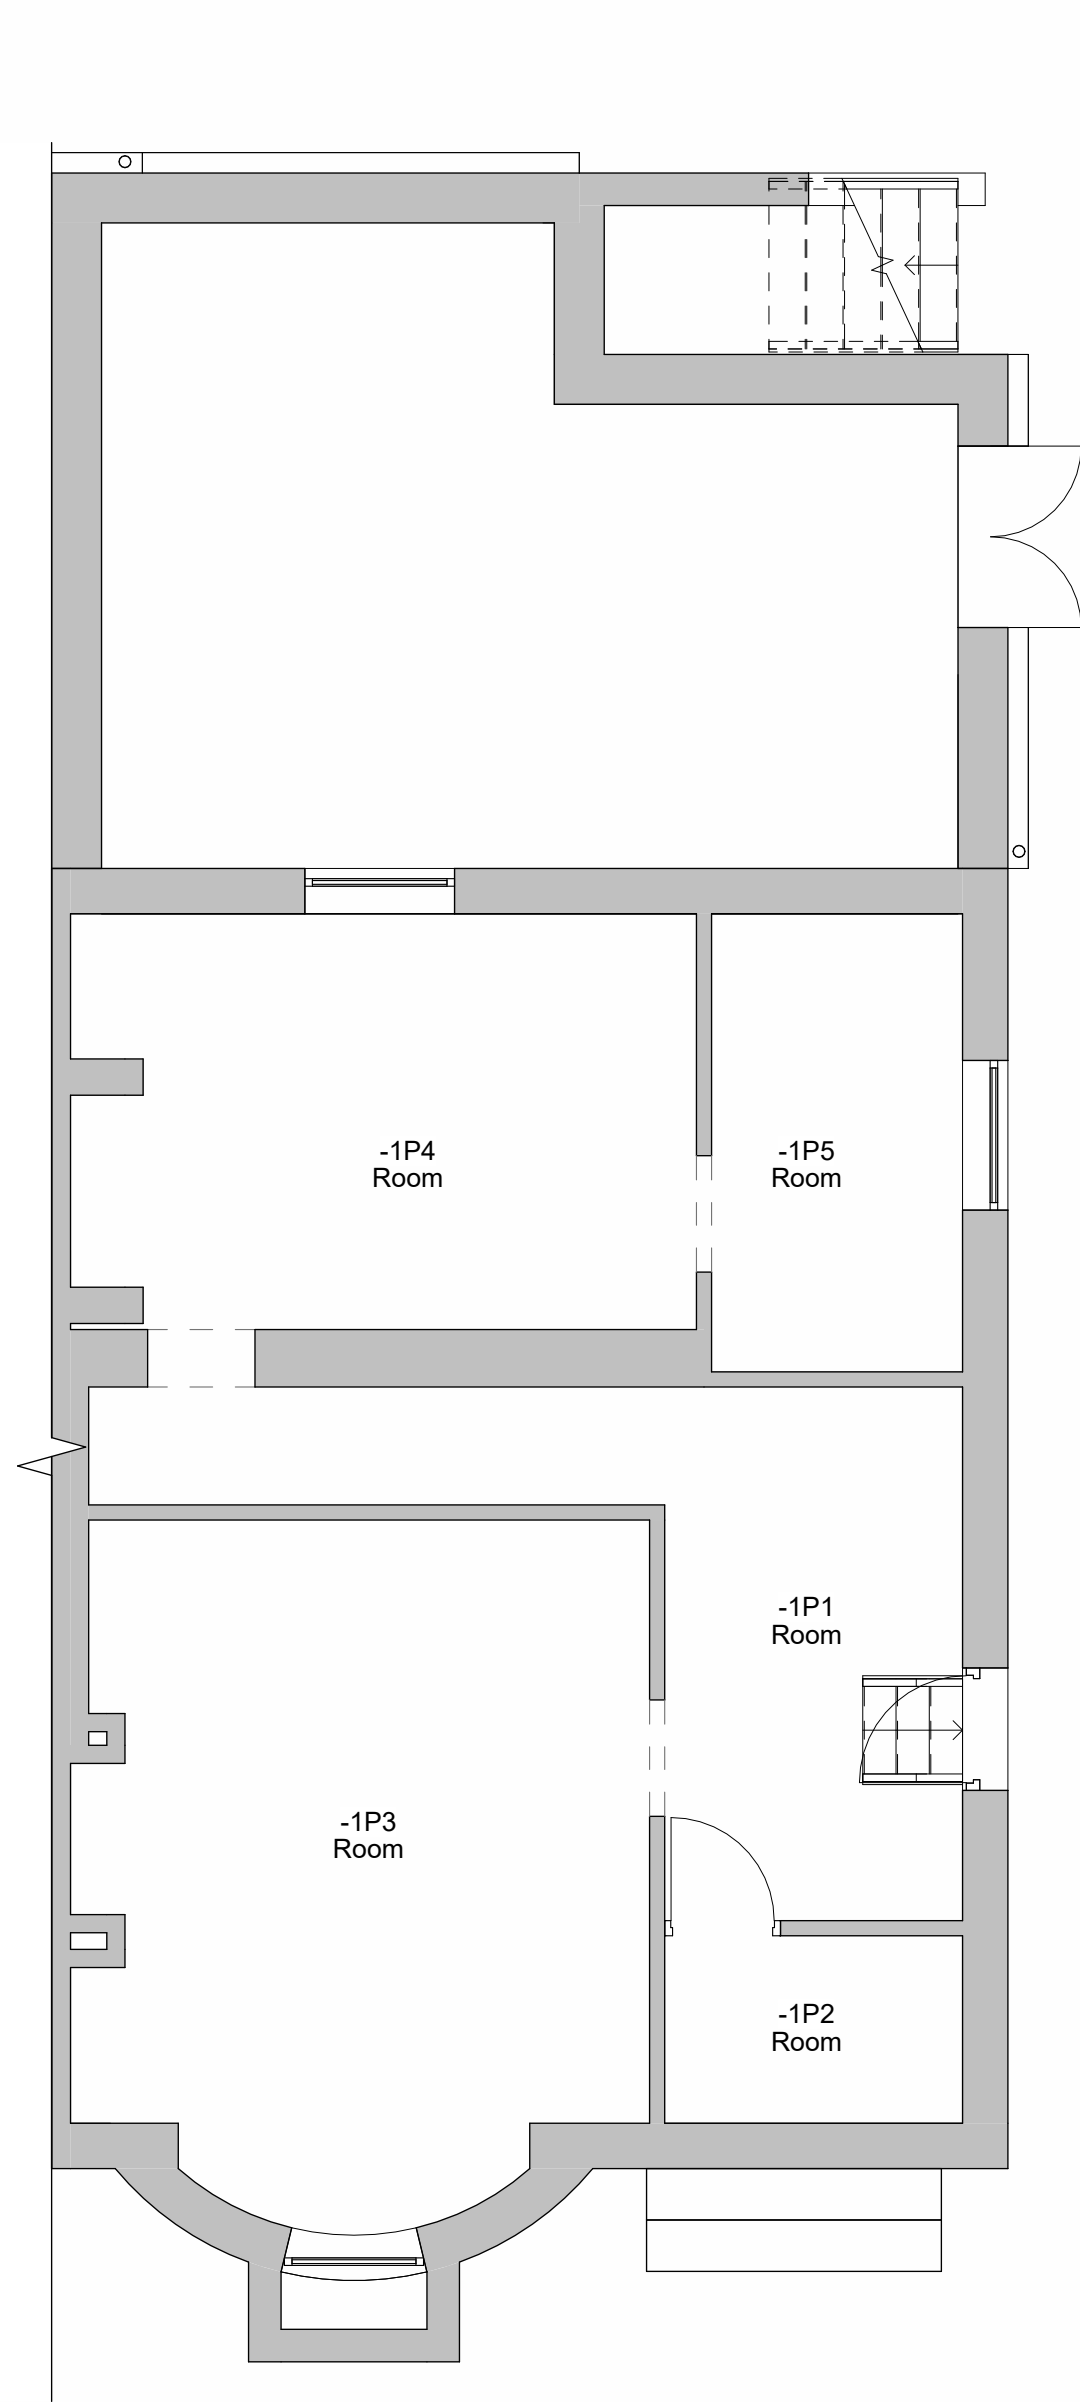


1 Level B1 - Proposed (Previously Approved)
1 : 50

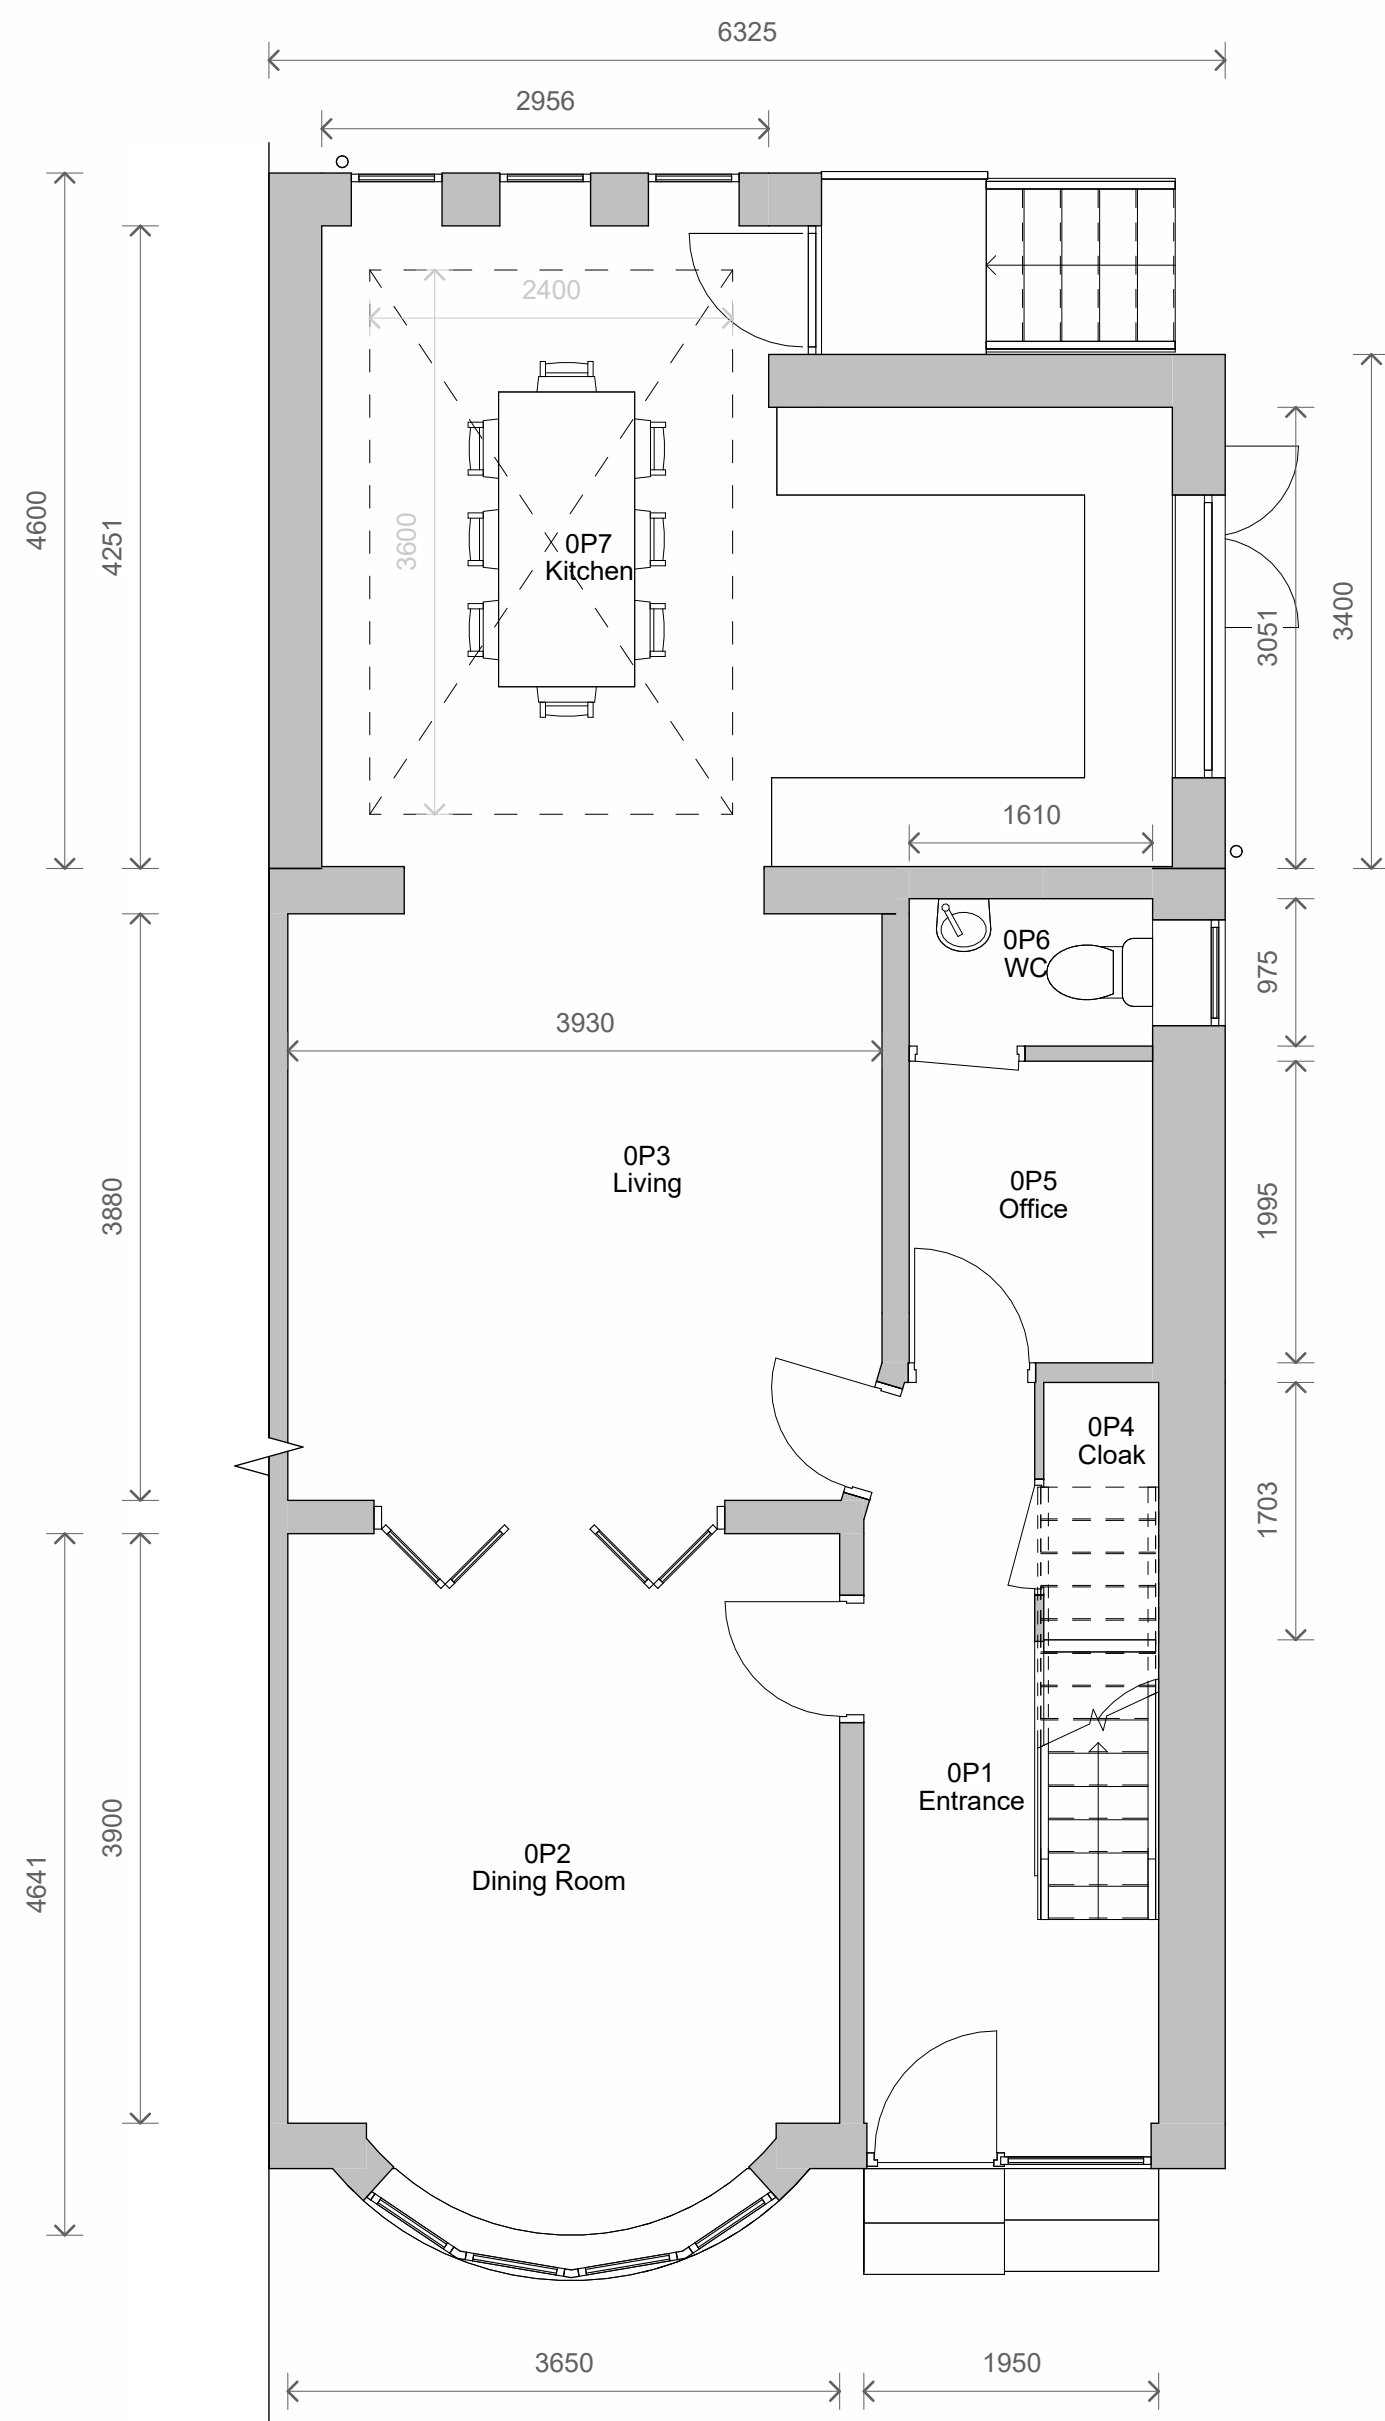

2 Level 0 - Proposed (Previously Approved)
1 : 50

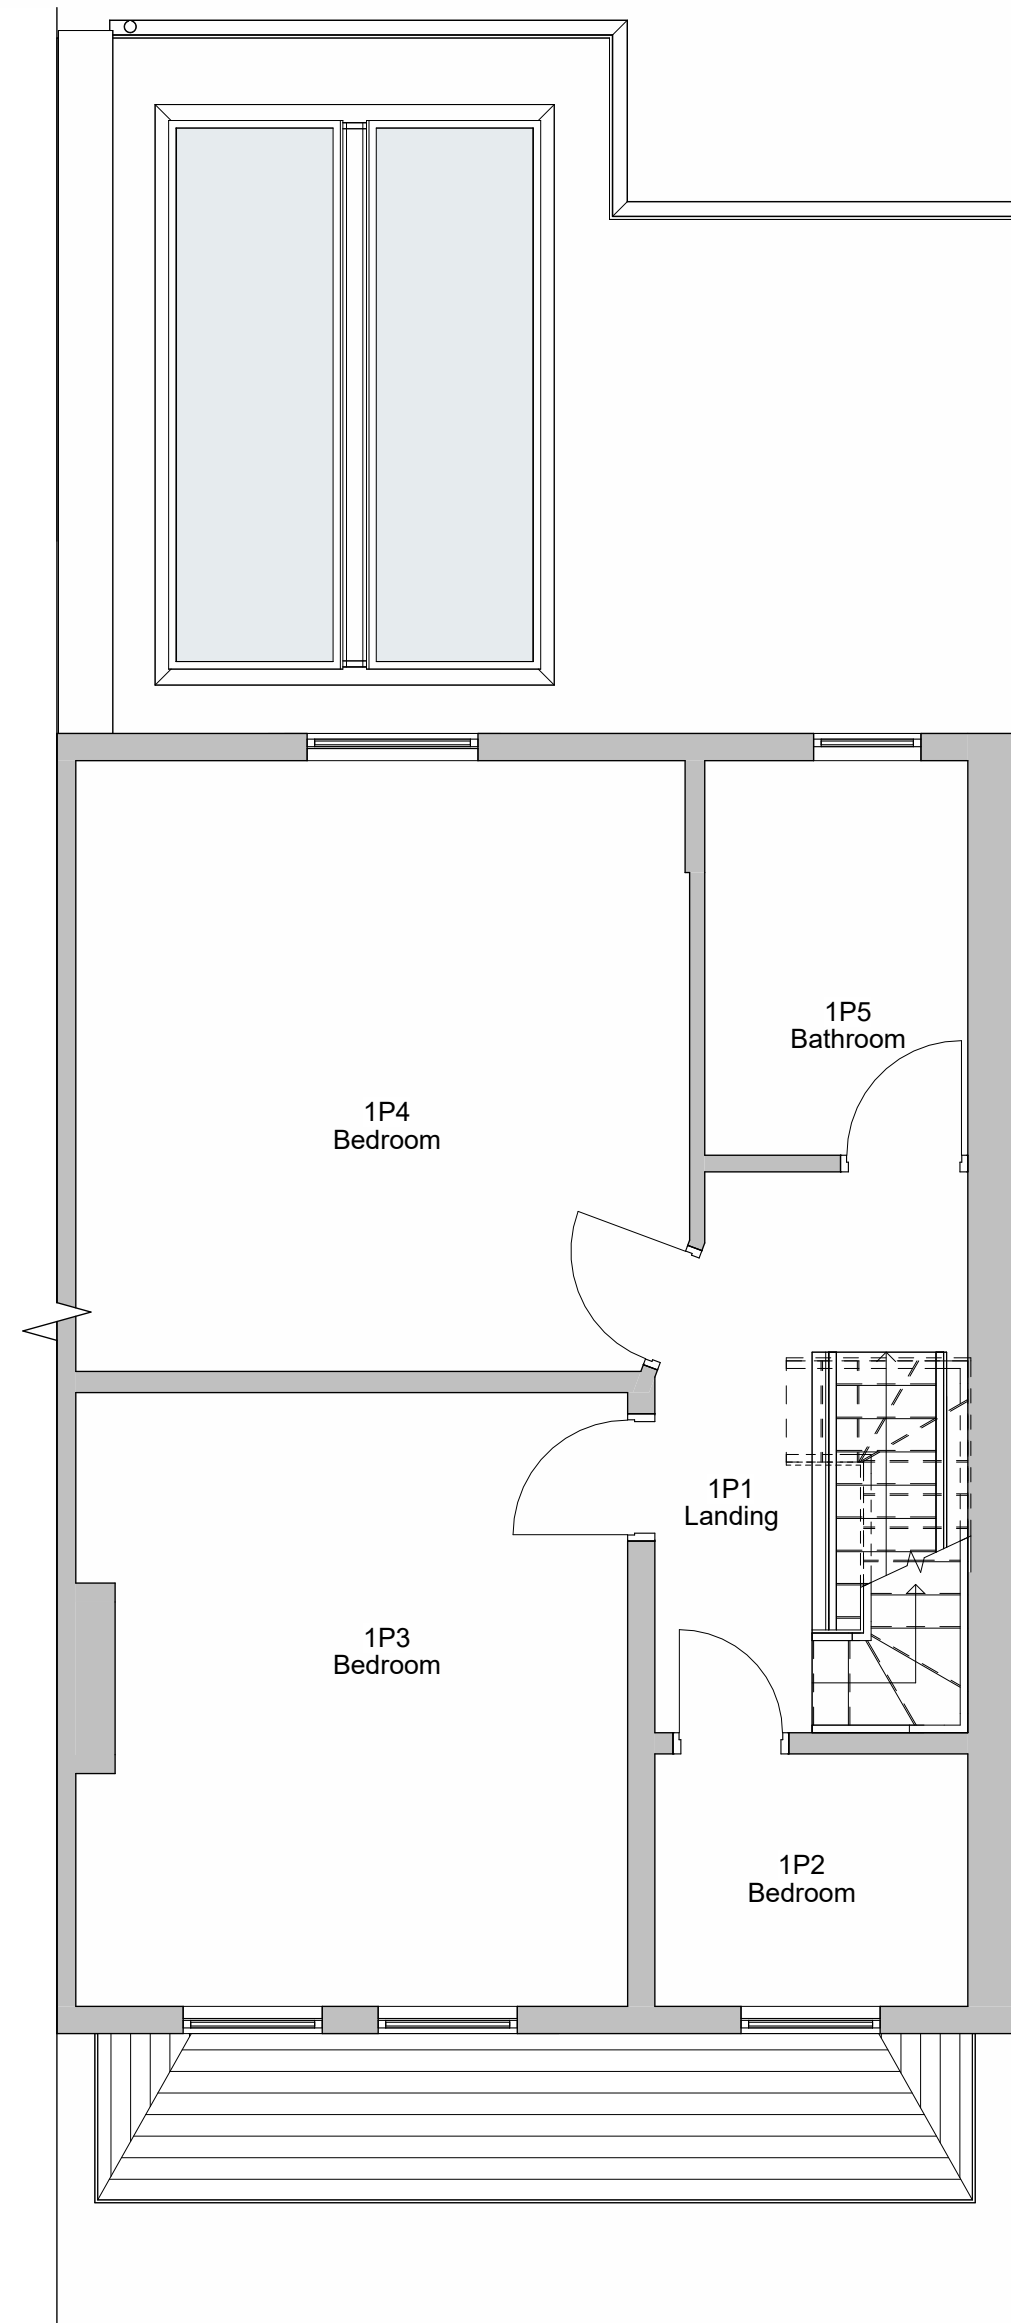

3 Level 1 - Proposed (Previously Approved)
1 : 50

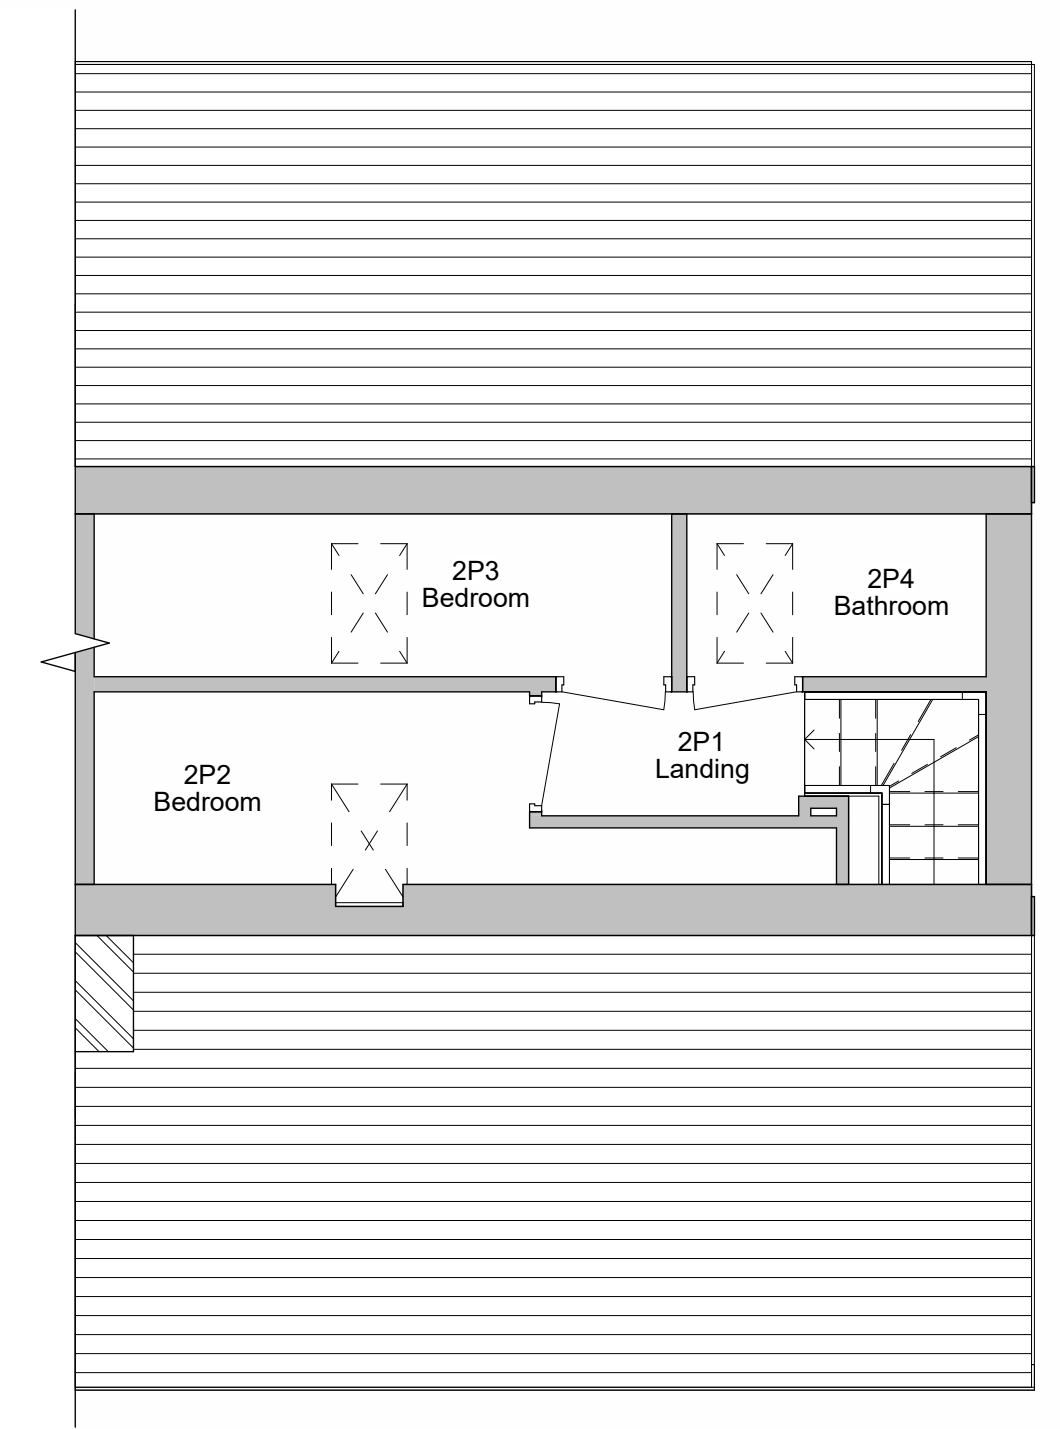


4 Level 2 - Proposed (Previously Approved)
1 : 50

Previously approved plans on 09/08/2022,
application number 68763



5 Front - Proposed
1 : 100

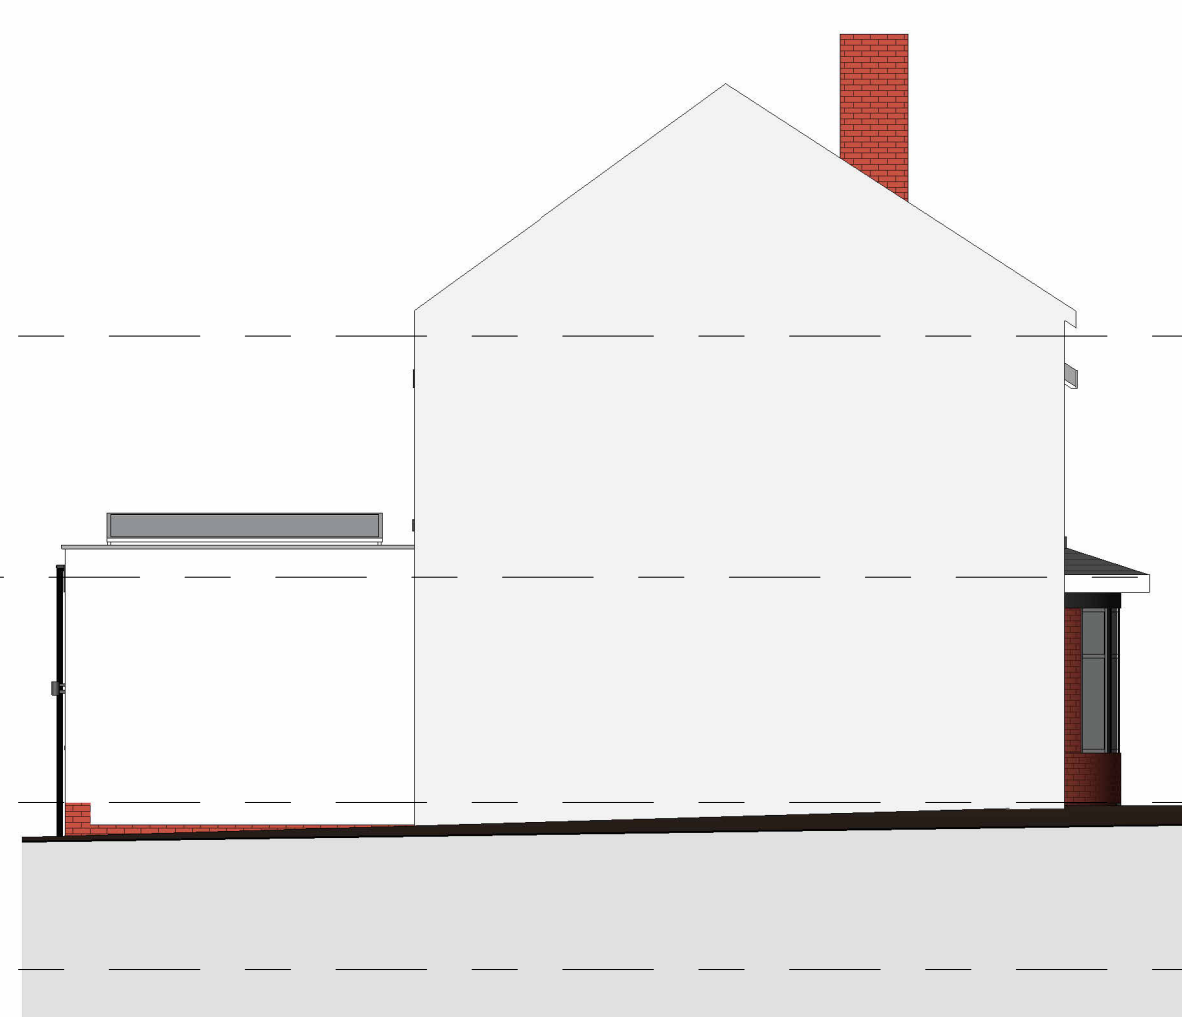


6 Left Side - Proposed
1 : 100



7 Rear - Proposed
1 : 100



8 Right Side - Proposed
1 : 100

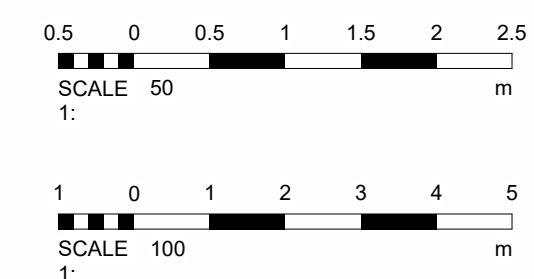

5	Previolsy Approved Plans	29/05/2025
4	2024 Update	04/11/2024
3	PM Comments	31/10/2024
2	BUILDING REGS	28/11/2022
1	Revised Design	08/03/2022
No.	Description	Date

PROJECT	5 Jesmond Avenue	
TITLE	Previously Approved Plans and Elevations	
CLIENT	Bamberger	
STATUS	BUILDING REGS	
DRAWN BY	DATE	SCALE (@ A1)
SG	03/03/2022	As indicated
PROJECT NUMBER	DRAWING NUMBER	REV
GSS22004.1	003	5
GOLD SKETCH S T U D I O S www.goldsketch.co.uk info@goldsketch.co.uk 0161 792 9595		
NOTES: © COPYRIGHT - ALL RIGHTS RESERVED. THIS DRAWING AND ANY PARTS BEING REPRODUCED WITHOUT PRIOR WRITTEN CONSENT. DRAWING TO BE USED FOR THE STATUS INDICATED ONLY. ALL DIMENSIONS AND SETTING OUT SHALL BE AS SHOWN AND CONFIRMED ON SITE. ANY DISCREPANCIES TO BE REPORTED TO THE ARCHITECT IMMEDIATELY UPON DISCOVERY. THE ARCHITECT SHALL BE RESPONSIBLE FOR THE ACCURACY OF THE INFORMATION PROVIDED TO THE CONSULTANTS AND THE CONSULTANTS SHALL BE RESPONSIBLE FOR THE ACCURACY OF THE INFORMATION PROVIDED TO THE BUILDERS. ALL DIMENSIONS ARE IN MILLIMETRES UNLESS OTHERWISE STATED.		