



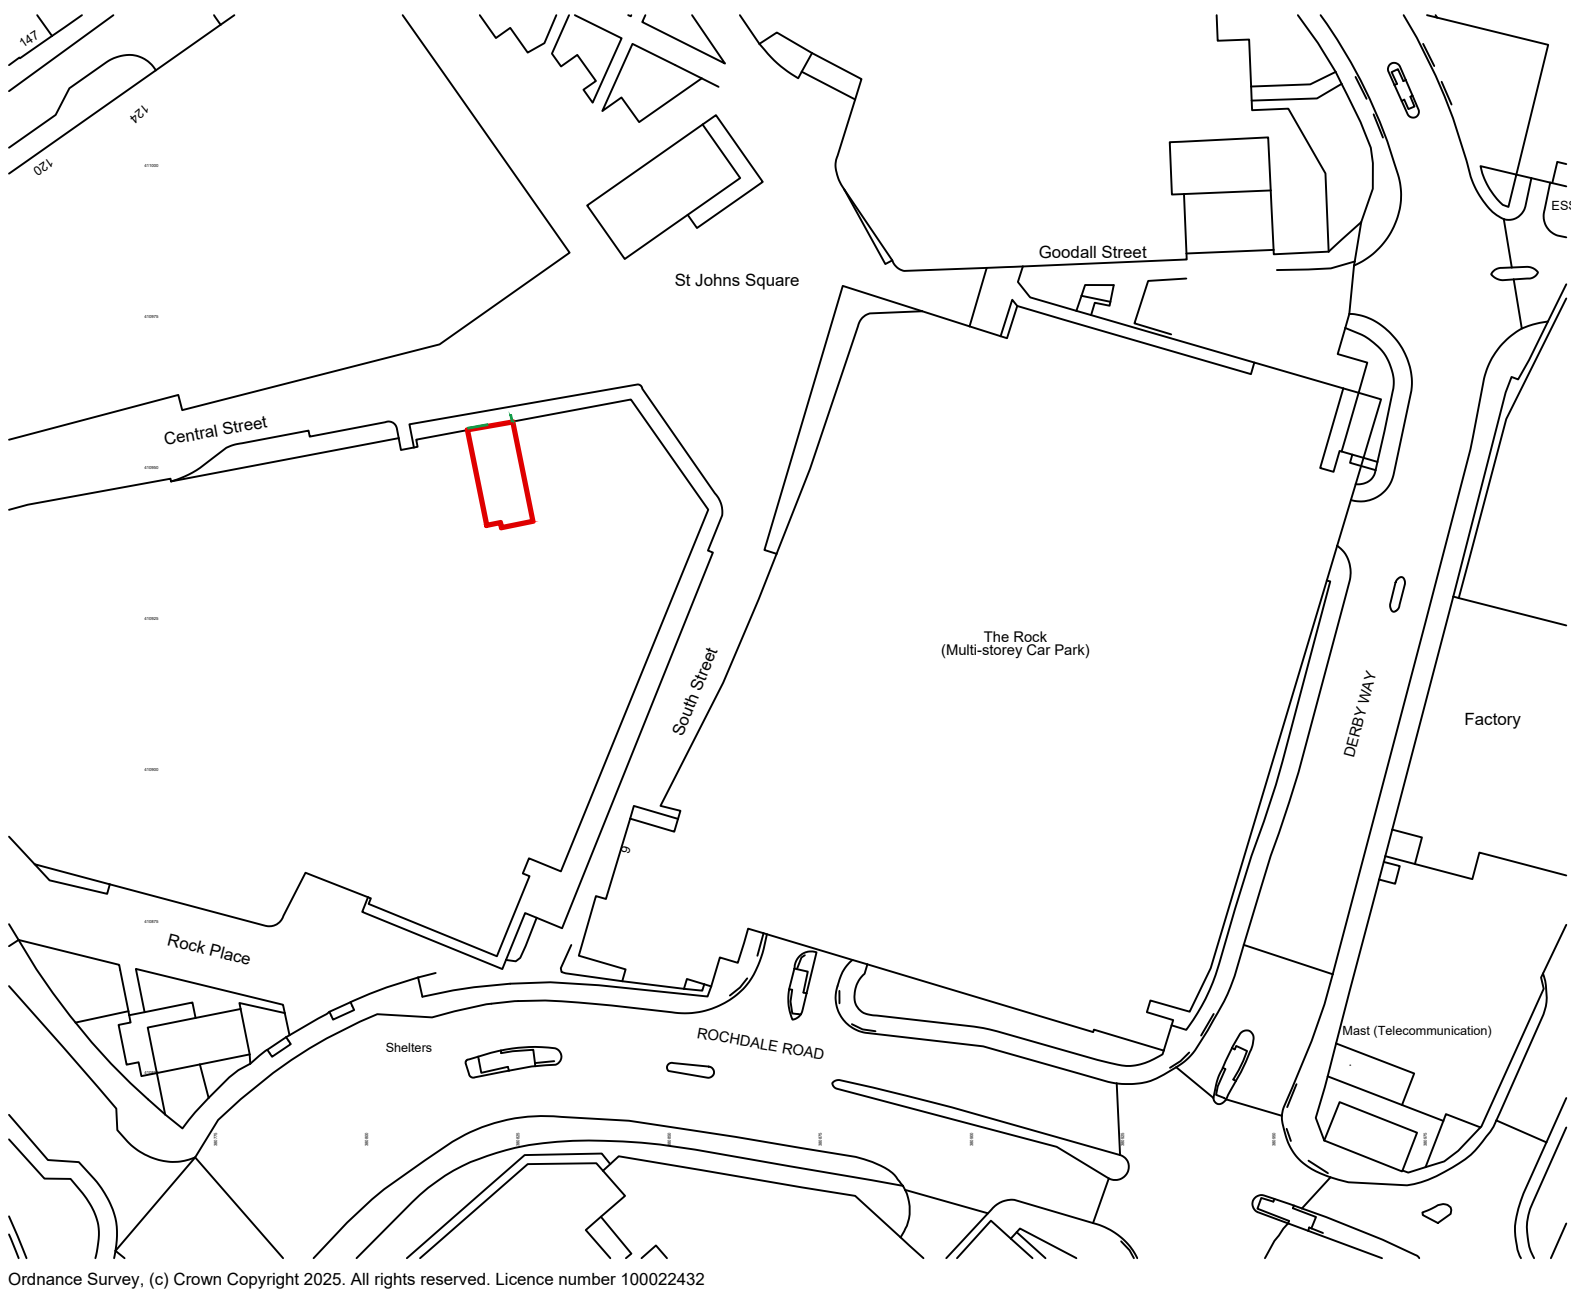

LOCATION PLAN SCALE 1:1250

SCALE BAR 1:1250

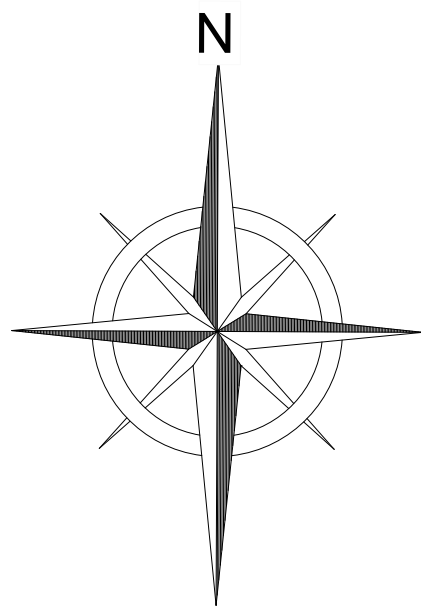

The Mill Store
5 Foundry Lane
Earls Colne
Colchester
Essex
CO6 2SB

TEL: 01787224878

www.retaildesignsolutions.com

Revision Date Note

Drawn RDS-WS
Check RDS-BF
Scale AS SHOWN@ A1
Date 04.06.25

Drawing Title **LOCATION BLOCK PLAN**

Project **UNIT F12
THE ROCK SHOPPING CENTRE
BURY
BL9 0JY**

Job No. **HC - BURY THE ROCK**

Drawing No. **005**

Rev