



APPROXIMATE FLOOR AREAS		
LOCATION:	SQ M:	SQ FT:
GROUND FLOOR AREA	132	1420
GROSS FLOOR AREA	132	1420

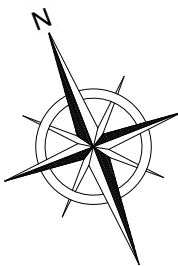

PROPOSED FLOOR LAYOUT
Scale: 1:75

SCALE BAR 1:75

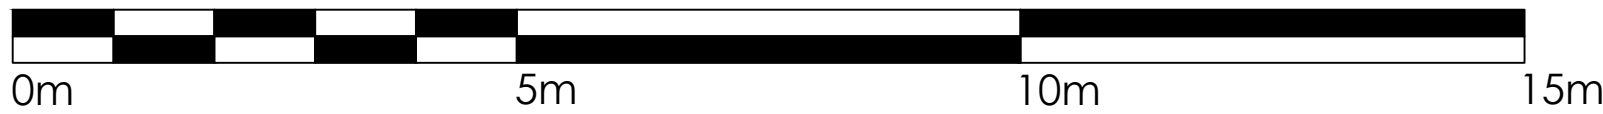

The Mill Store
5 Foundry Lane
Earls Colne
Colchester
Essex
CO6 2SB
TEL: 01787224878
www.retaildesignsolutions.com

Revision Date Note

Drawn RDS-WS
Check RDS-BF
Scale AS SHOWN@ A1
Date 04.06.25

Drawing Title
PROJECT
PROPOSED FLOOR LAYOUT
UNIT F12
THE ROCK SHOPPING CENTRE
BURY BL9 0JY

Job No. HC - BURY THE ROCK
Drawing No. 002
Rev