


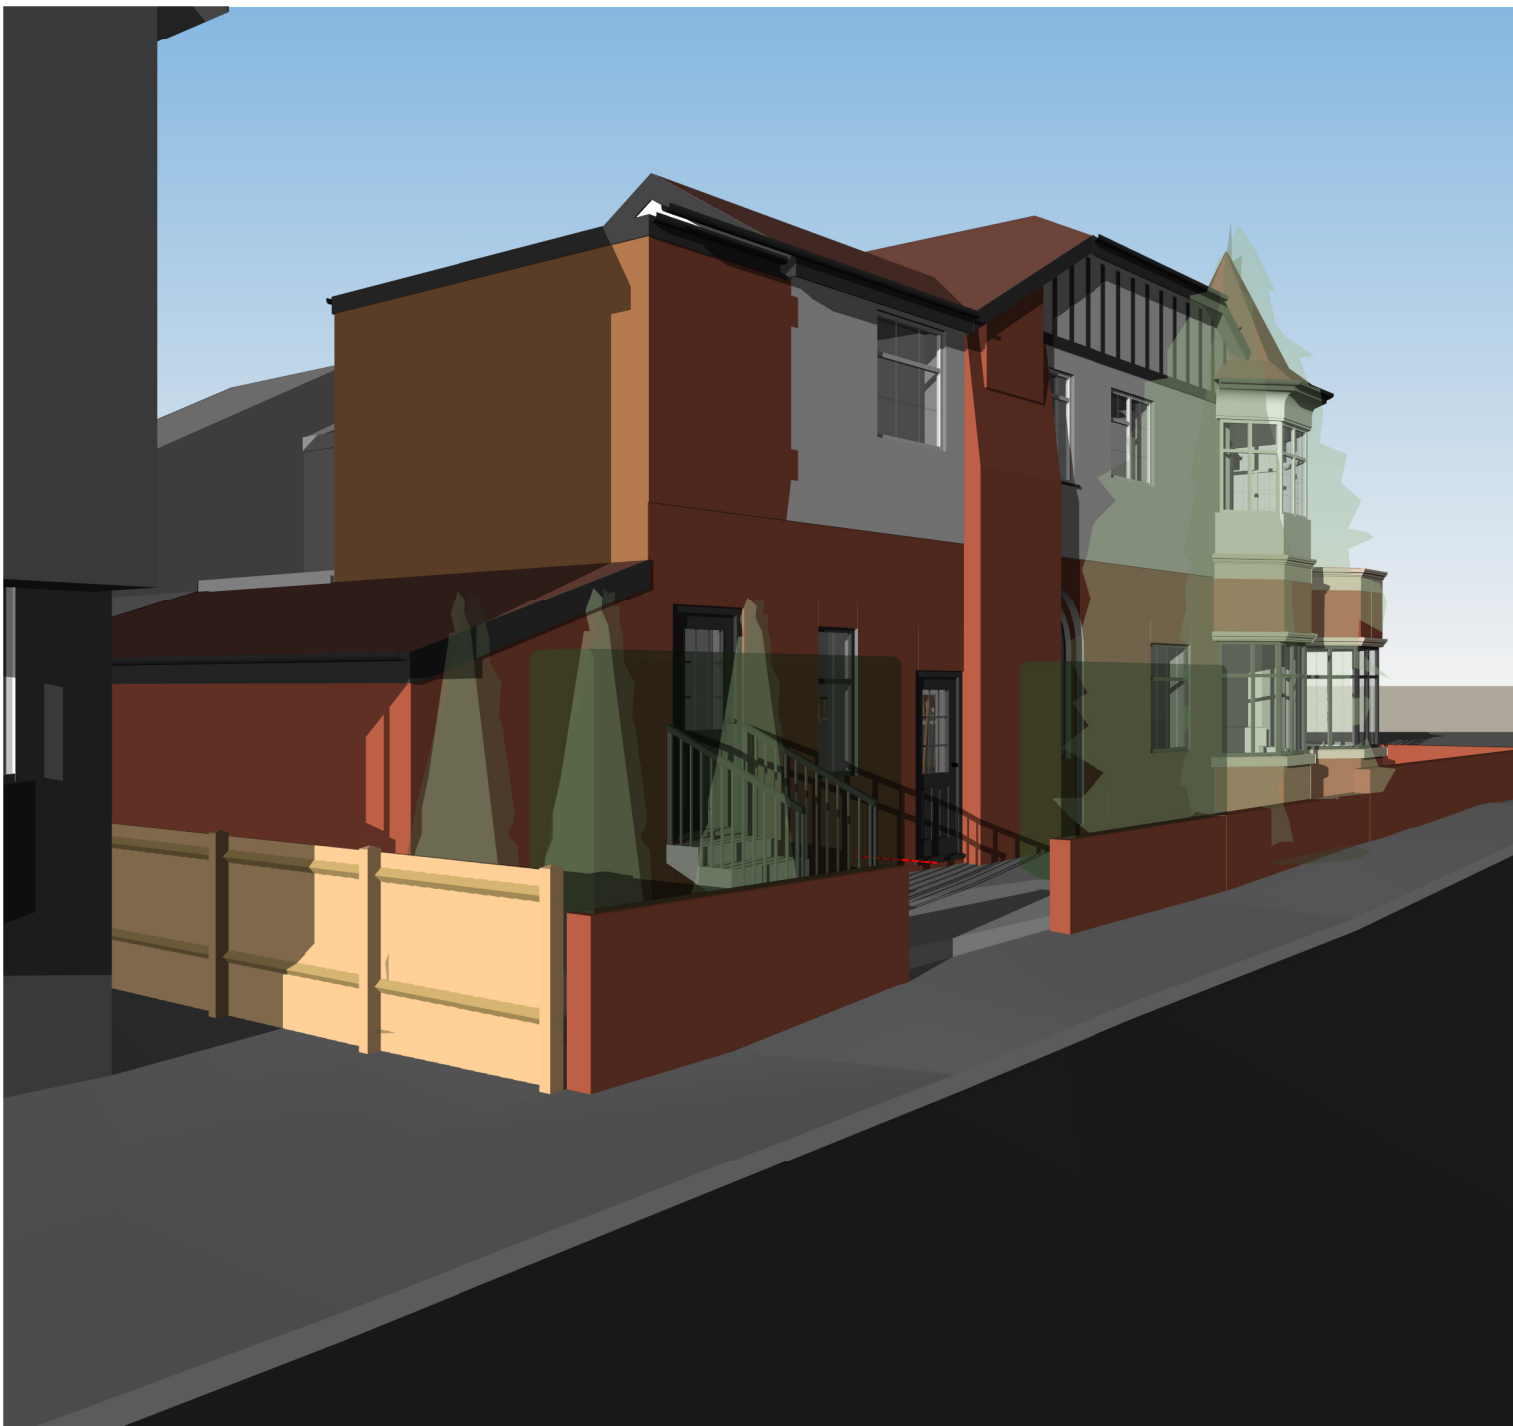

1 3D View 1



2 3D View 3



3 3D - Proposed Complete Copy 1

No.	Description	Date	Initial
-----	-------------	------	---------

PROJECT	106 Kings Road		
---------	----------------	--	--

TITLE	Site - 3D Views		
-------	-----------------	--	--

STATUS	DESIGN		
--------	--------	--	--

DRAWN BY	DATE	SCALE (@ A1)	
CB	09/05/2025		

PROJECT NUMBER	DRAWING NUMBER	REV
GSS23135.11	503	

GOLD SKETCH		
S T U D I O S		
www.goldsketch.co.uk info@goldsketch.co.uk 0161 792 9595		

NOTES

© COPYRIGHT ALL RIGHTS RESERVED.

NO PART OF THIS DRAWING IS TO BE REPRODUCED WITHOUT WRITTEN CONSENT.

DRAWING TO BE USED FOR THE STATUS INDICATED ONLY. NO GUARANTEE IS GIVEN FOR ANY OTHER USE. ANY DISCREPANCIES TO BE REPORTED TO THE DESIGNER IMMEDIATELY.

ALL DIMENSIONS ARE TO FACE UNLESS OTHERWISE SPECIFIED. ALL DIMENSIONS ARE TO FACE UNLESS OTHERWISE SPECIFIED.

LEGISLATION, RELEVANT CODES OF PRACTICE AND BRITISH STANDARDS. ALL DIMENSIONS ON THIS DRAWING ARE IN MILLIMETRES UNLESS OTHERWISE STATED.