




1 Front - Proposed
1 : 100


2 Left Side - Proposed
1 : 100

3 Rear - Proposed
1 : 100


4 Right Side - Proposed
1 : 100

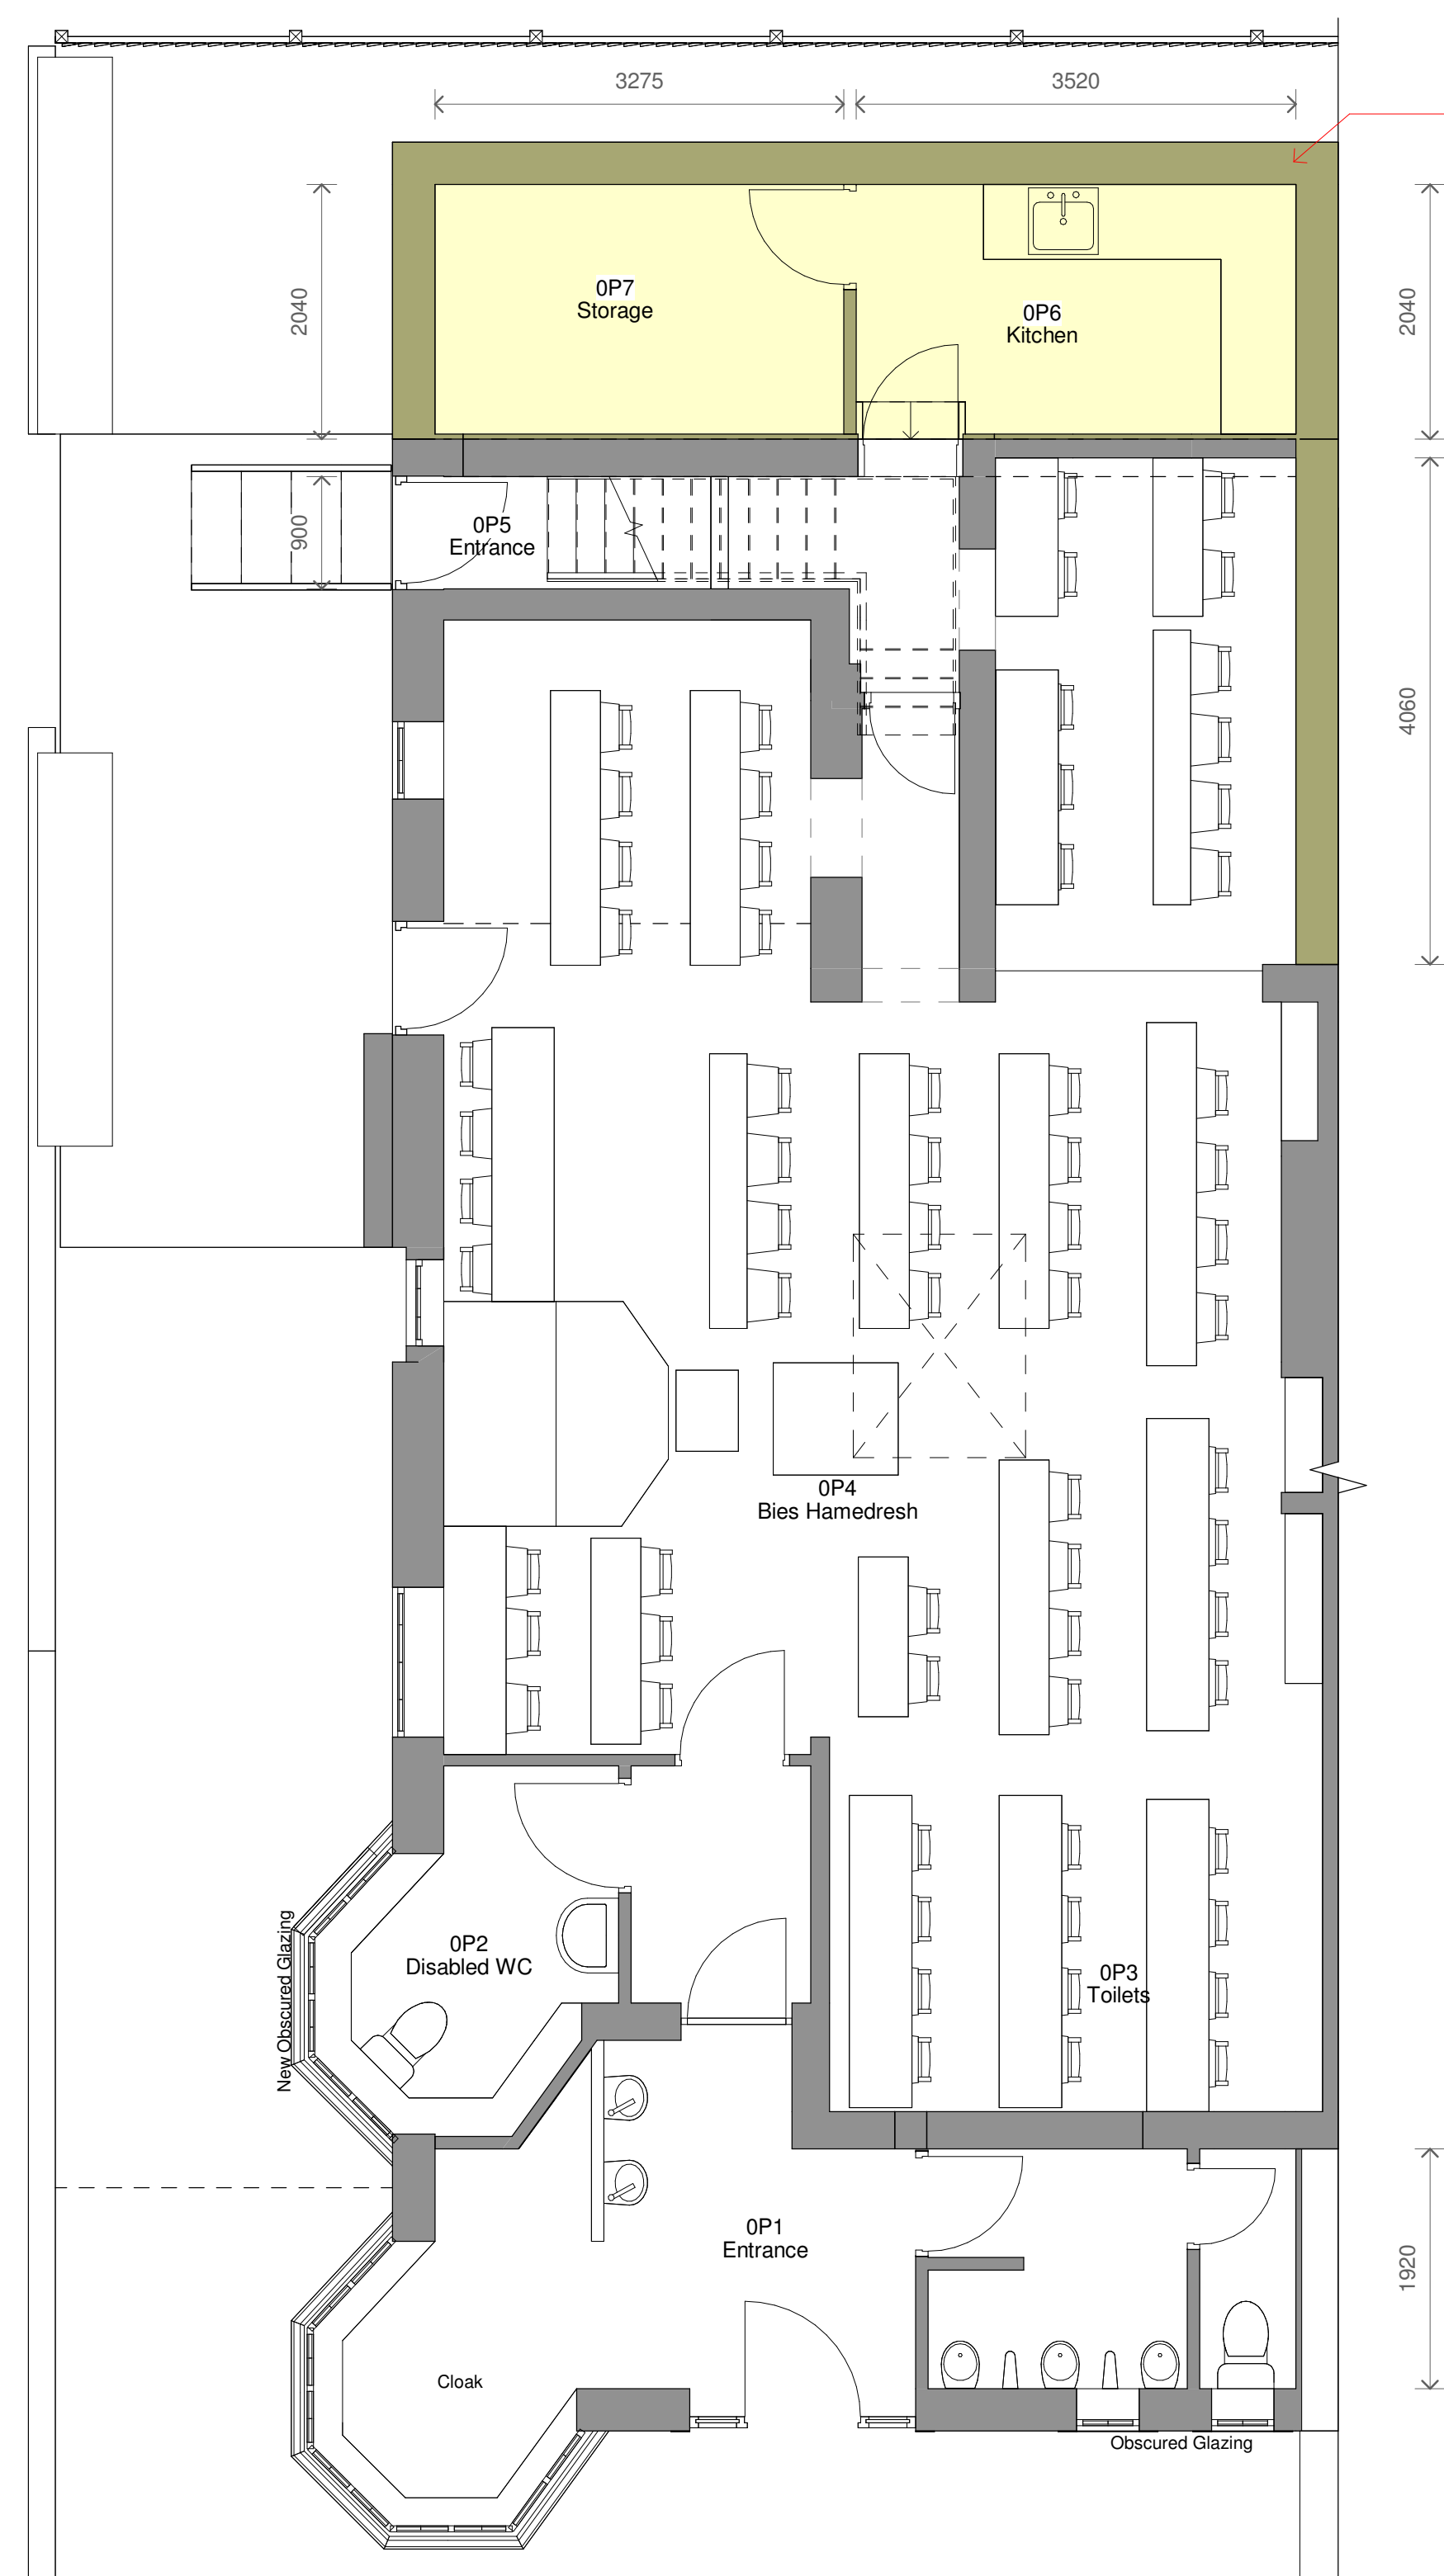

5 Level 0 New - Proposed
1 : 50

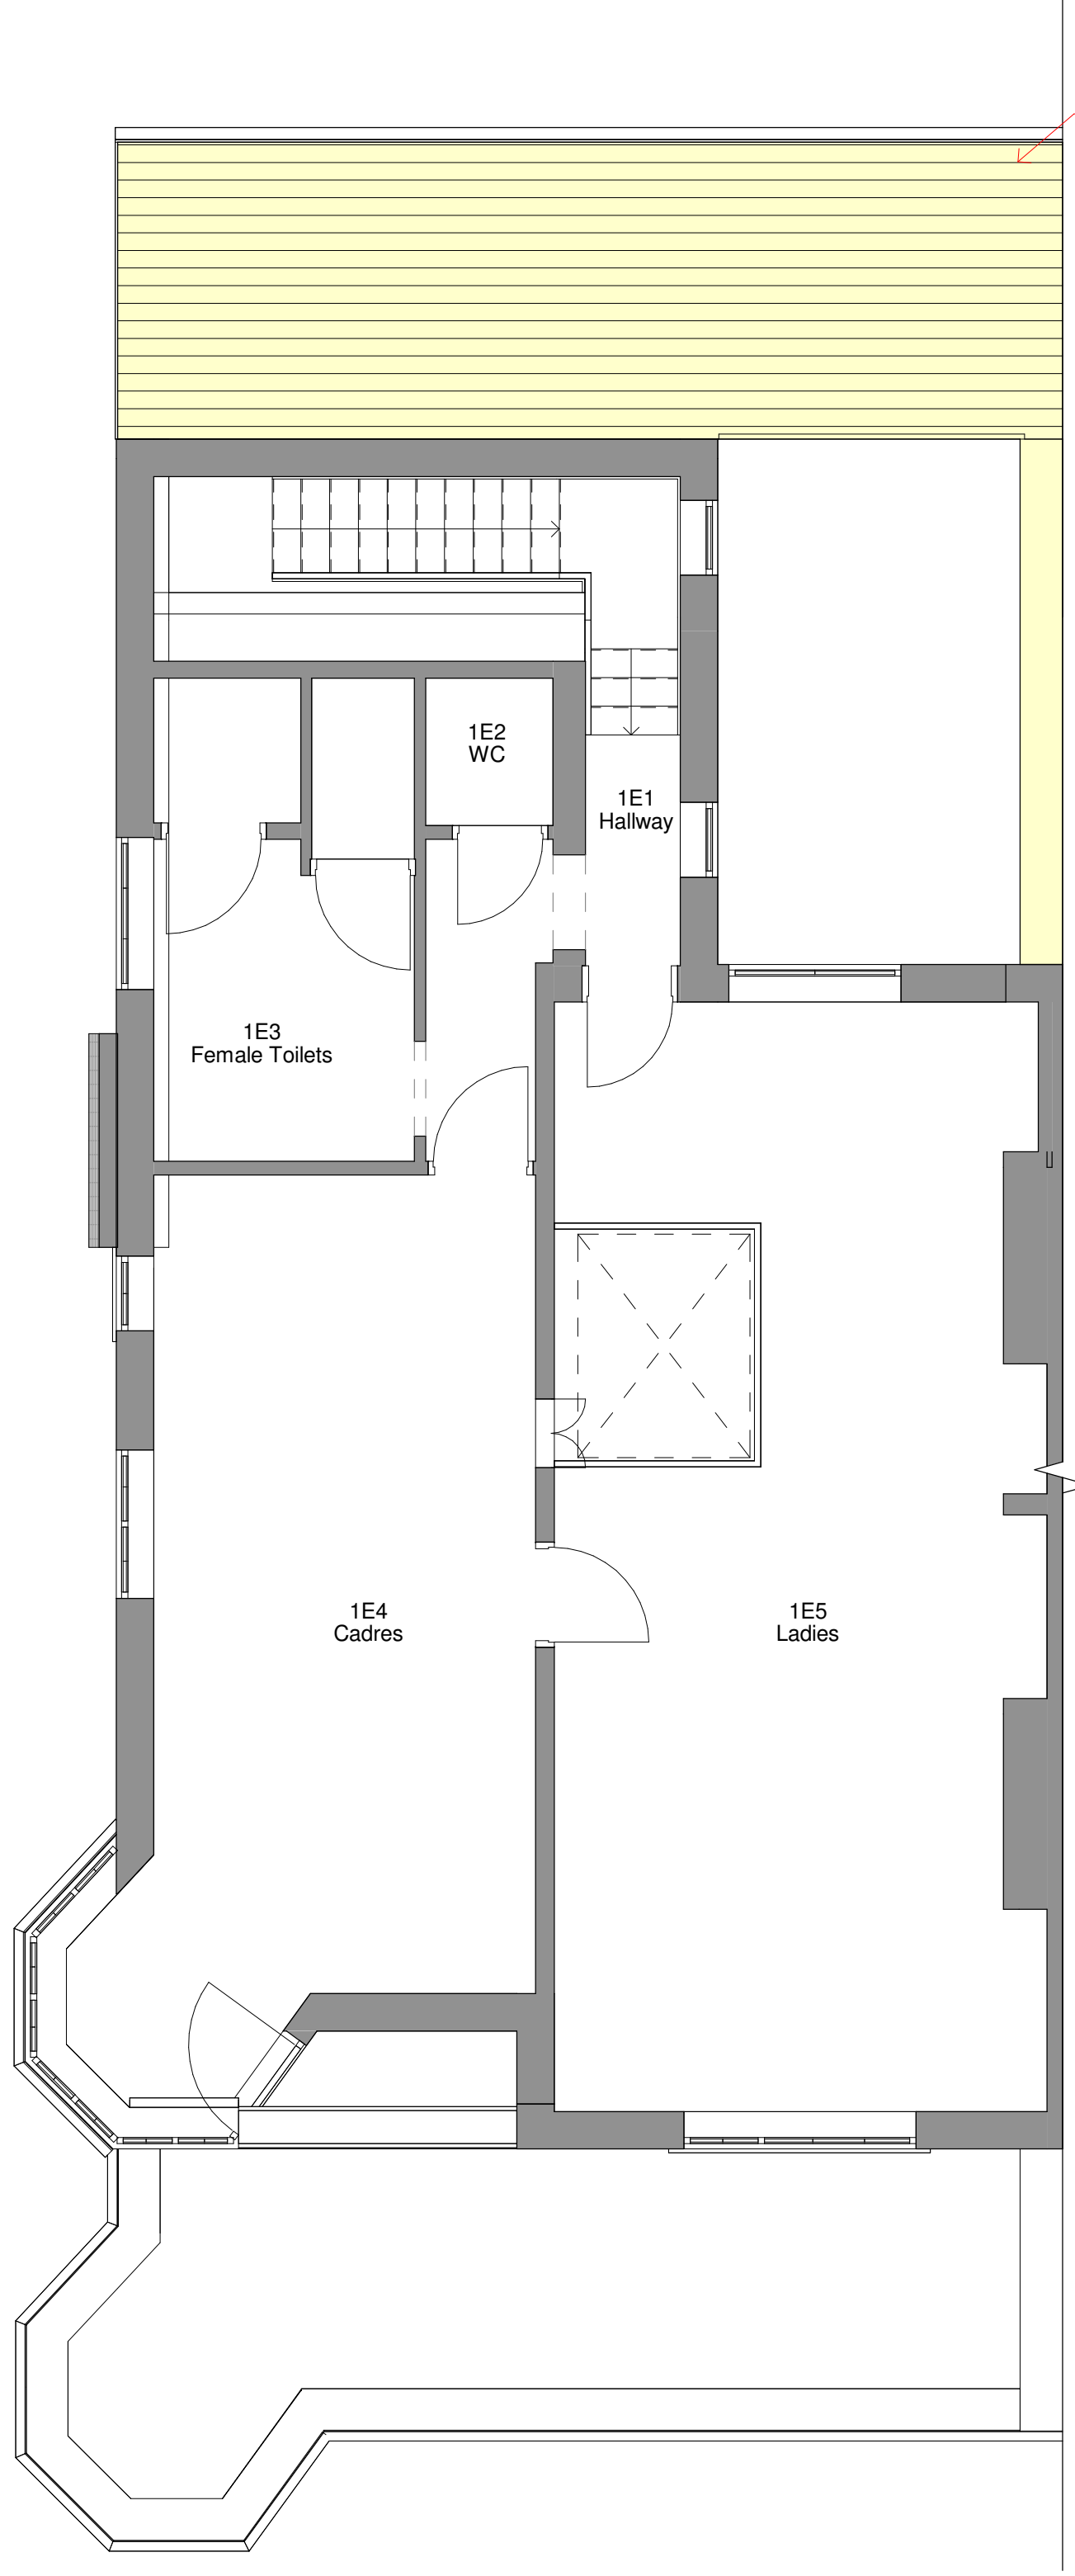

6 Level 1 - Proposed
1 : 50

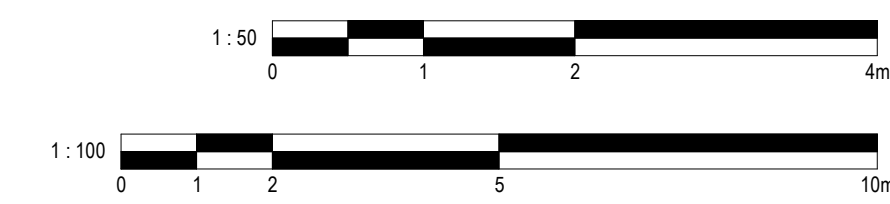

No.	Description	Date	Initial
PROJECT		106 Kings Road	
TITLE		Proposed Plans and Elevations	
STATUS		DESIGN	
DRAWN BY	DATE	SCALE (@ A1)	
CB	09/05/2025	As indicated	
PROJECT NUMBER		DRAWING NUMBER	REV
GSS23135.11		003	
GOLD SKETCH S T U D I O S www.goldsketch.co.ukinfo@goldsketch.co.uk0161 792 9595			
NOTES COPYRIGHT: ALL RIGHTS RESERVED. NO PARTING MAY BE REPRODUCED OR INSTALLED WITHOUT WRITTEN CONSENT. DRAWING TO BE USED FOR THE STATUS INDICATED ONLY. ALL DIMENSIONS ARE TO FACE UNLESS OTHERWISE SPECIFIED. ALL DIMENSIONS ARE TO FACE UNLESS OTHERWISE SPECIFIED. LEGISLATION, RELEVANT CODES OF PRACTICE AND BRITISH STANDARDS. ALL DIMENSIONS ON THIS DRAWING ARE IN MILLIMETRES (UNLESS OTHERWISE STATED).			