
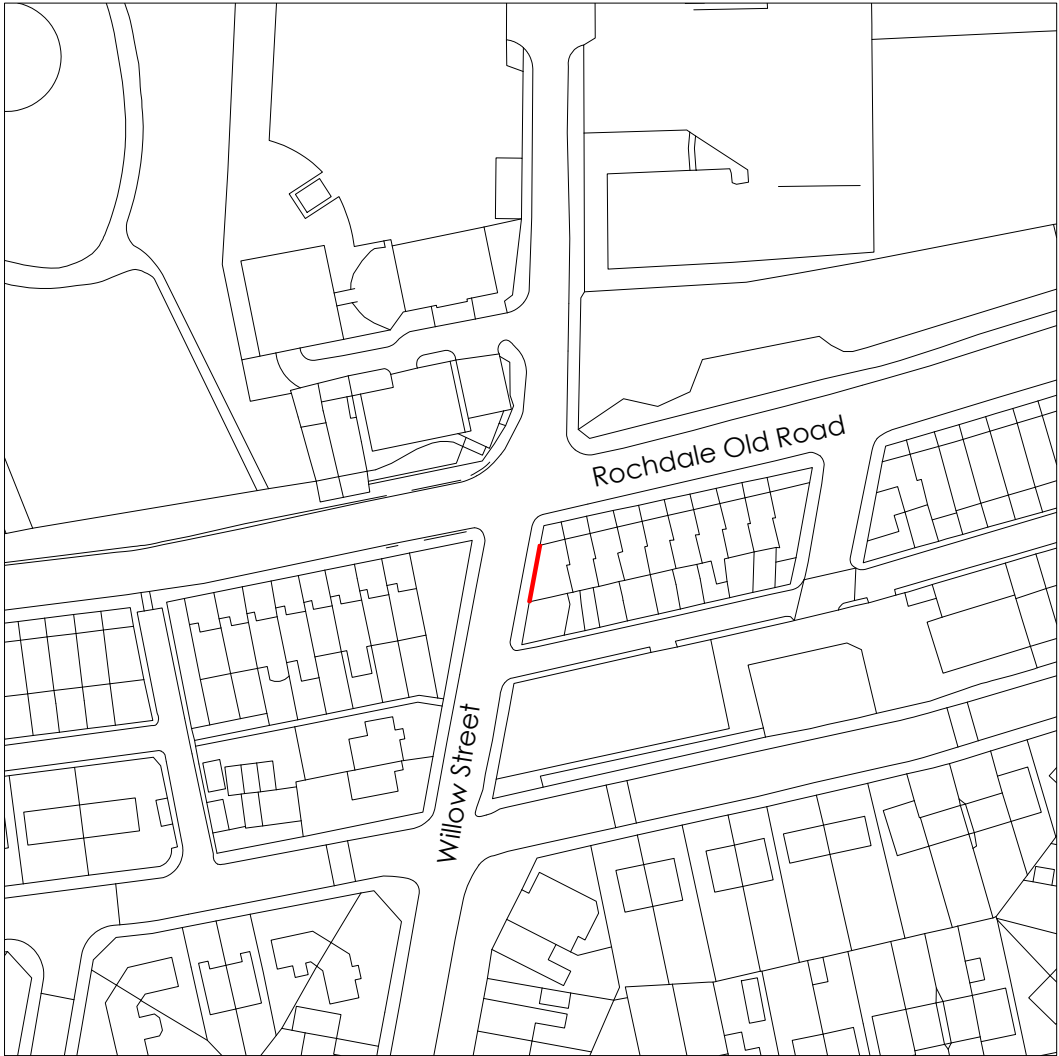


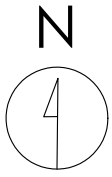

Title
Site Location Plan

Address
2 Rochdale Old Road, Bury, BL9 7LQ

Client
The Wildstone Group




Job No.	Issued
2898	04/12/20

Scale
1:1250 @ A3

Key

	1. Site Boundary
--	------------------

All information is to be checked on site for accuracy and fit. Only drawings with WD status with the most recent revision are to be used for construction.

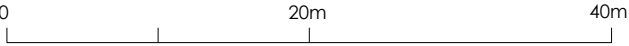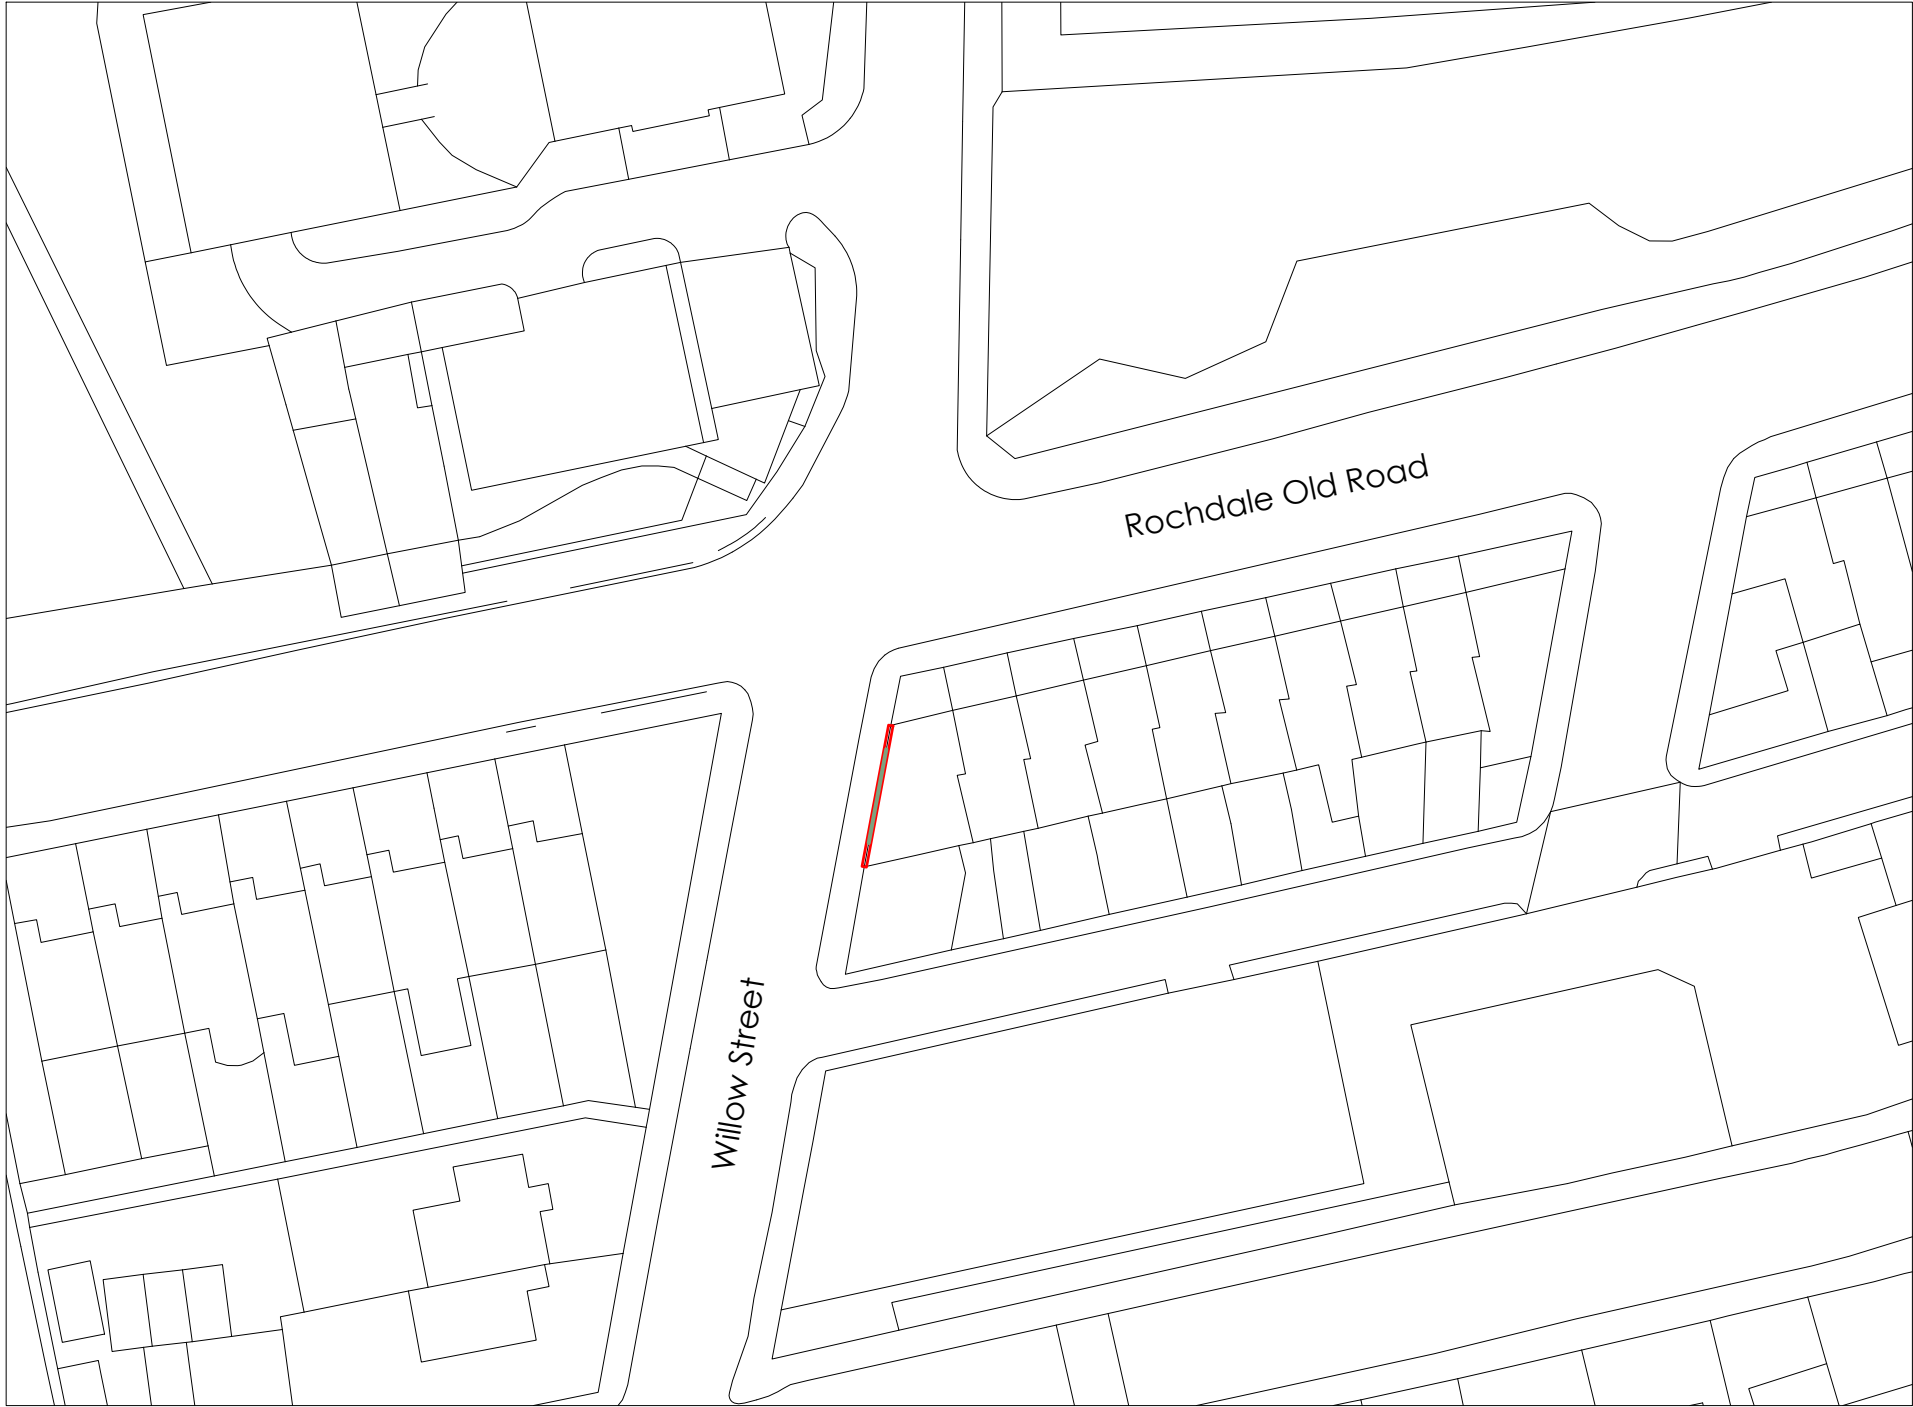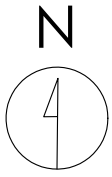

Title
Existing Site Plan

Address
2 Rochdale Old Road, Bury, BL9 7LQ




Client
The Wildstone Group

Job No. 2898 **Issued** 04/12/20

Scale
1:500 @ A3

- Key**
- 1. Site Boundary
 - 2. Existing Advertising Board to be Removed

All information is to be checked on site for accuracy and fit. Only drawings with WD status with the most recent revision are to be used for construction.

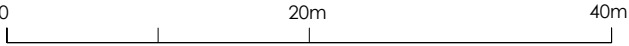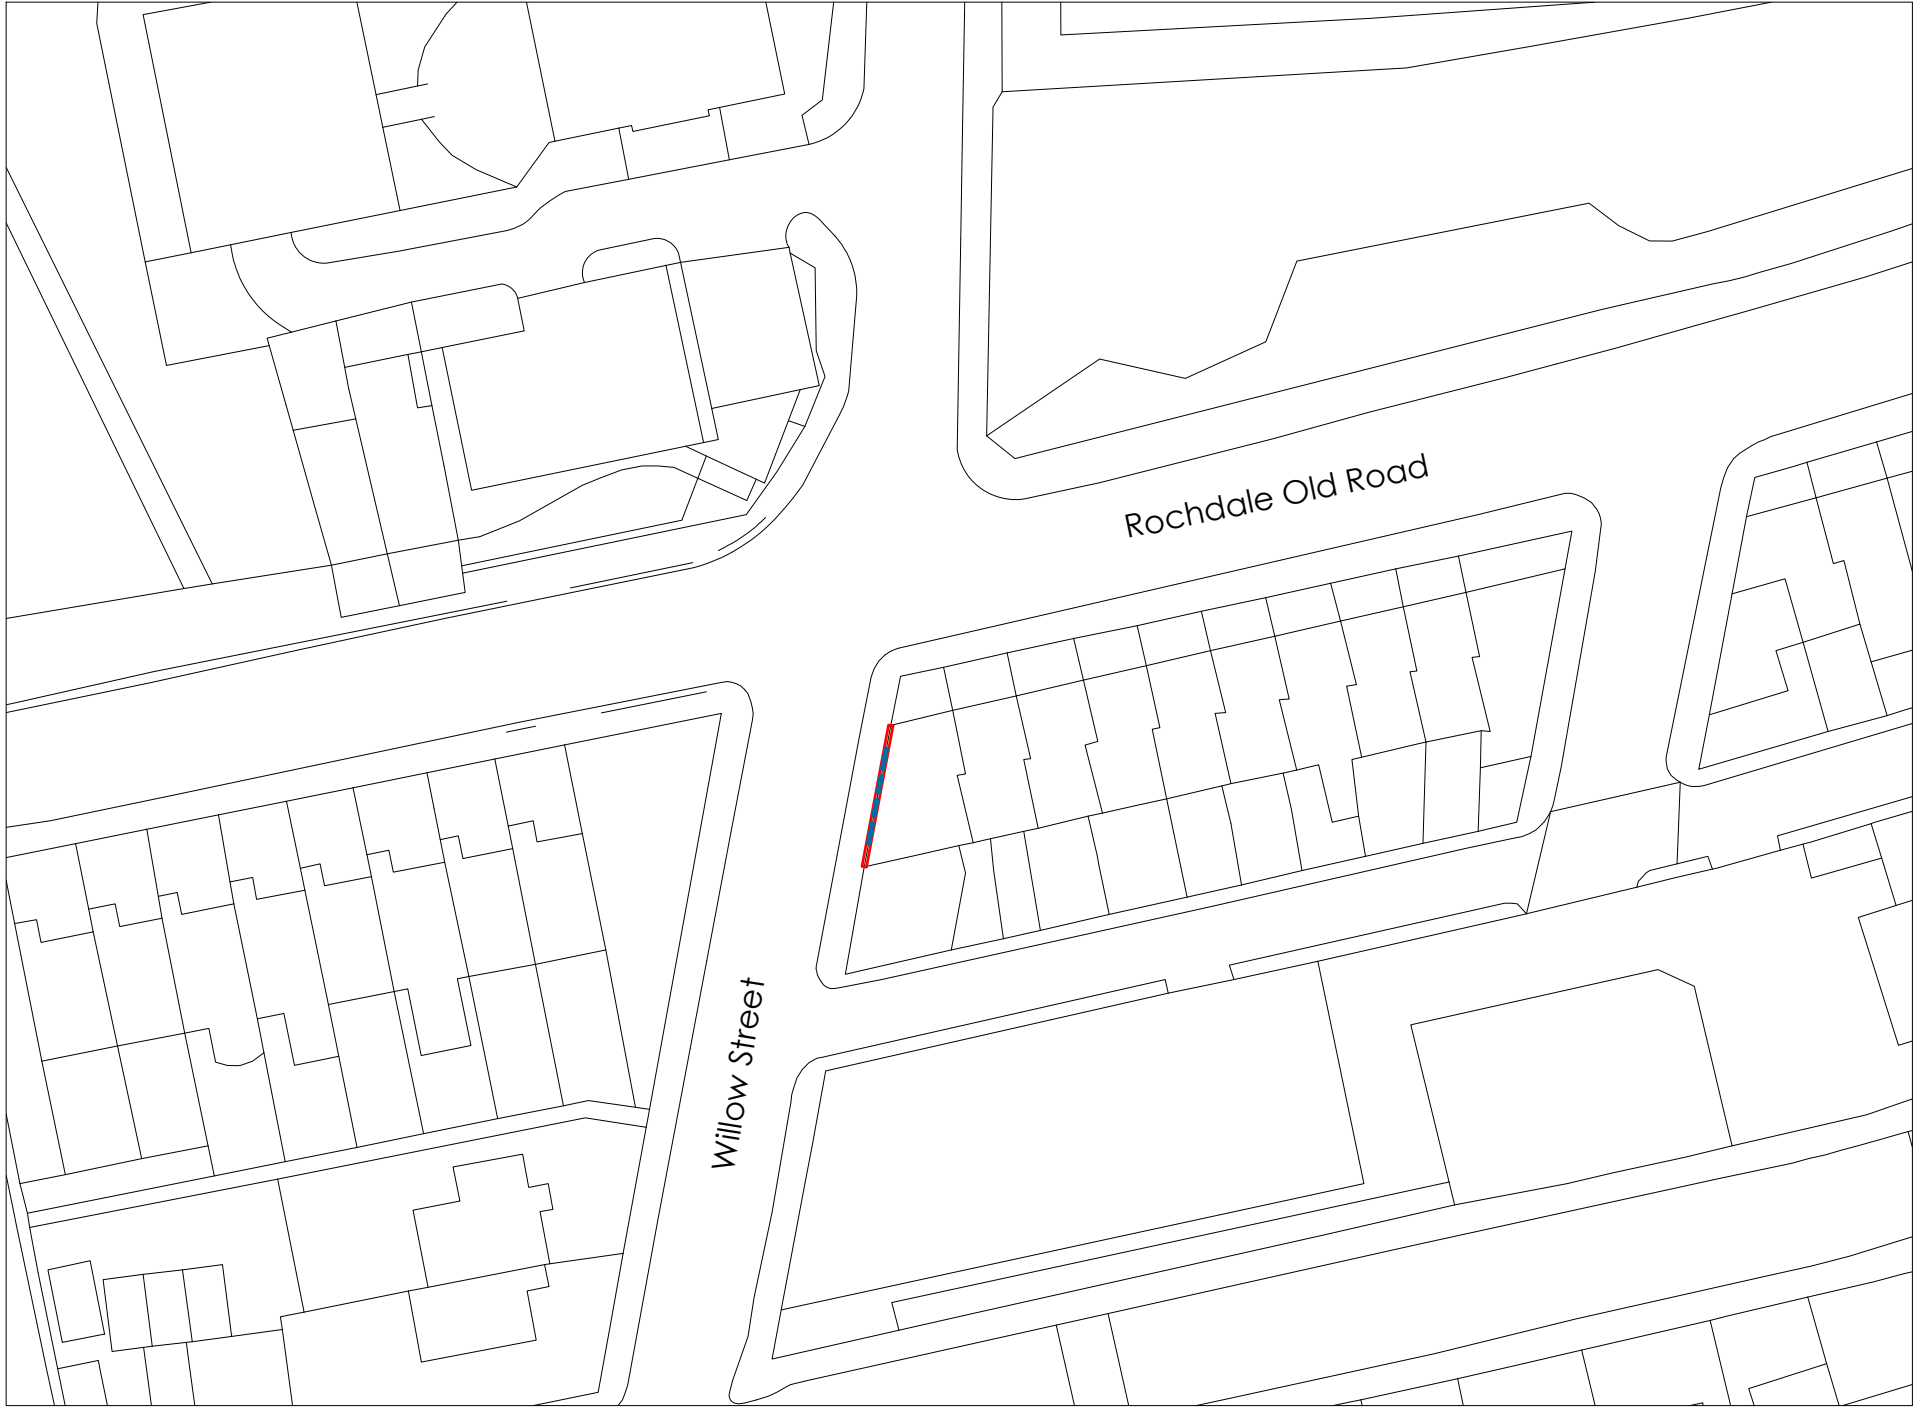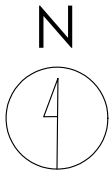

Title
Proposed Site Plan

Address
2 Rochdale Old Road, Bury, BL9 7LQ



Client
The Wildstone Group

Job No. 2898 **Issued** 04/12/20

Scale
1:500 @ A3

- Key**
- 1. Site Boundary
 - 2. Proposed Media Screen



All information is to be checked on site for accuracy and fit. Only drawings with WD status with the most recent revision are to be used for construction.

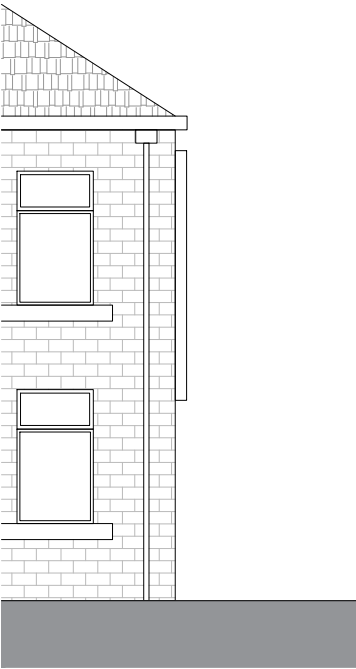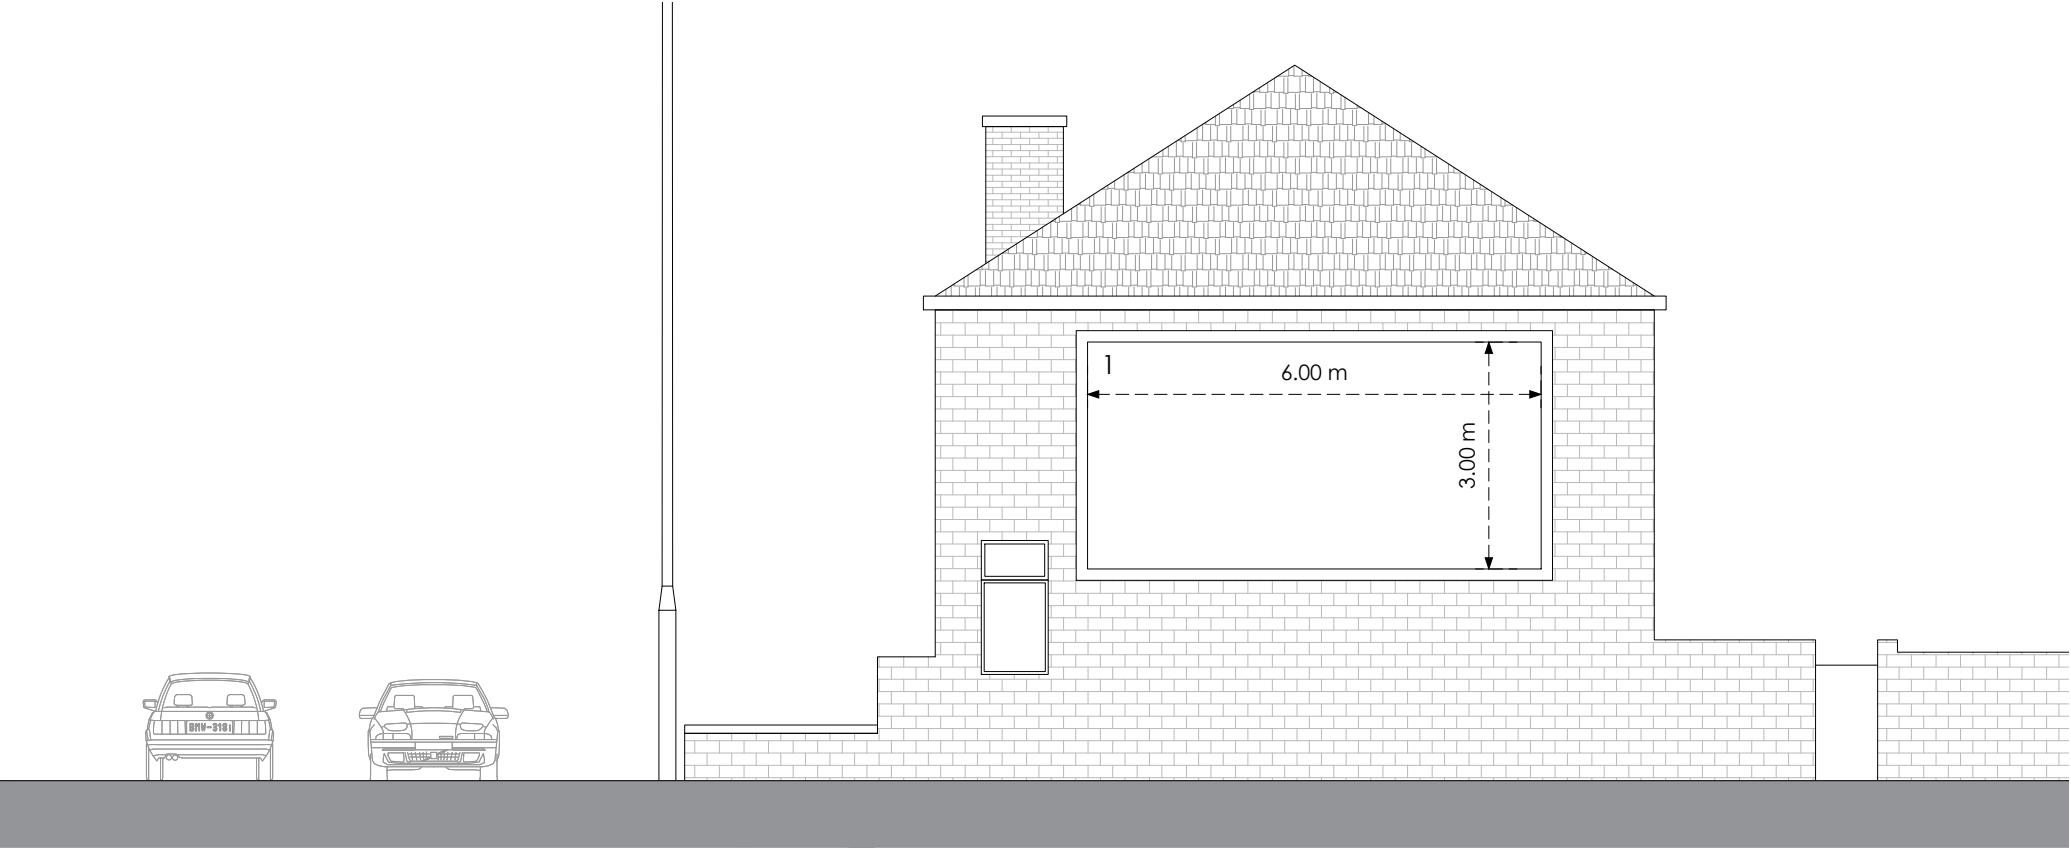

Front

Side


Existing

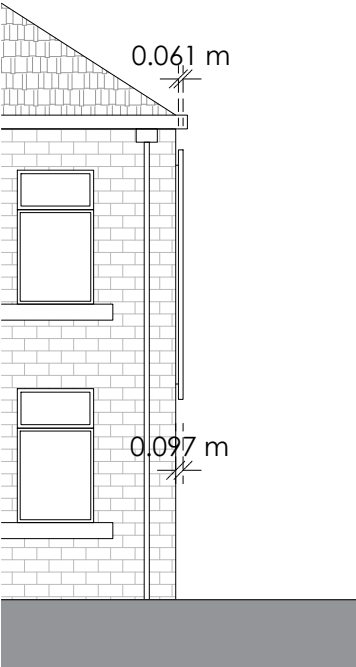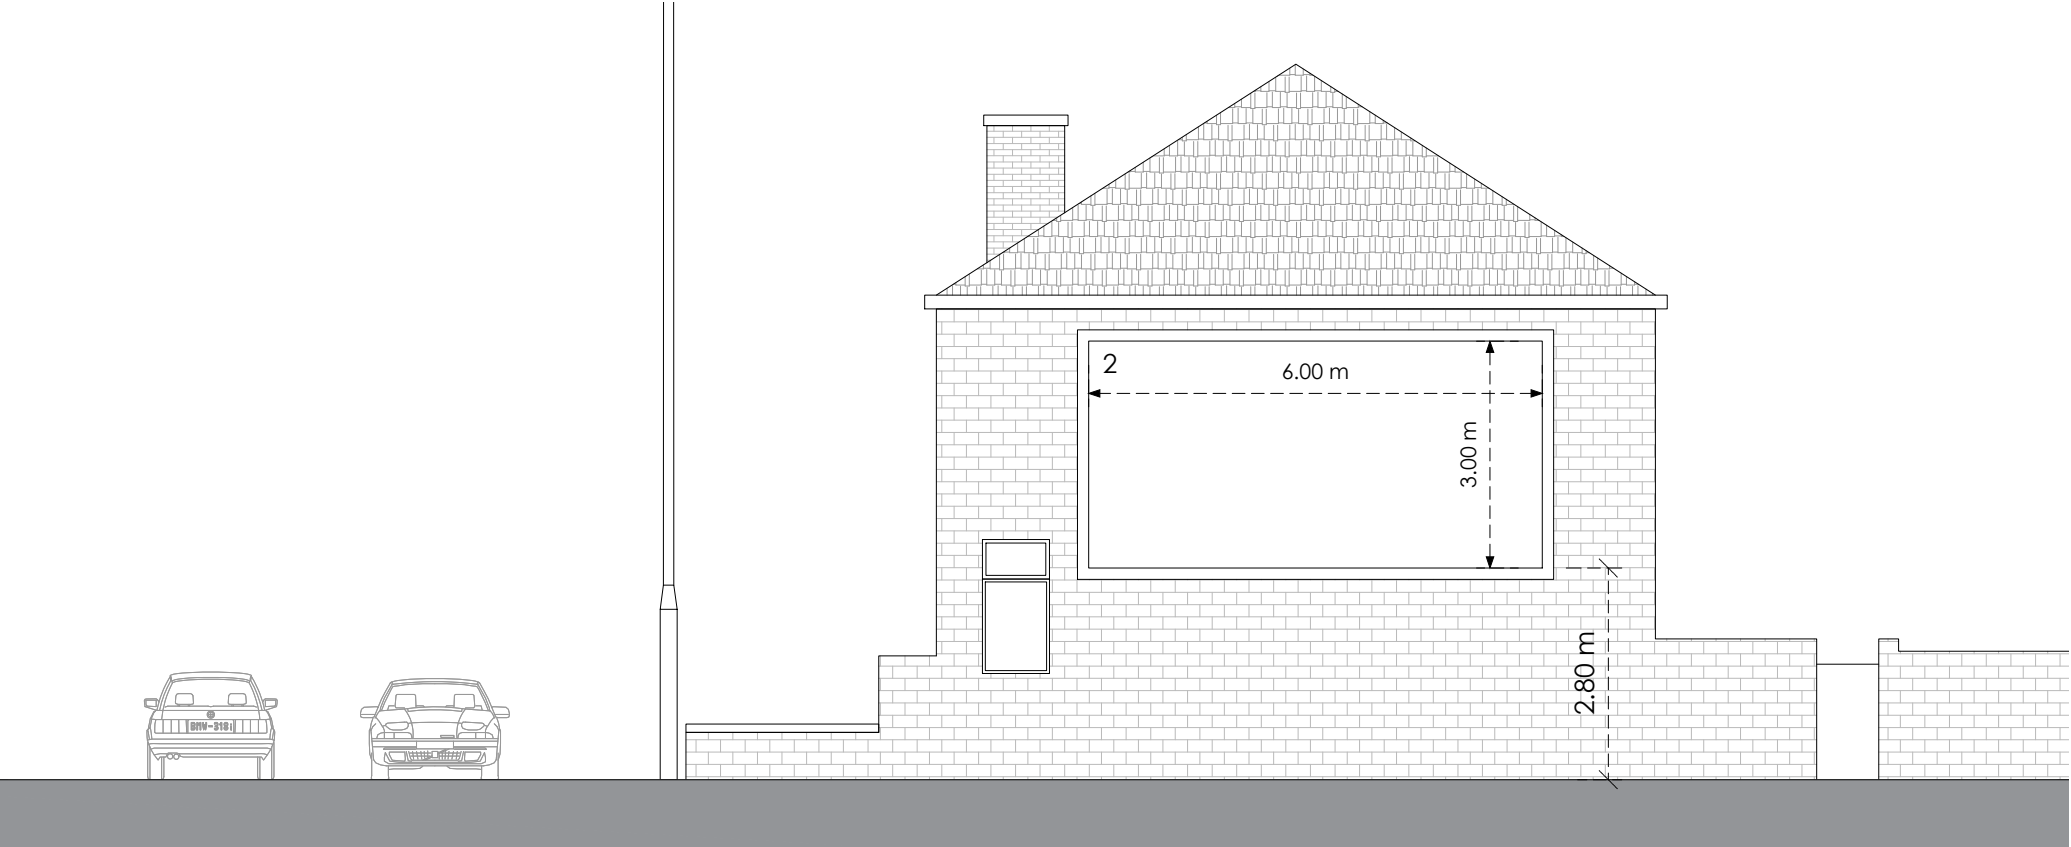

Front

Side

Proposed

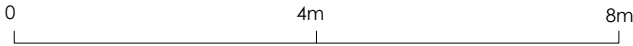

Title
Existing and Proposed Elevations

Address
2 Rochdale Old Road, Bury, BL9 7LQ

Client
The Wildstone Group

Job No. 2898 **Issued** 04/12/20

Scale
1:100 @ A3

- Key**
- 1. Existing Advertising Board
 - 2. Proposed Media Screen

All information is to be checked on site for accuracy and fit. Only drawings with WD status with the most recent revision are to be used for construction.