




Scale Bars		TO BE USED ONLY AS GUIDANCE			
1:100	mm		1000	3000	5000
1:200	mm		5000	8000	
1:500	M		5	15	25
1:1250	M		10	30	50 70

NOTES


- All dimensions and levels are to be checked on site.
- Any discrepancies are to be reported to the architect before any work commences.
- Whilst information on this sheet is issued to scale, scaling directly from this drawing may result in inaccuracies. For precise measurements, refer to the stated dimensions or contact the Architect.
- This drawing shall not be reproduced without express written permission from AEW.
- Title overlay drawings and ownership boundaries are produced using all reasonable endeavors. AEW cannot be responsible for the accuracy or scale discrepancy of base plans supplied to them.
- All works are to be undertaken in accordance with Building Regulations and the latest British Standards.
- All proprietary materials and products are to be used strictly in accordance with the manufacturers recommendations.

This drawing contains the following model files: -

14579-AEW-XX-XX-M3-A-0001

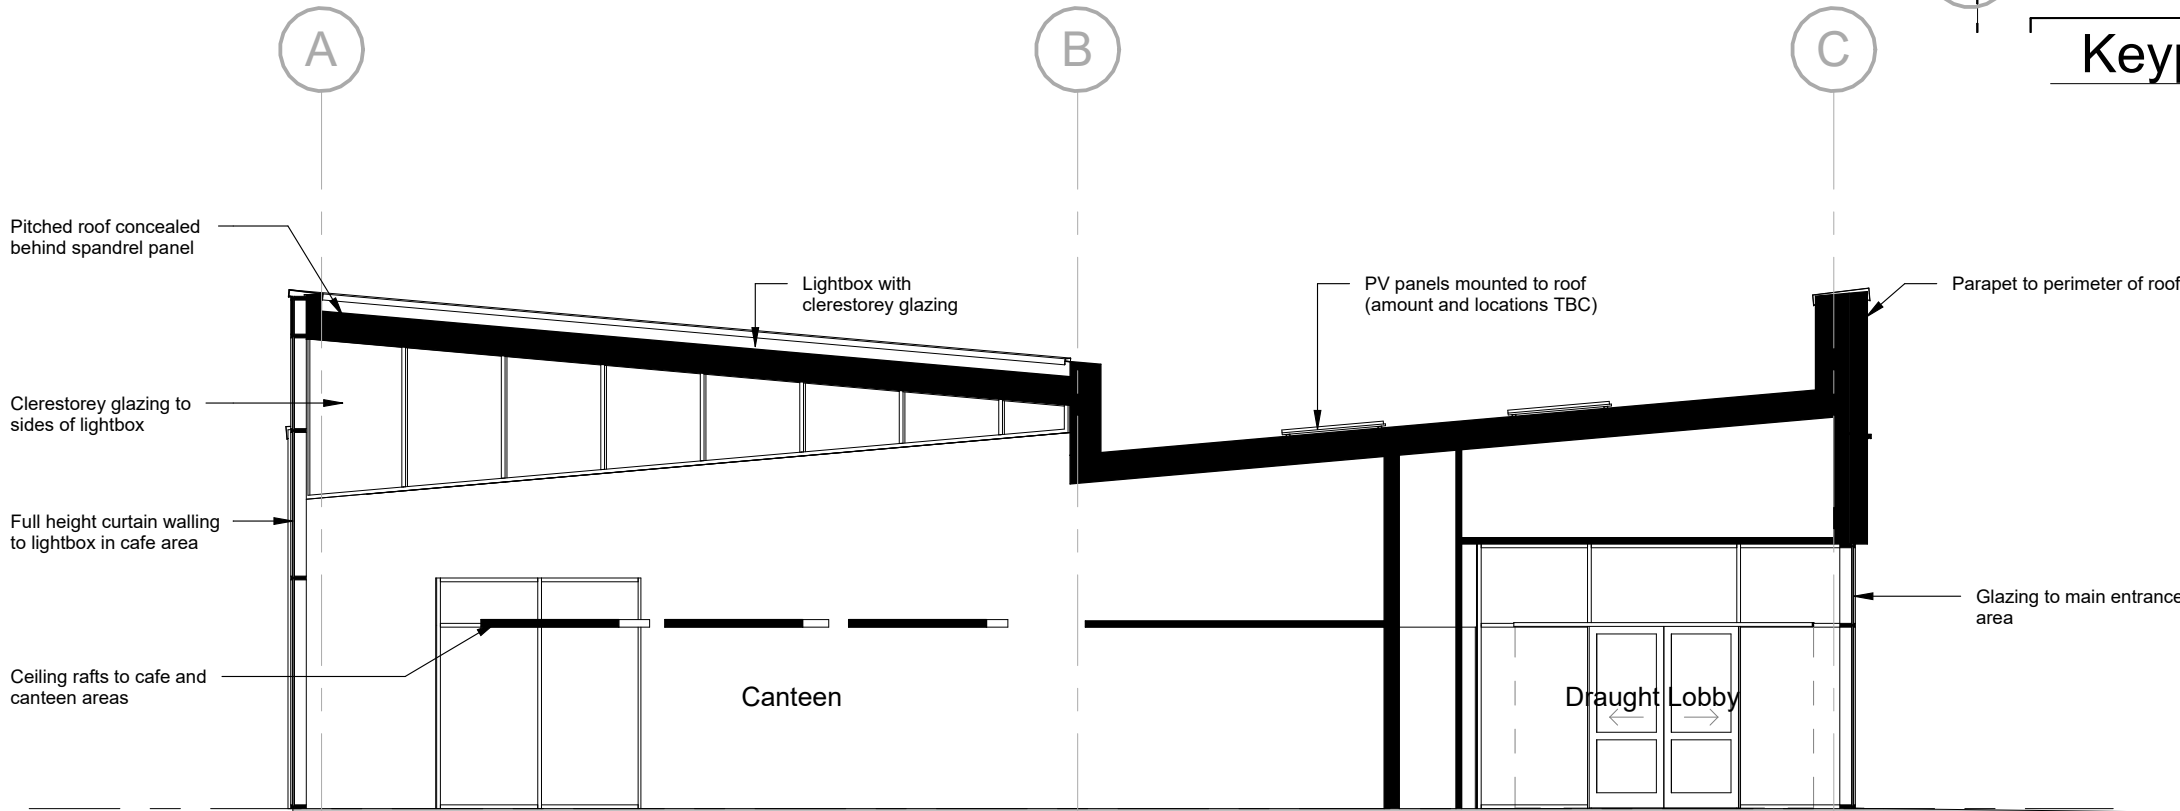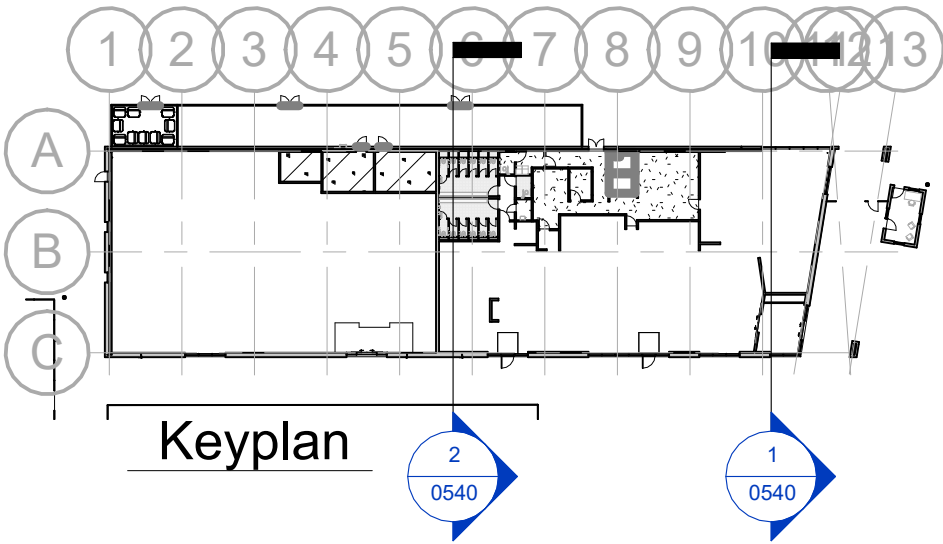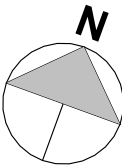

1 Proposed Section
Scale @ 1 : 100

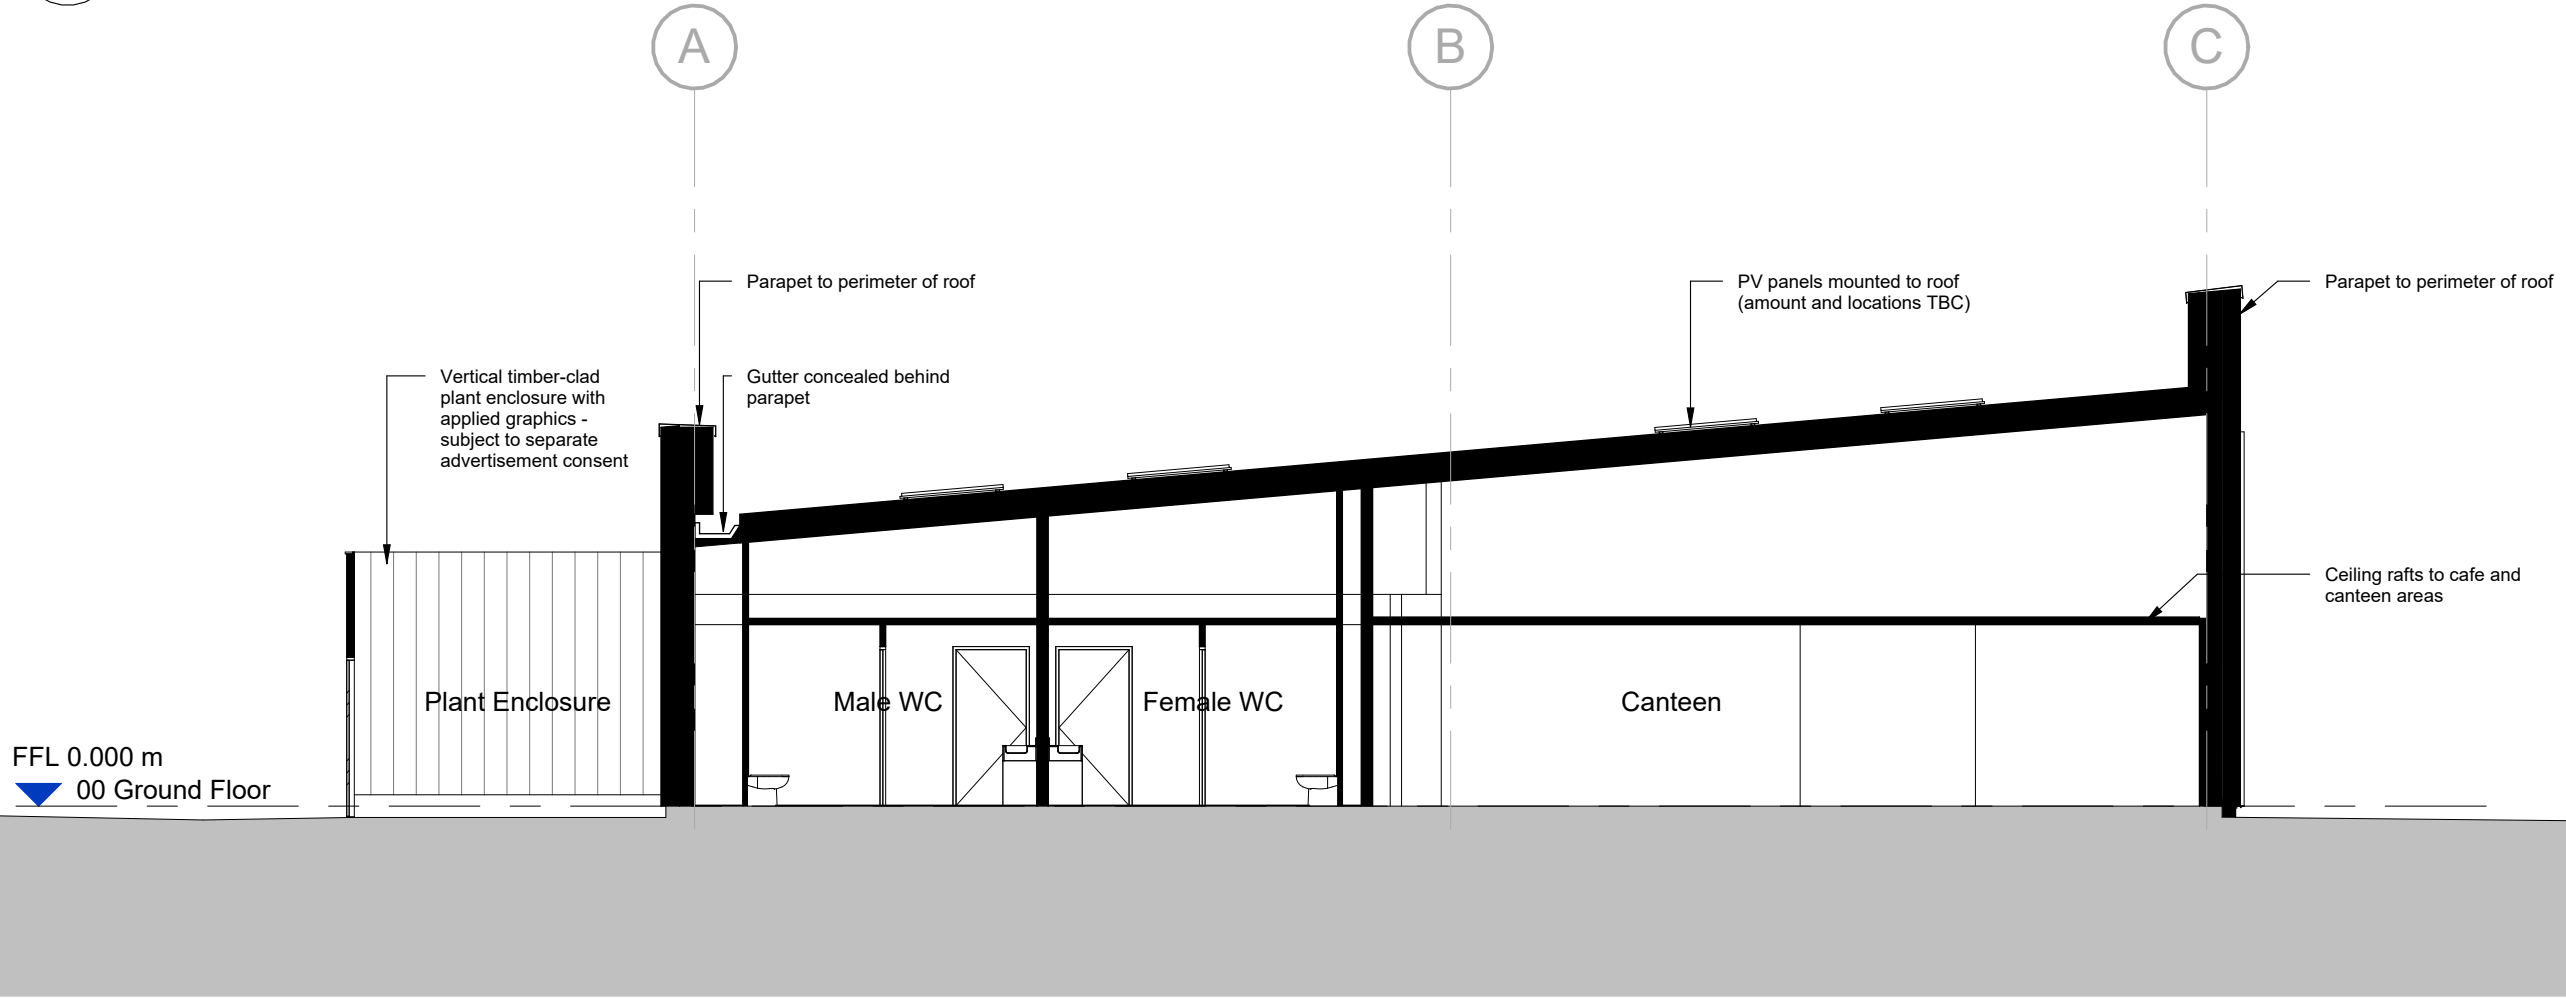

2 Proposed Section
Scale @ 1 : 100

P03	03/12/25	Issued for planning	RP	PBH
P02	10/10/25	Issued for co-ordination	RP	RP
P01	05/09/25	Stage 2 Issue	RP	RP
Rev	Date	Description	Drawn by	Checked By

Status	Purpose of Issue
S2	For Approval

drawing stage **Stage 3**

client

JD Sports

project

JD Sports Campus, Phase 2

drawing title

Proposed Section

date	08/01/25	drawn	RP
scale @ A2	As indicated	checked	PBH

Rev
P03

Dwg No
14579-AEW-XX-XX-DR-A-0540

aew architects
0161 214 4370
www.aewarchitects.com
Aew