


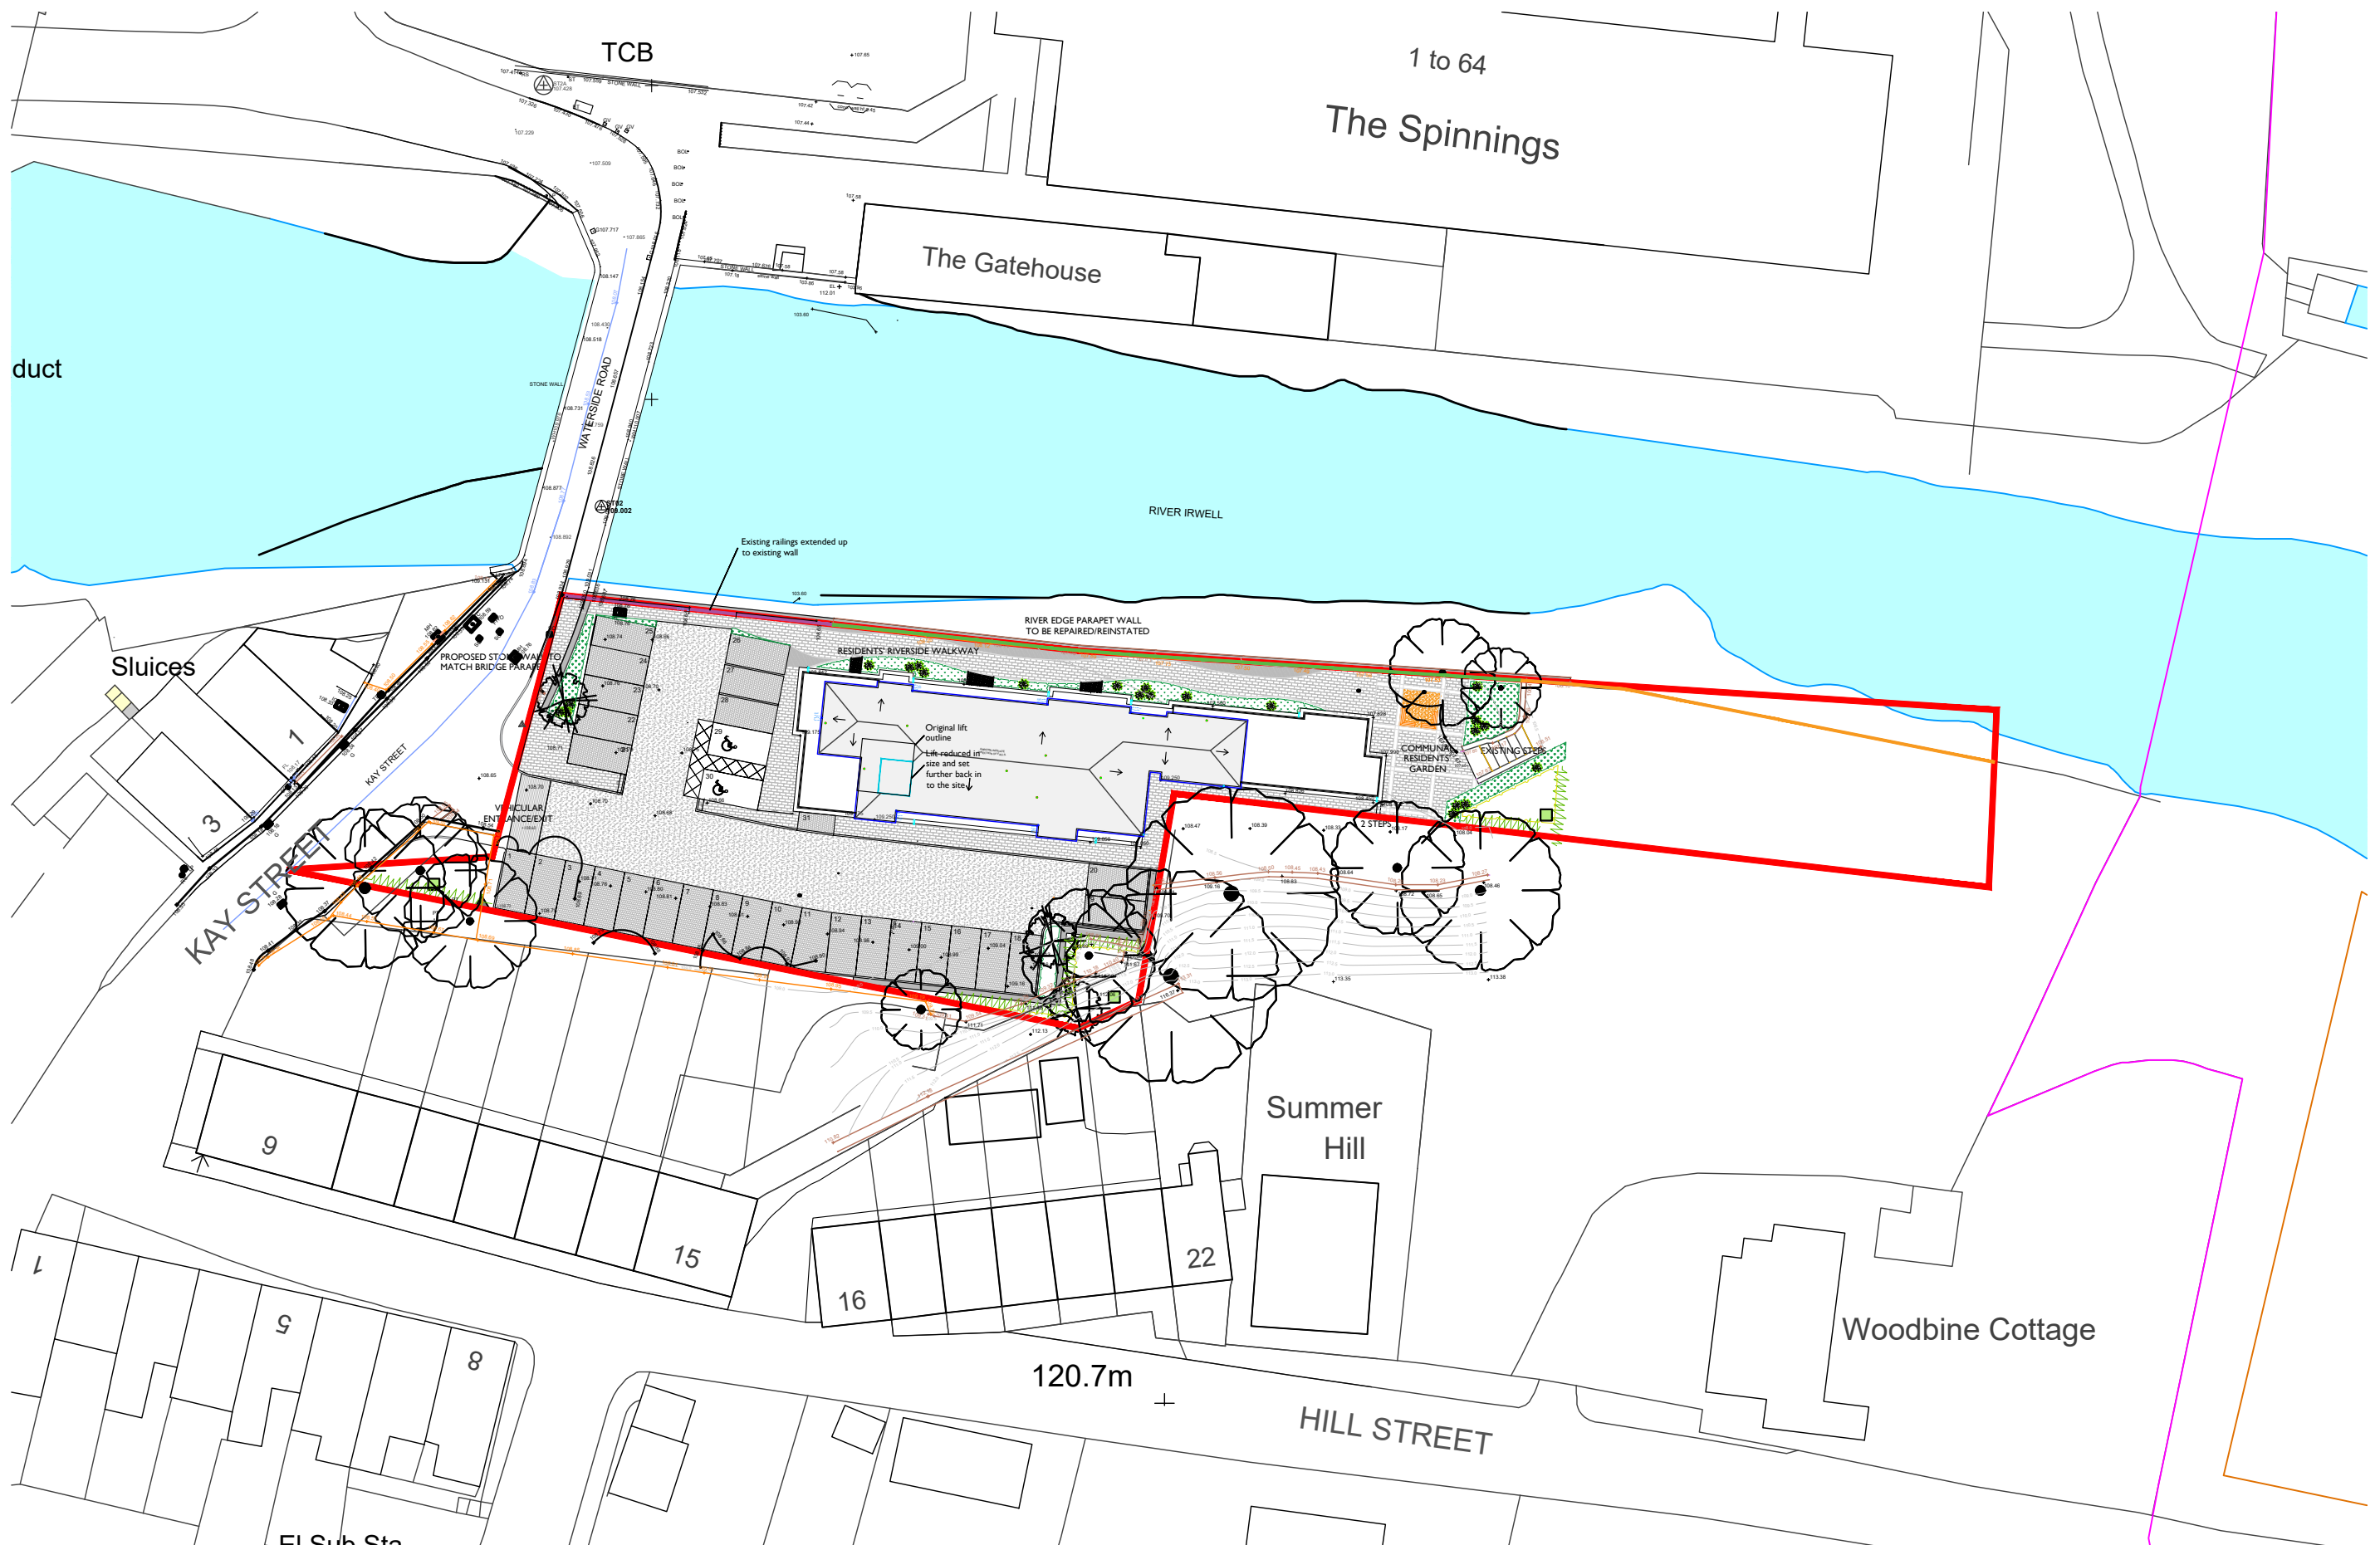

2492.2.03 REV C

Opulwood Developments

Proposed Site Plan

Waterside Apartment, Kay St, Summerseat

REVISION	AMENDMENTS	DATE	CHKD
A	Existing wall to bridge shown	03-05-23	IS
B	Addition of pedestrian gate and footpath, removal of parking space and lift reconfiguration.	30-11-23	IS
C	Entrance adjacent bridge removed and new pedestrian footpath added next to existing wall.	05-01-24	IS

1:500 @ A3

HATTRELL LLP

Suite E, Kings Court, Railway Street, ALTRINCHAM, CHESHIRE WA14 3RD
TELEPHONE 0161 830 4307
e-mail: design@hattrrellarchitects.com / www.hattrrellarchitects.com