


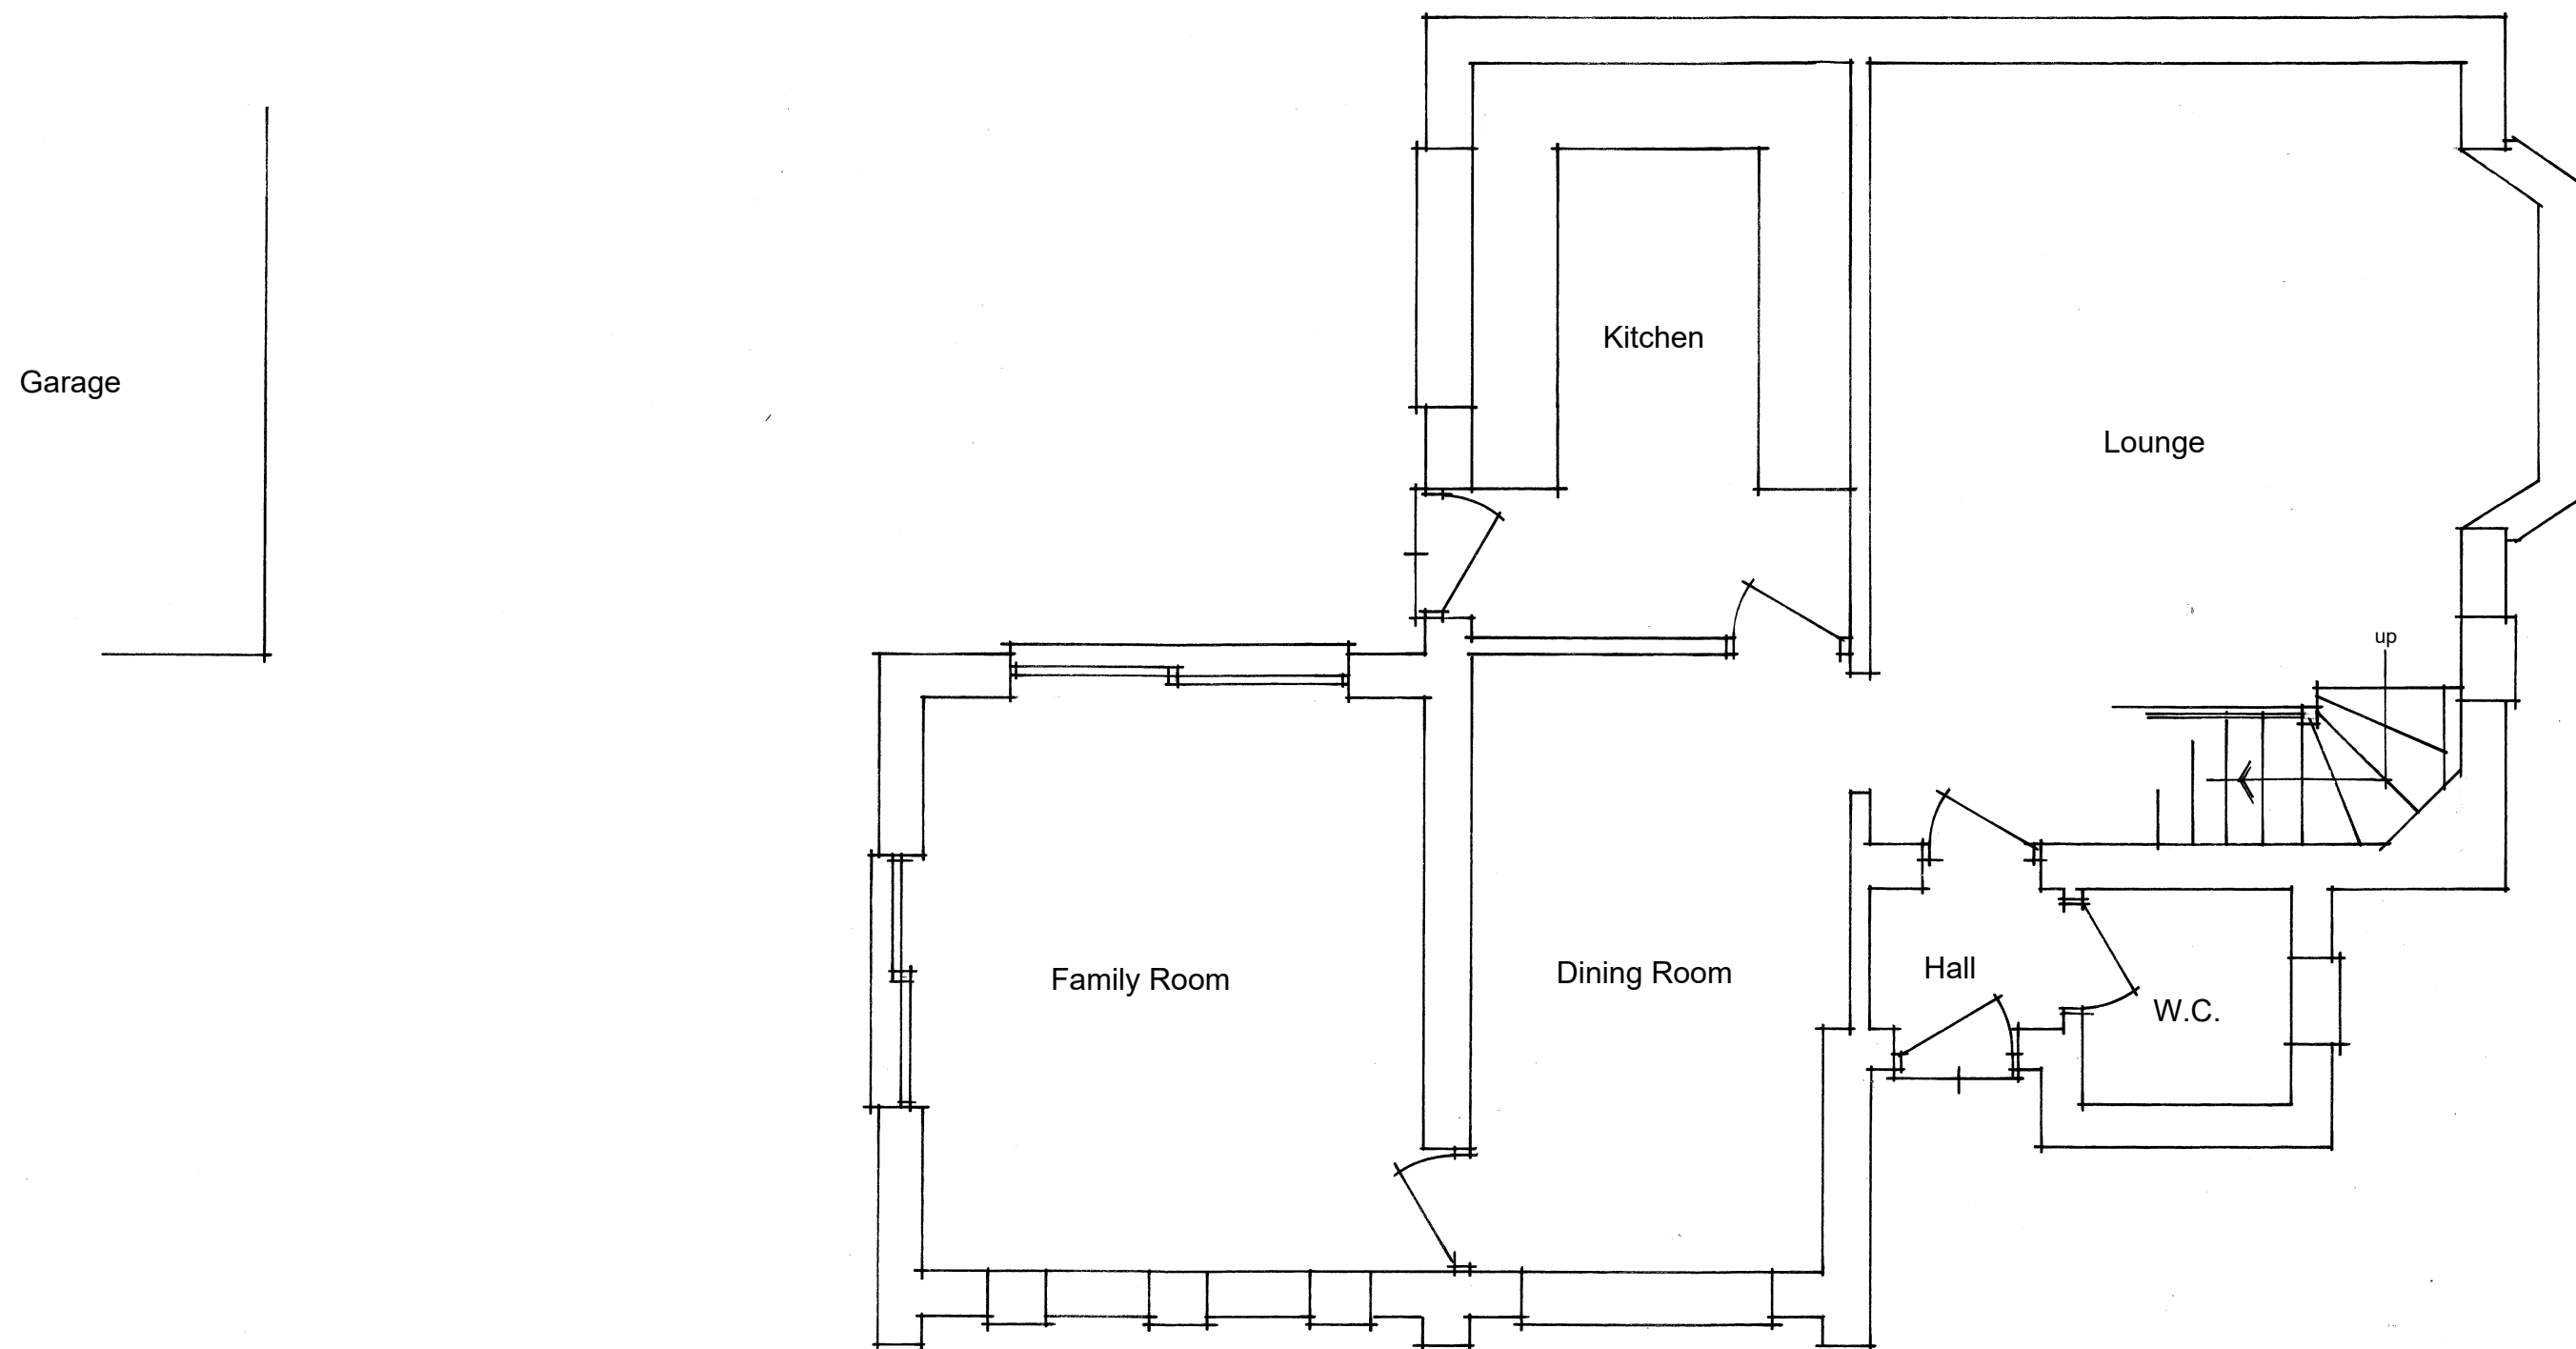

Existing Floor Plan 1:50 @ A3

Mr. & Mrs. Hall
 230 Whittingham Drive, Ramsbottom, BL0 9NY
 Single storey extension to side of property 2022/GM/03