


232

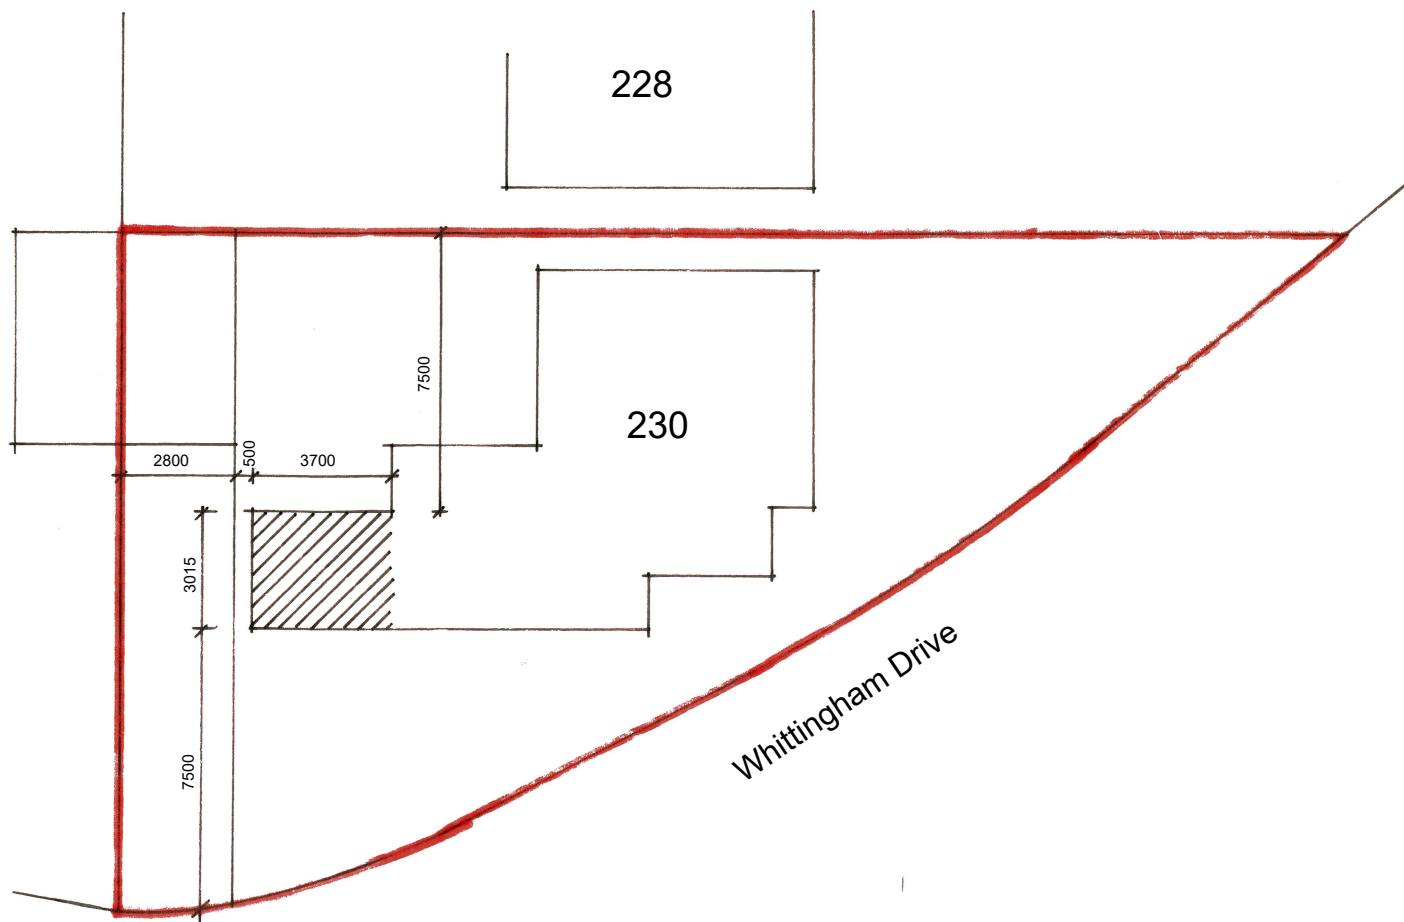

Block Plan 1:200 @ A4

Mr. & Mrs. Hall
230 Whittingham Drive, Ramsbottom, BL0 9NY
Single storey extension to side of property 2022/GM/02