



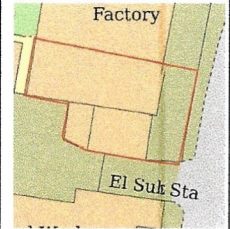

BLOCK PLAN

1:500

HALL 01/01

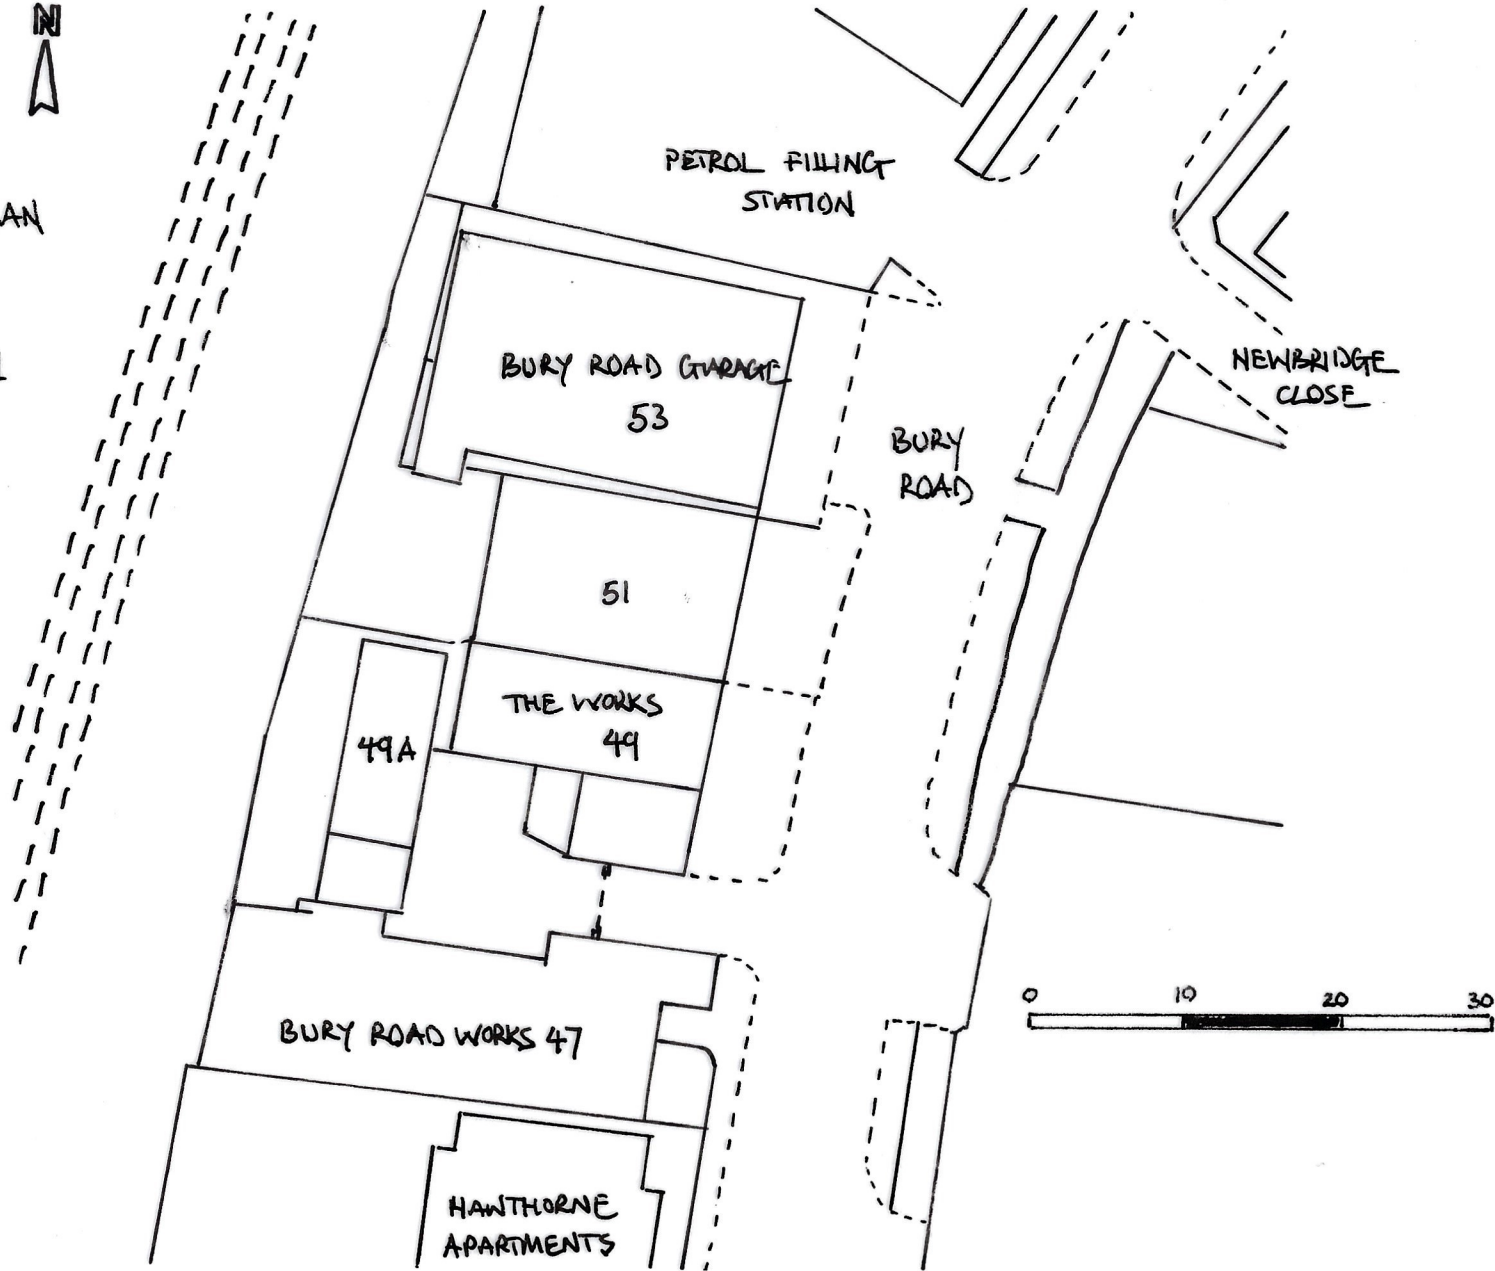

The Works /
49 Bury Road,
Radcliffe

