
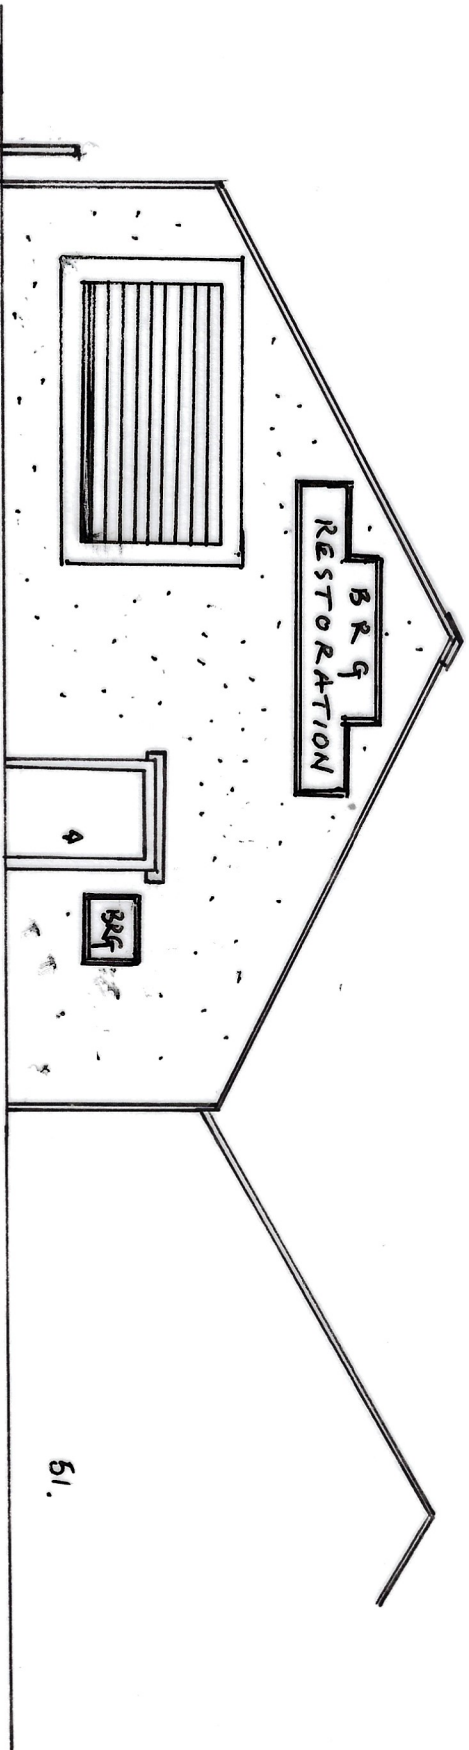


EXISTING & PROPOSED ELEVATIONS

1:100

HALL01/05

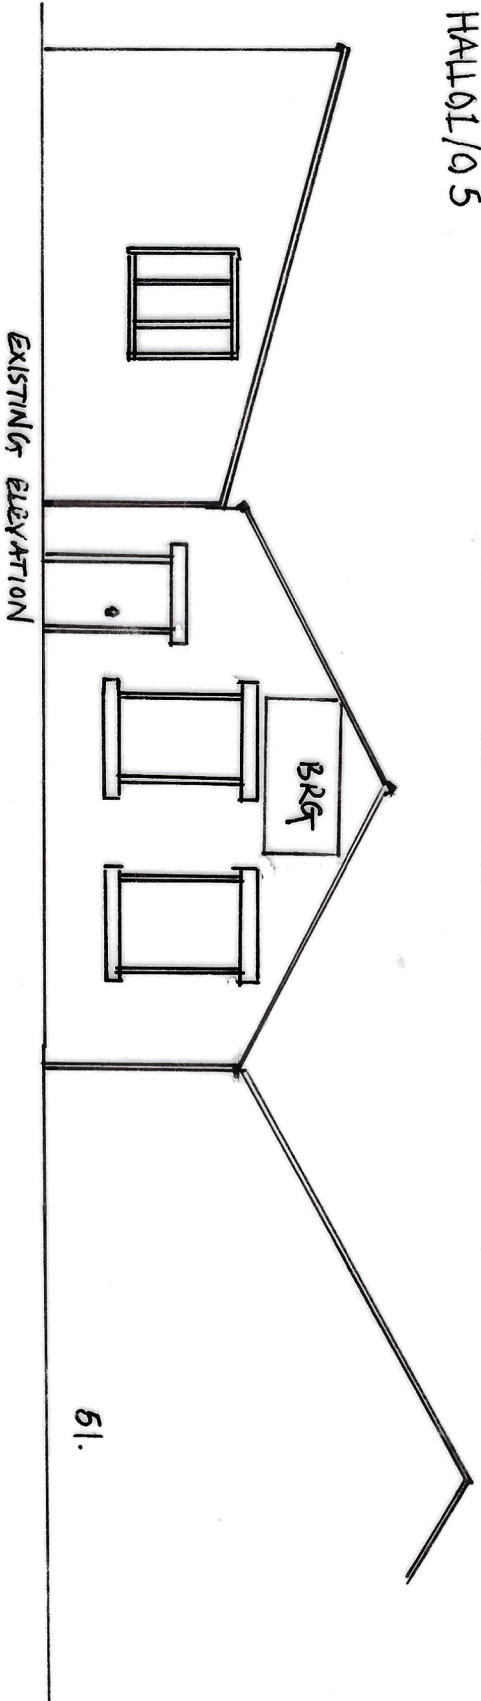

PROPOSED ELEVATION

REMOVE OVER BLOCKWORK TO MATCH 51 & 53

STEEL SHUTTERED WINDOW

STEEL DOOR



The Works /
49 Bury Road,
Radcliffe

