


1 Front - Proposed
1 : 100


2 Left Side - Proposed
1 : 100

3 Rear - Proposed
1 : 100

4 Right Side - Proposed
1 : 100

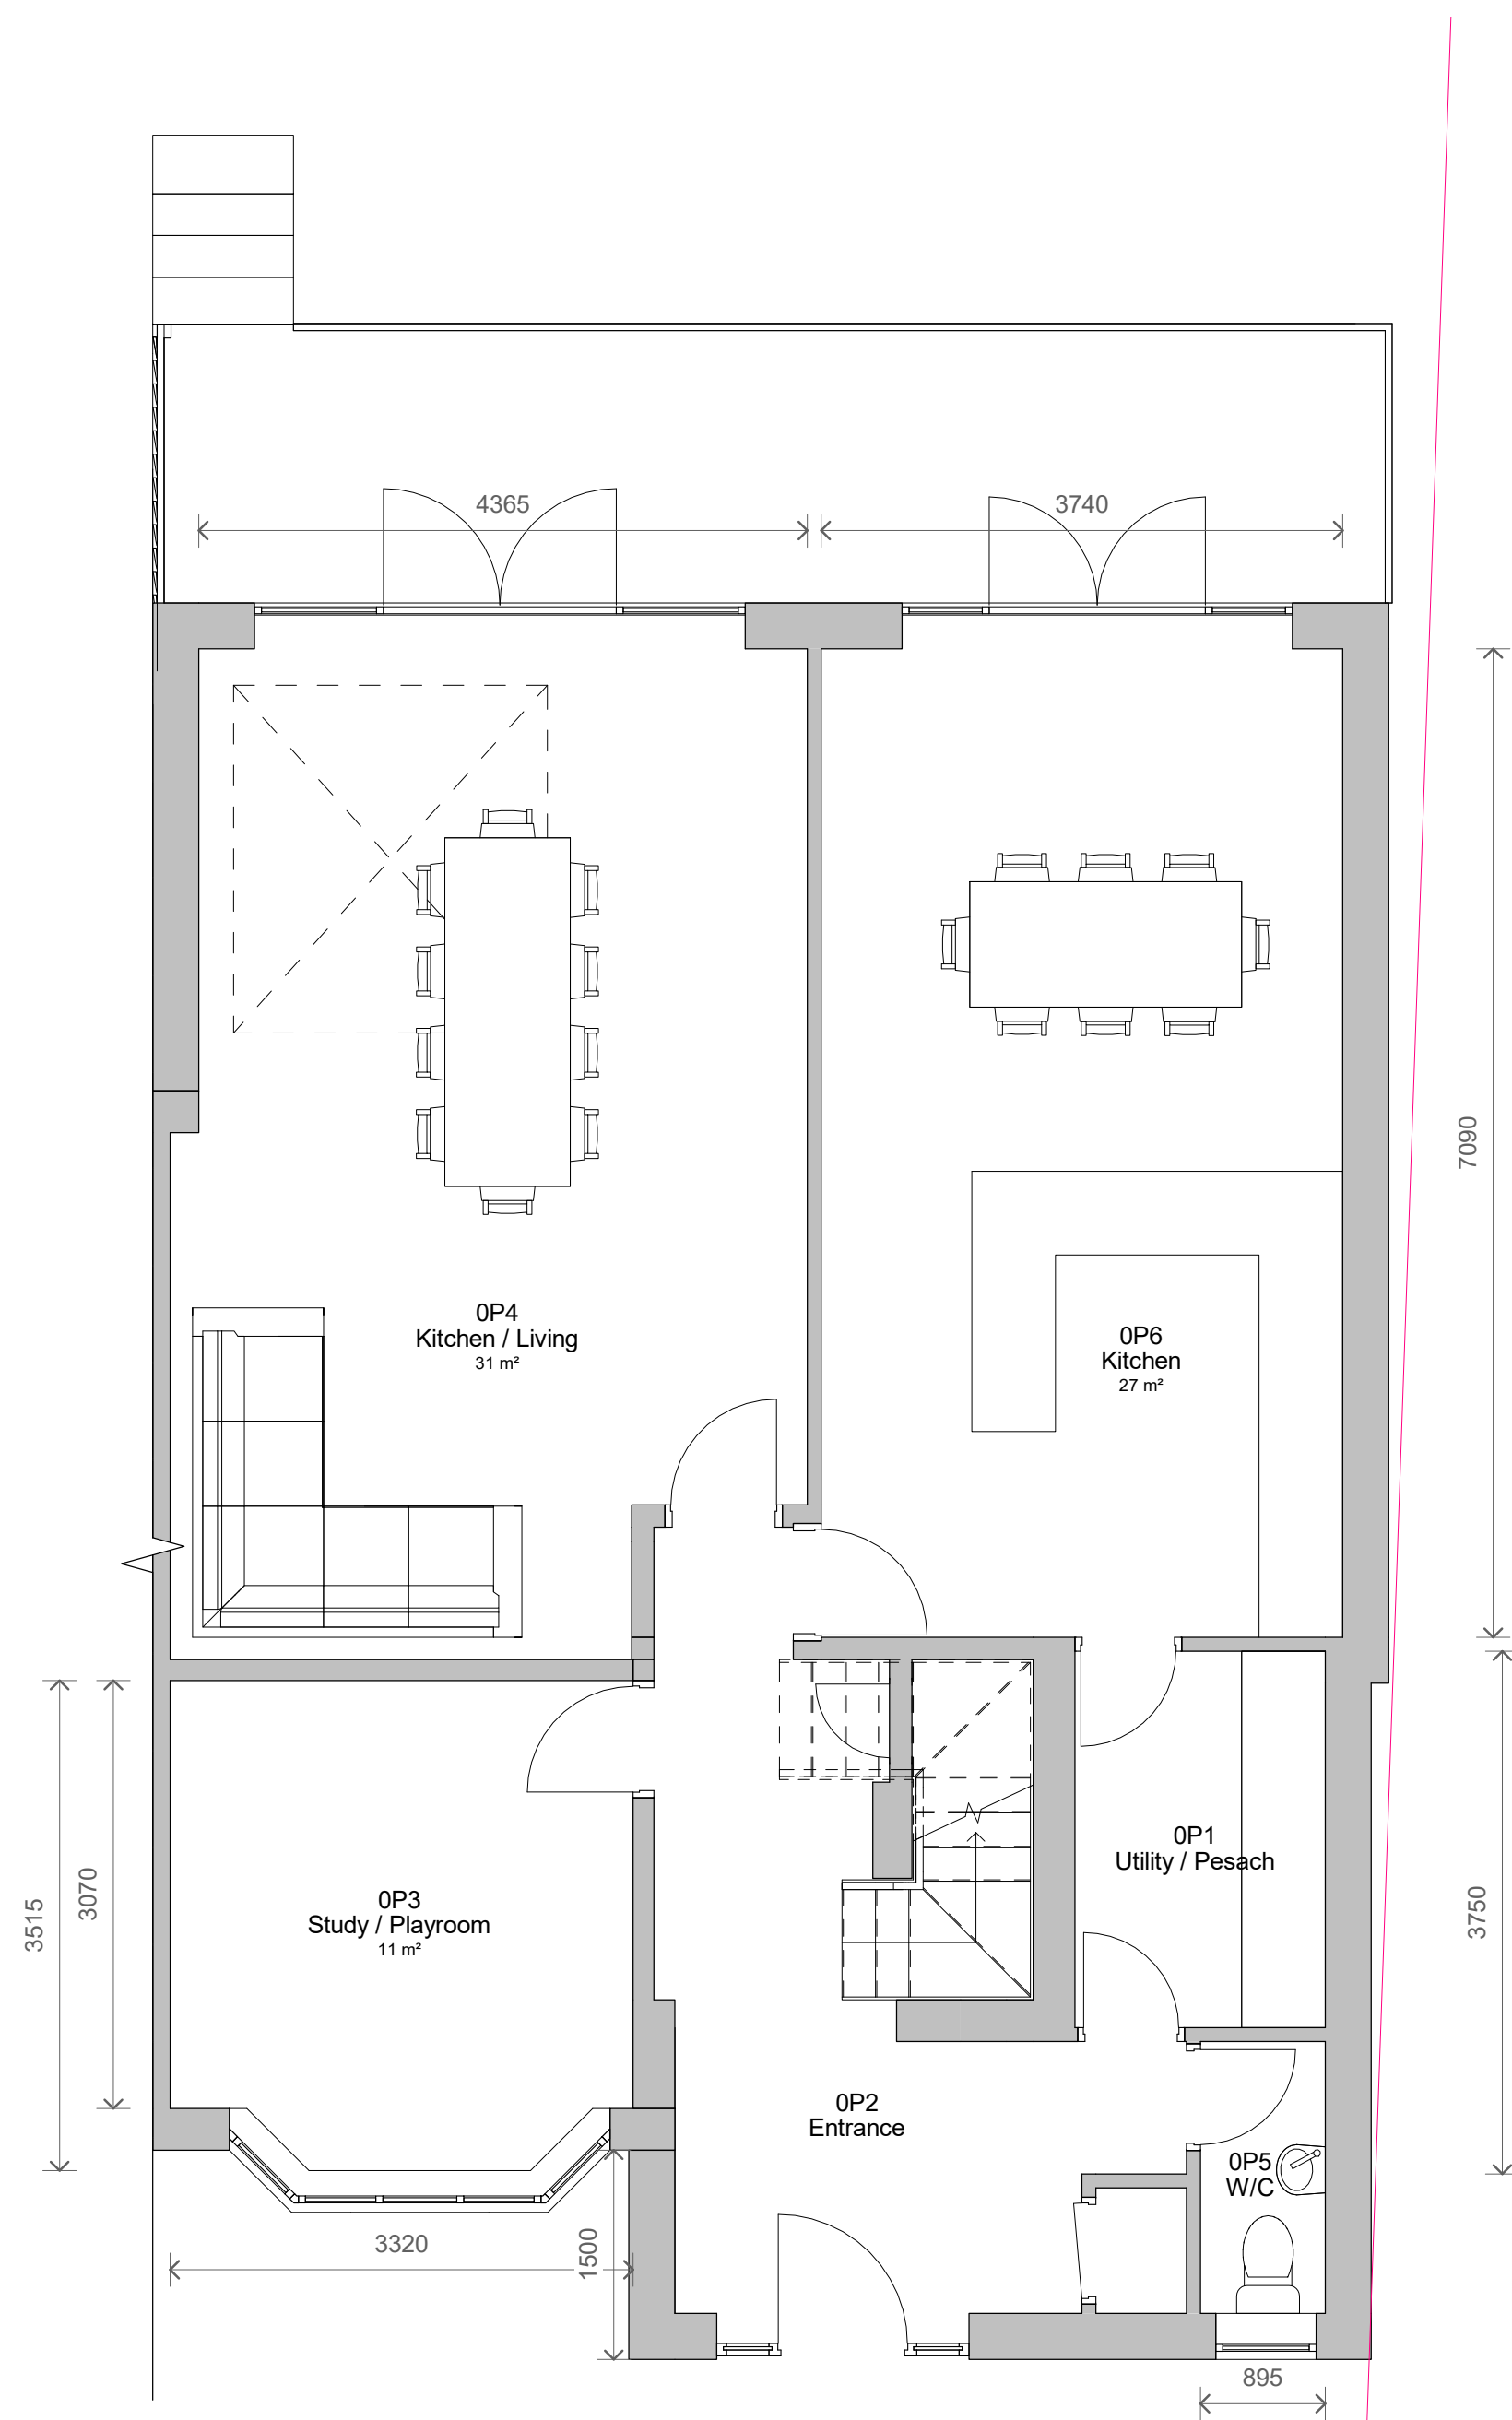

5 Level 0 - Proposed
1 : 50

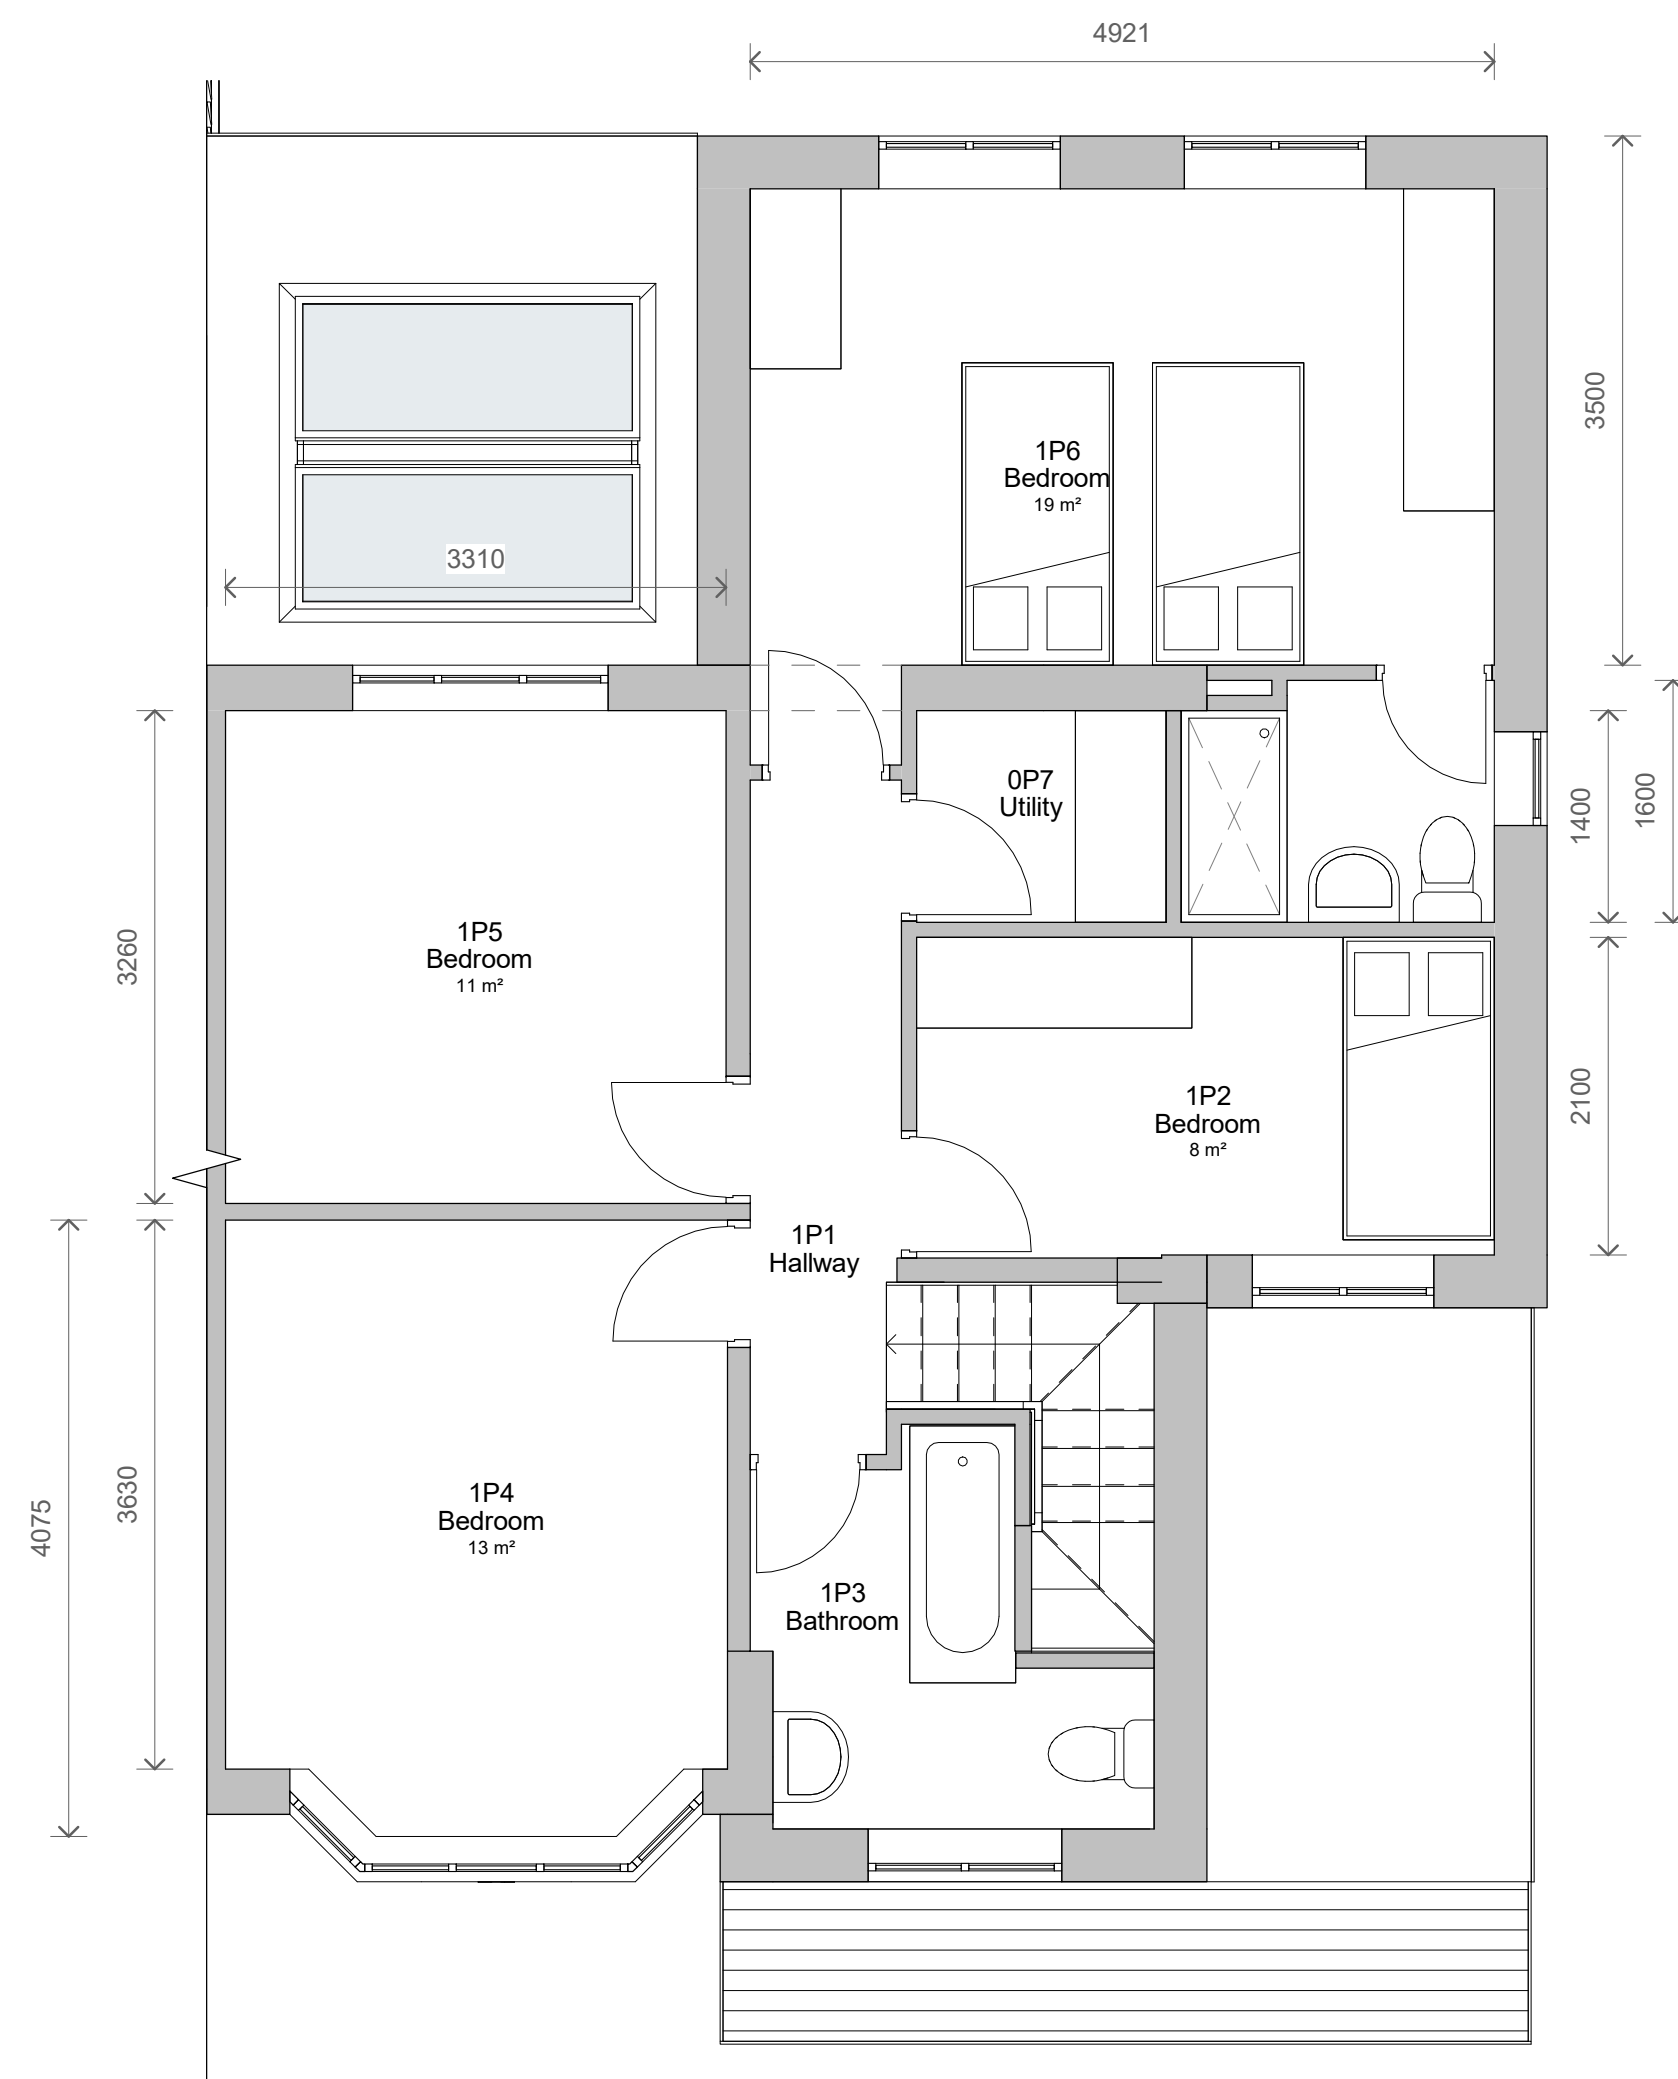

6 Level 1 - Proposed
1 : 50

4	Revised Design	25/10/2021
3	Revised Design	21/10/2021
2	Revised Design	20/10/2021
1	Revised Design	08/10/2021
No.	Description	Date

PROJECT 38 Edenfield Road		
TITLE Proposed Plans and Elevations		
CLIENT Halberstadt		
STATUS DESIGN		
DRAWN BY SG	DATE 02/09/2021	SCALE (@ A1) As indicated
PROJECT NUMBER GSS21073.2	DRAWING NUMBER 003	REV 4
GOLD SKETCH S T U D I O S www.goldsketch.co.uk info@goldsketch.co.uk 0161 792 9595		
NOTES © COPYRIGHT. ALL RIGHTS RESERVED. THIS DRAWING MUST NOT BE REPRODUCED WITHOUT WRITTEN CONSENT. DRAWING TO BE USED FOR THE SITE AS INDICATED ONLY. ALL DIMENSIONS AND SETTING OUT SHALL BE PROVIDED AND CONFIRMED ON SITE. ANY DISCREPANCIES TO BE REPORTED TO THE DESIGNER IMMEDIATELY. THE COMPANY SHALL BE RESPONSIBLE FOR THE ACCURACY OF THE INFORMATION PROVIDED. LEGISLATION AND LOCAL CODES OF PRACTICE AND BRITISH STANDARDS. ALL DIMENSIONS ON THIS DRAWING ARE UNLESS NOTED OTHERWISE IN METERS.		

