


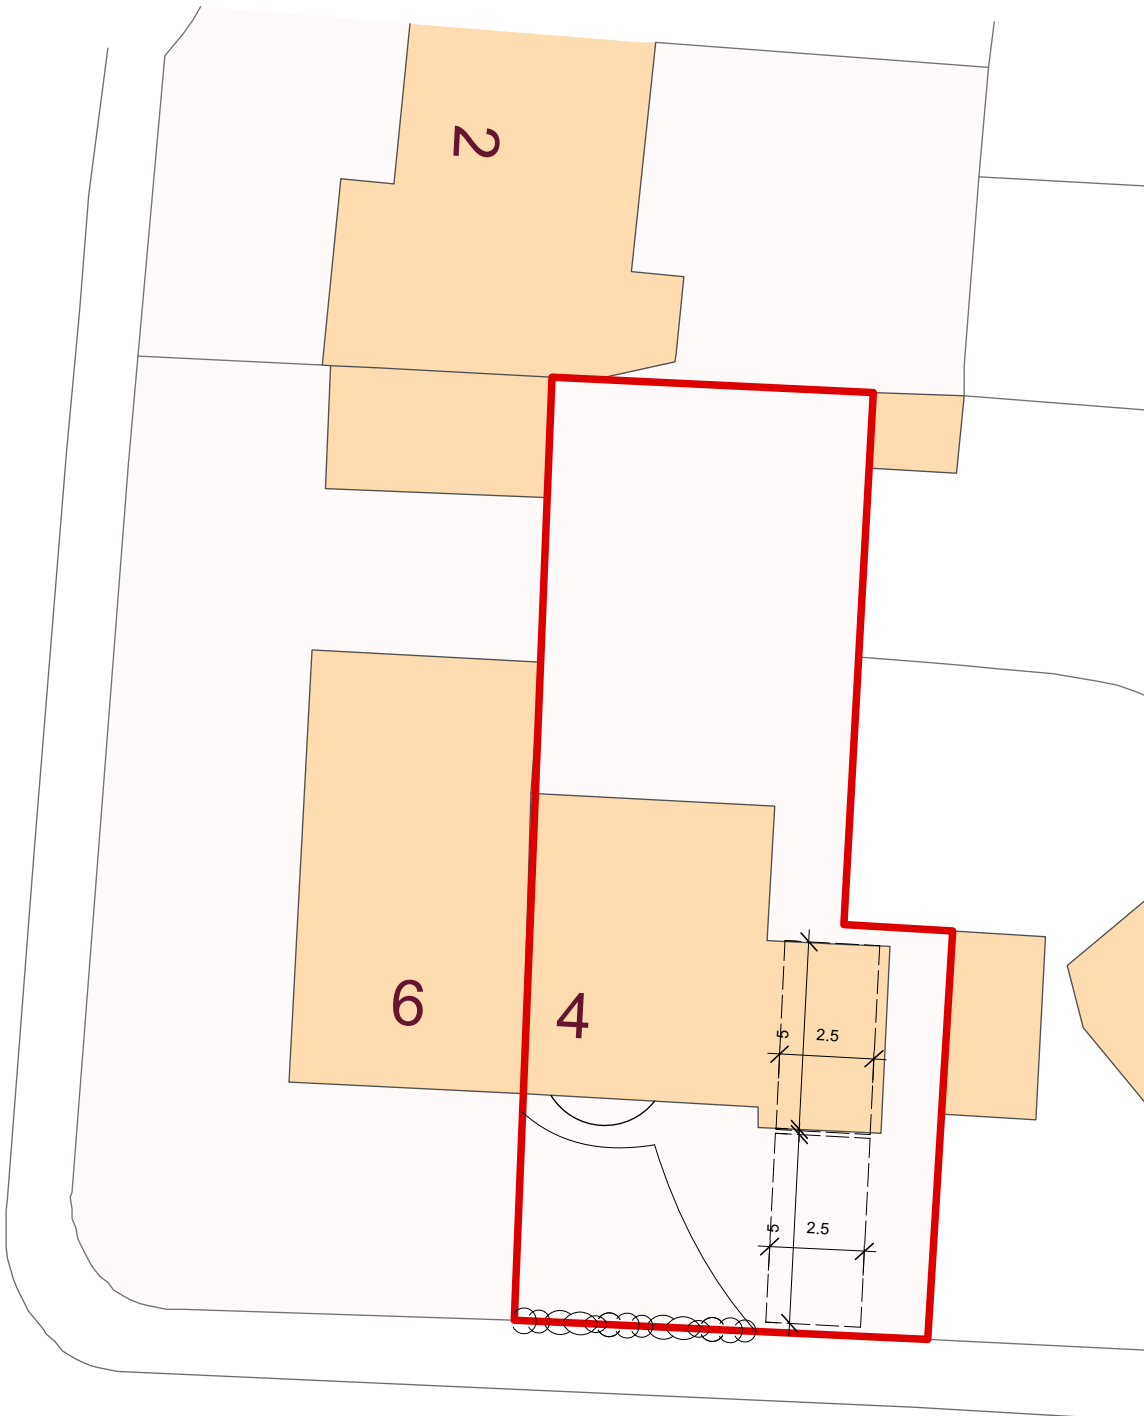

© reform architects

note:

This drawing is copyright.

Do not scale off dimensions, all dimensions are to be checked on site by contractor. Contractor to report any dimensional discrepancies errors or omissions prior to commencing on site.

Make Good to all surfaces disturbed

ALL STRUCTURAL STEELWORK AND RELATING STRUCTURES TO BE TO THE STRUCTURAL ENGINEERS DESIGNS, CALCULATIONS AND CONFIRMATION. THIS DRAWING IS TO BE READ IN CONJUNCTION WITH ALL THE APPROPRIATE STRUCTURAL ENGINEER'S INFORMATION.

IF IN ANY DOUBT ASK

A	15/12/21	Parking layouts included
Rev.	Date	Comment

re|form

[architects and urban strategists] ltd

14 Adol Road | Whalley Range | Manchester | M16 8QN
T +44(0) 1763 760 680
e| studio@rsaus.co.uk

Client	Mr & Mrs S Kyle		
Project Title	Proposed Alterations to 4 Hill Top Avenue, Prestwich, Manchester. M25 1LL		
Drawing Title	Status	C	
	Scale	1:200@A3	
Job No.	E SR 21-429	Drawing No.	004
		Rev.	A