


1. Front - Proposed
1 : 100


2. Left Side - Proposed
1 : 100

3. Rear - Proposed
1 : 100

4. Right Side - Proposed
1 : 100

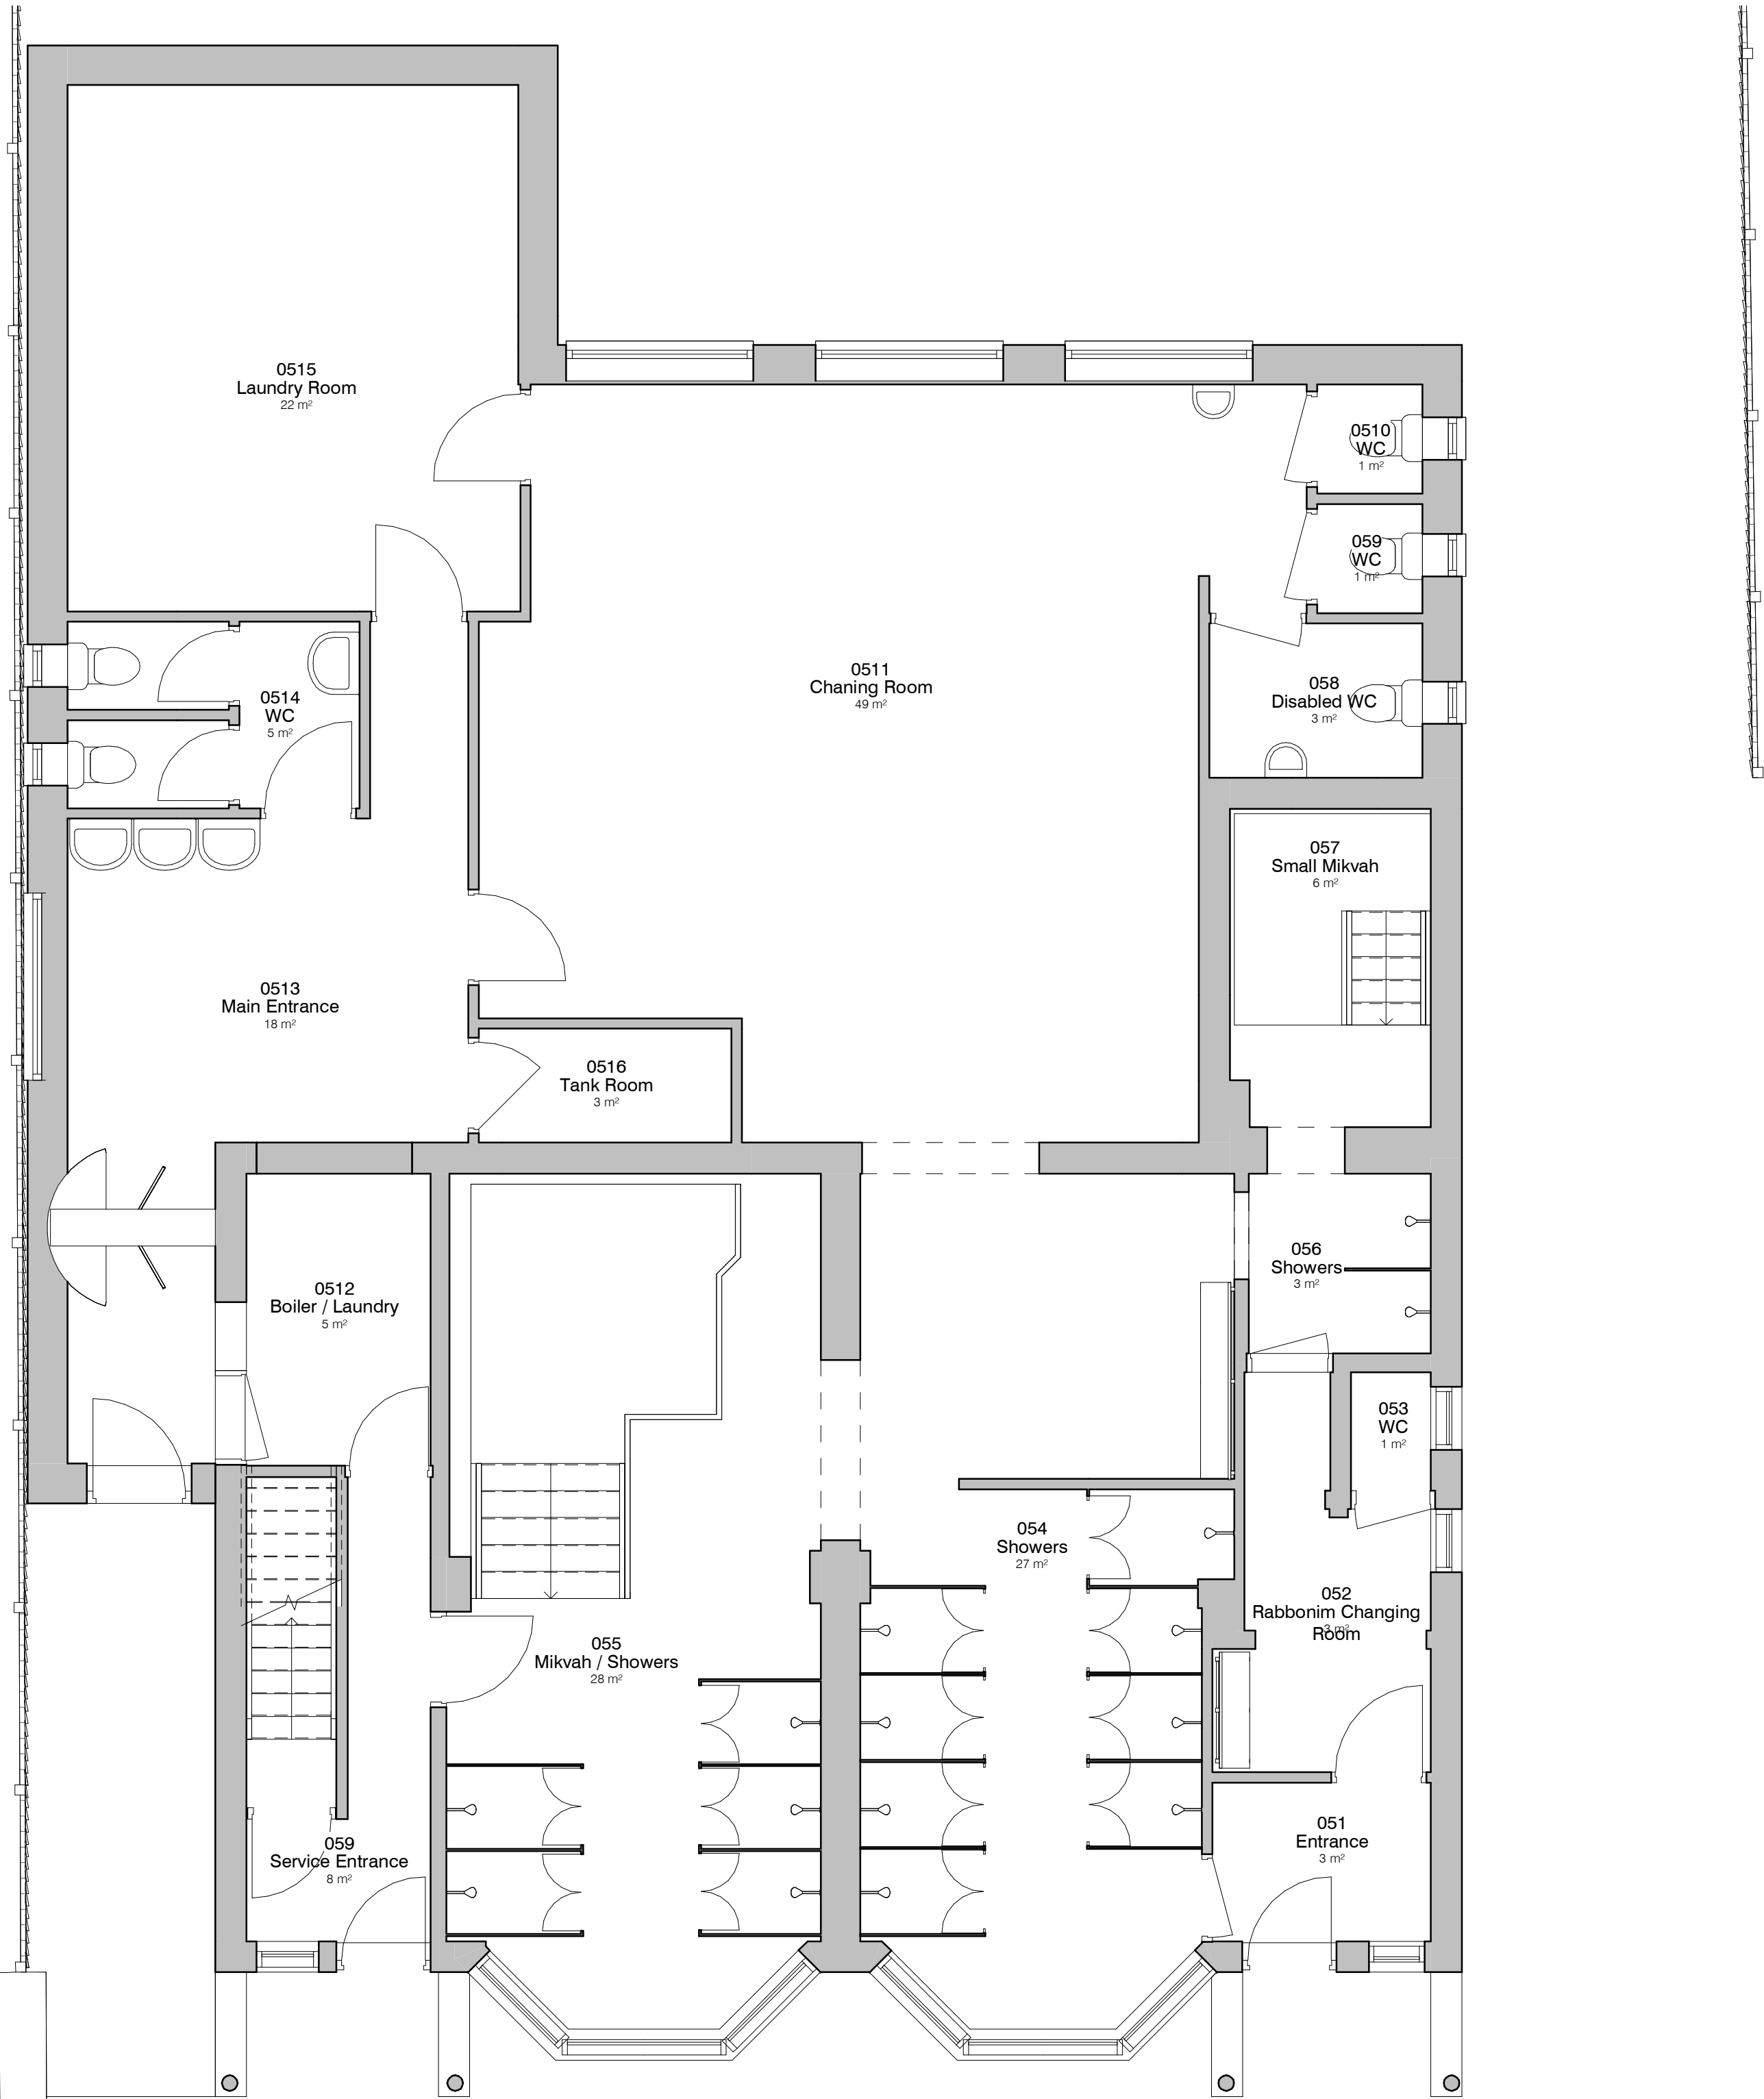

5. Level 0 - GA Proposed
1 : 50

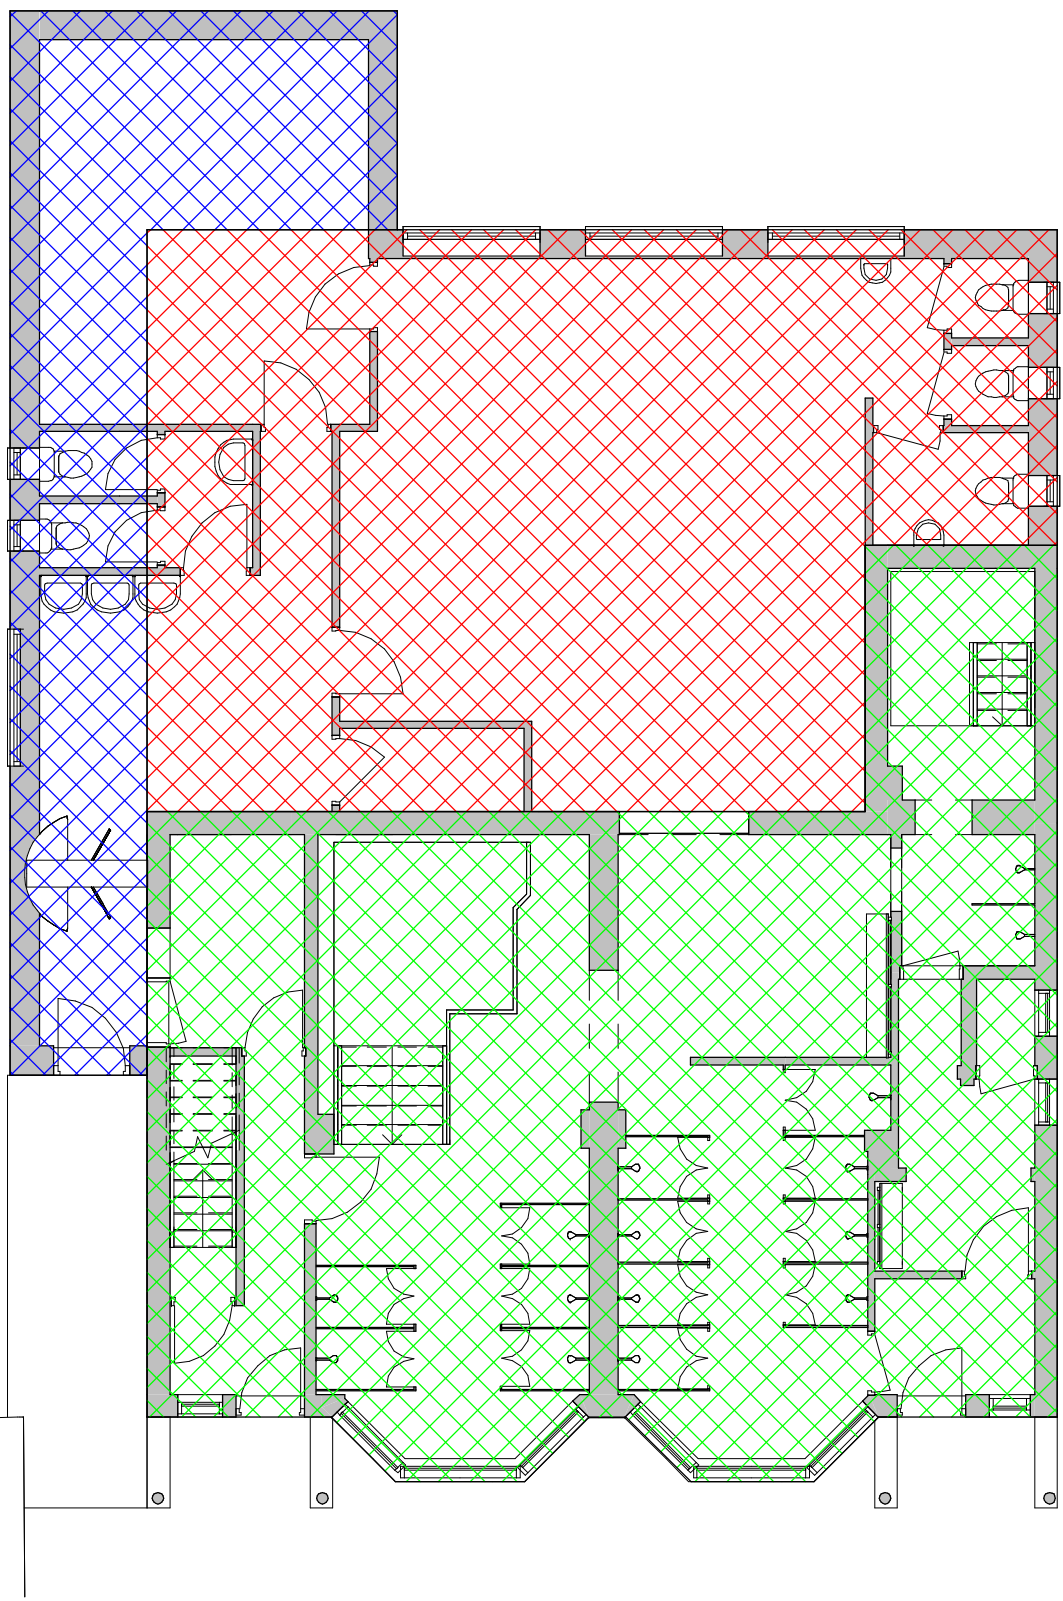

6. Level 0 - GA Proposed - Previously approved overlay
1 : 100

- Legend:**
- Existing
 - Previously approved (6194)
 - Proposed

PROJECT	SCALE B A1	DATE	DRAWN BY
Prestwich Mikvah - Albert Ave	As indicated	12 JUN 2018	ER
CLIENT	STATUS		
Prestwich Mikvah	PLANNING		
TITLE	PROJECT NO.	DRAWING NO.	REV.
Proposed GA Plans and Elevations	DA18080.	003.	6
NOTES			
THIS DRAWING MUST NOT BE REPRODUCED WITHOUT WRITTEN CONSENT OF DEBTAL ARCHITECTURE. ALL DIMENSIONS AND MATERIALS SHALL BE CHECKED AND CONFIRMED BY THE ARCHITECT PRIOR TO CONSTRUCTION. ANY CHANGES TO THE DESIGN SHALL BE APPROVED BY THE ARCHITECT. THIS DRAWING IS FOR INFORMATION ONLY AND DOES NOT REPRESENT A CONTRACT. ALL DIMENSIONS SHALL BE TO FACE UNLESS OTHERWISE SPECIFIED. ALL DIMENSIONS SHALL BE TO FACE UNLESS OTHERWISE SPECIFIED.			

