




3 Front - Proposed
1 : 100

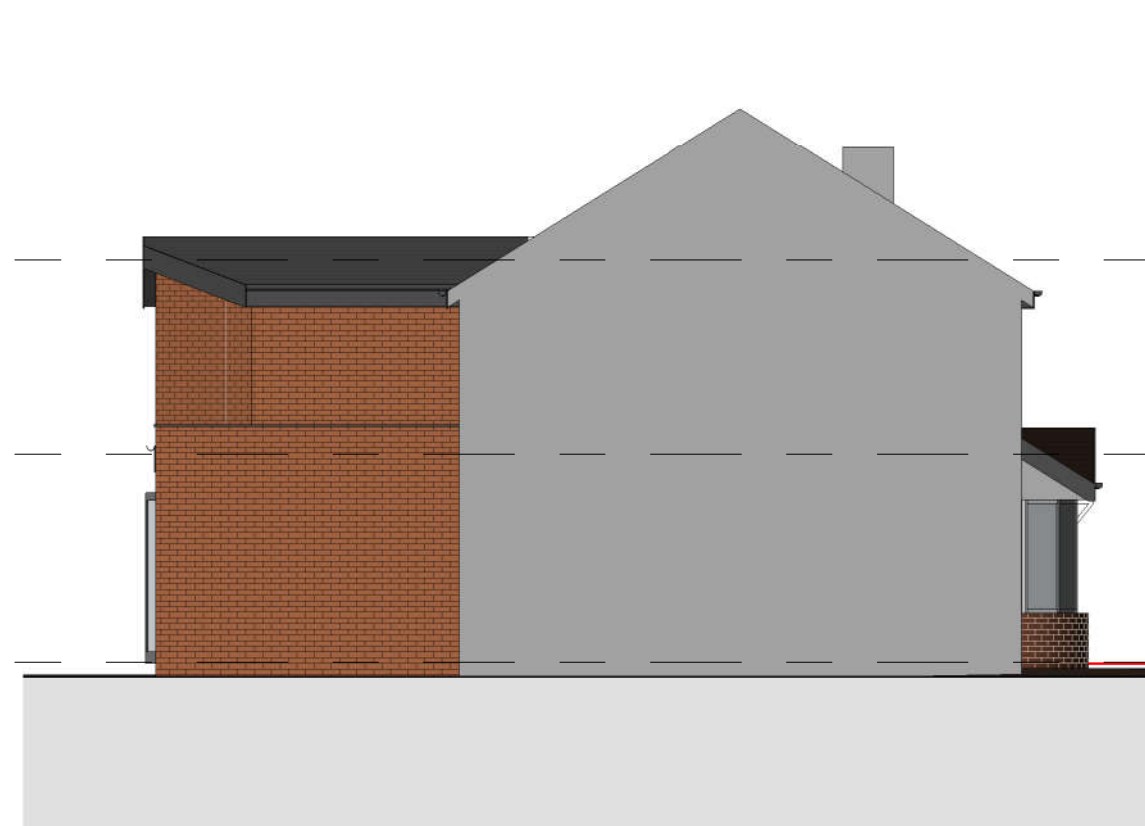


4 Left Side - Proposed
1 : 100




5 Rear - Proposed
1 : 100




6 Right Side - Proposed
1 : 100

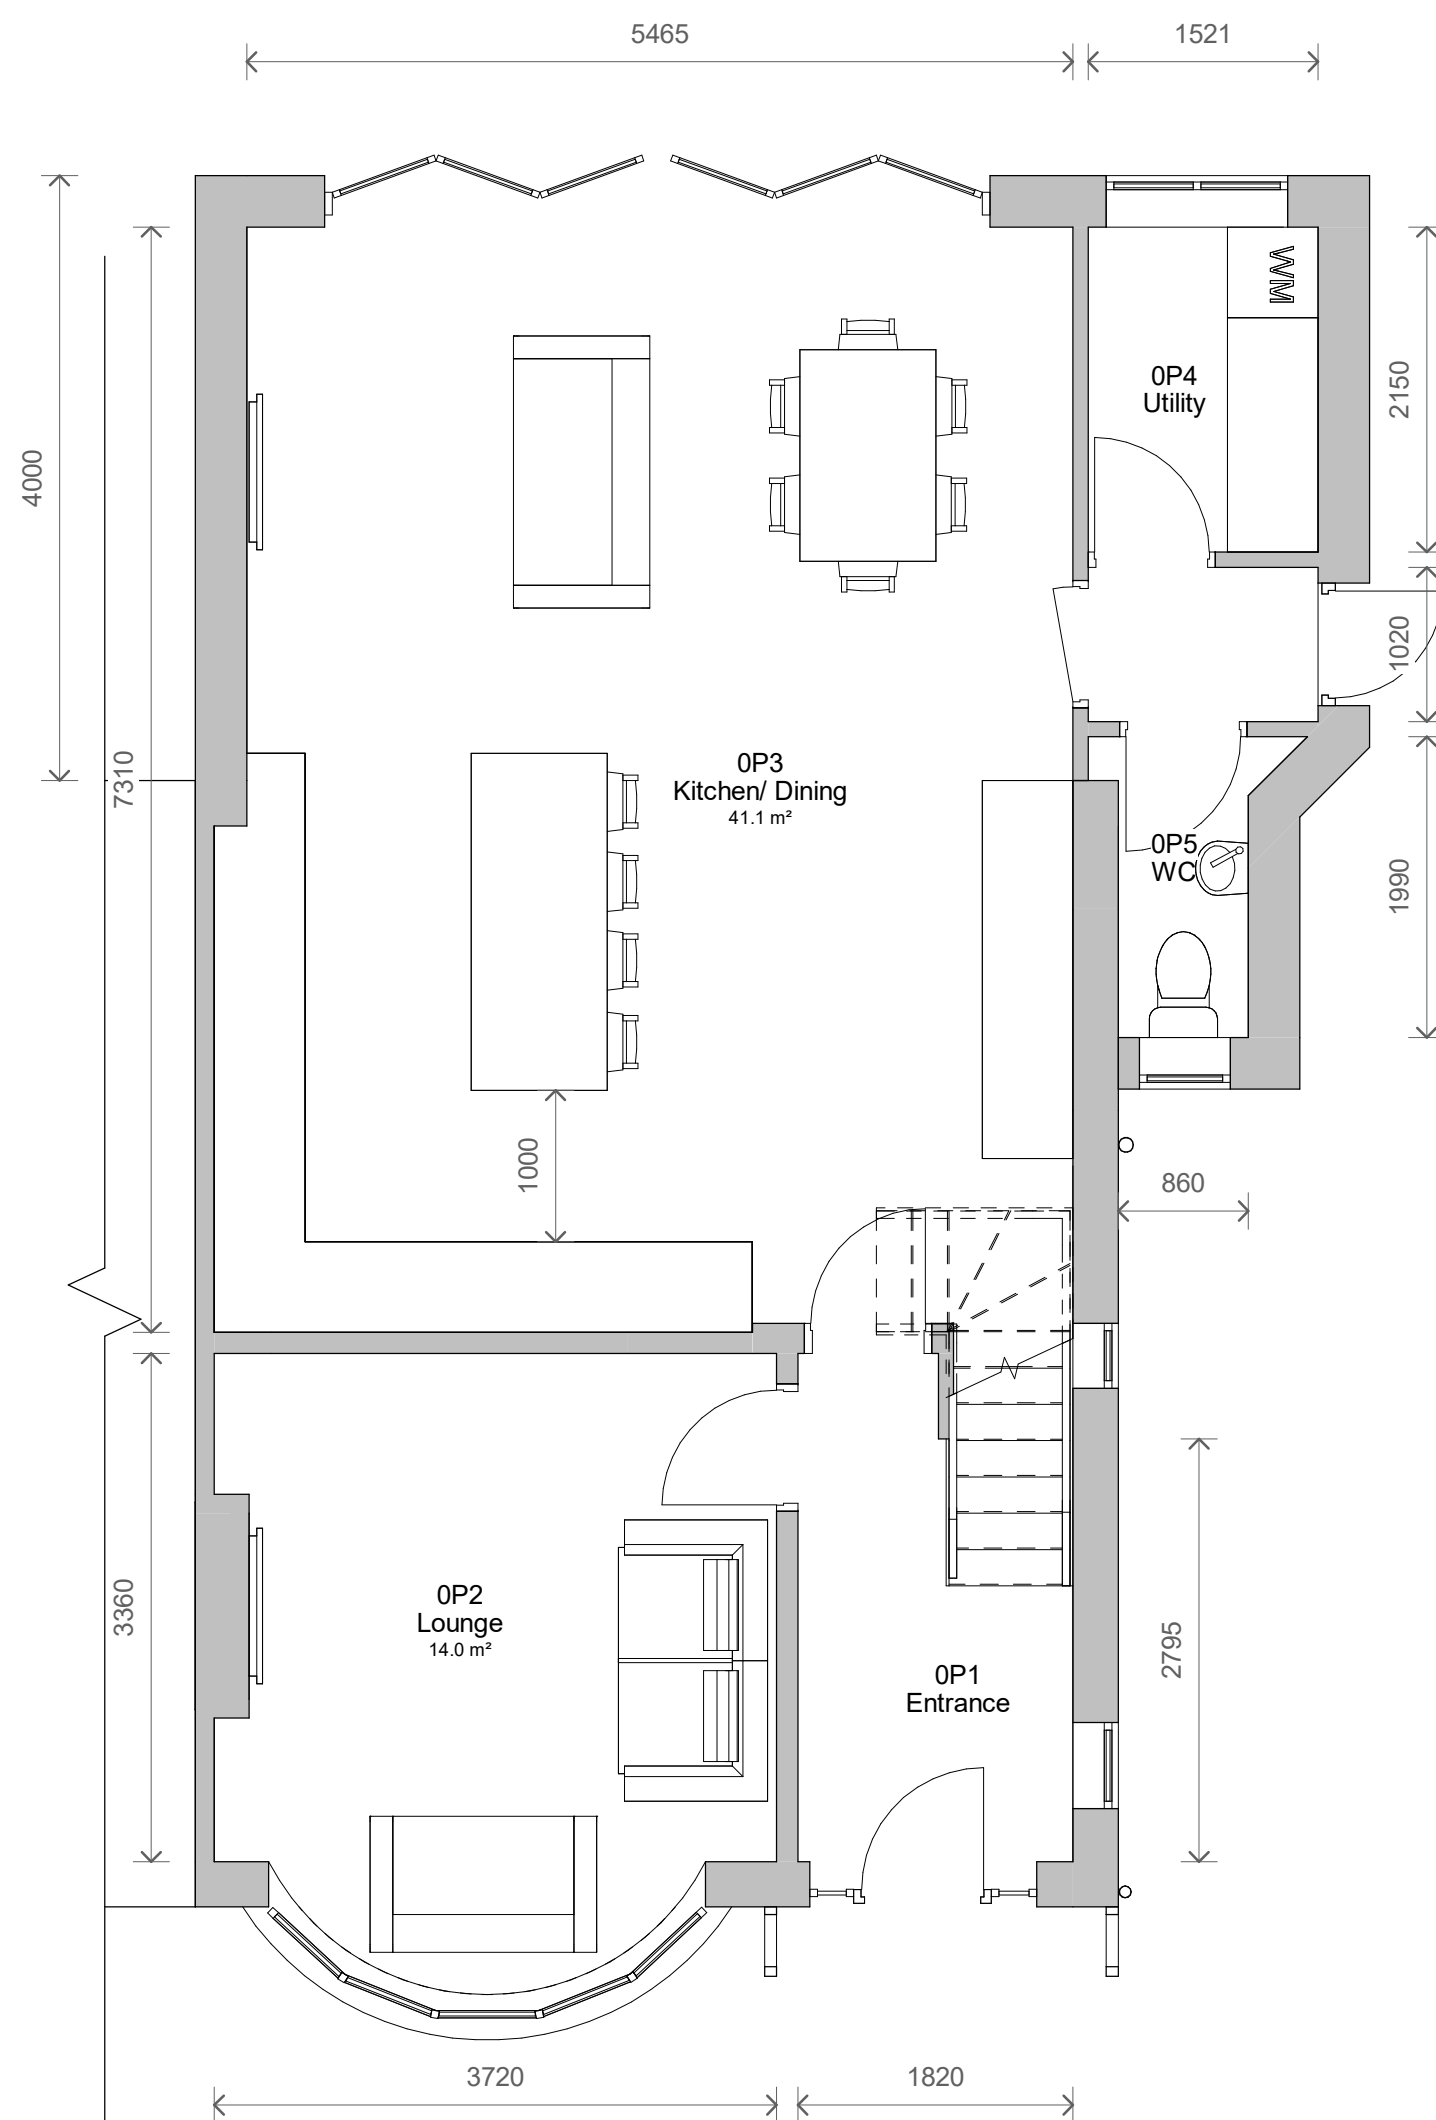

1 Level 0 - Proposed
1 : 50

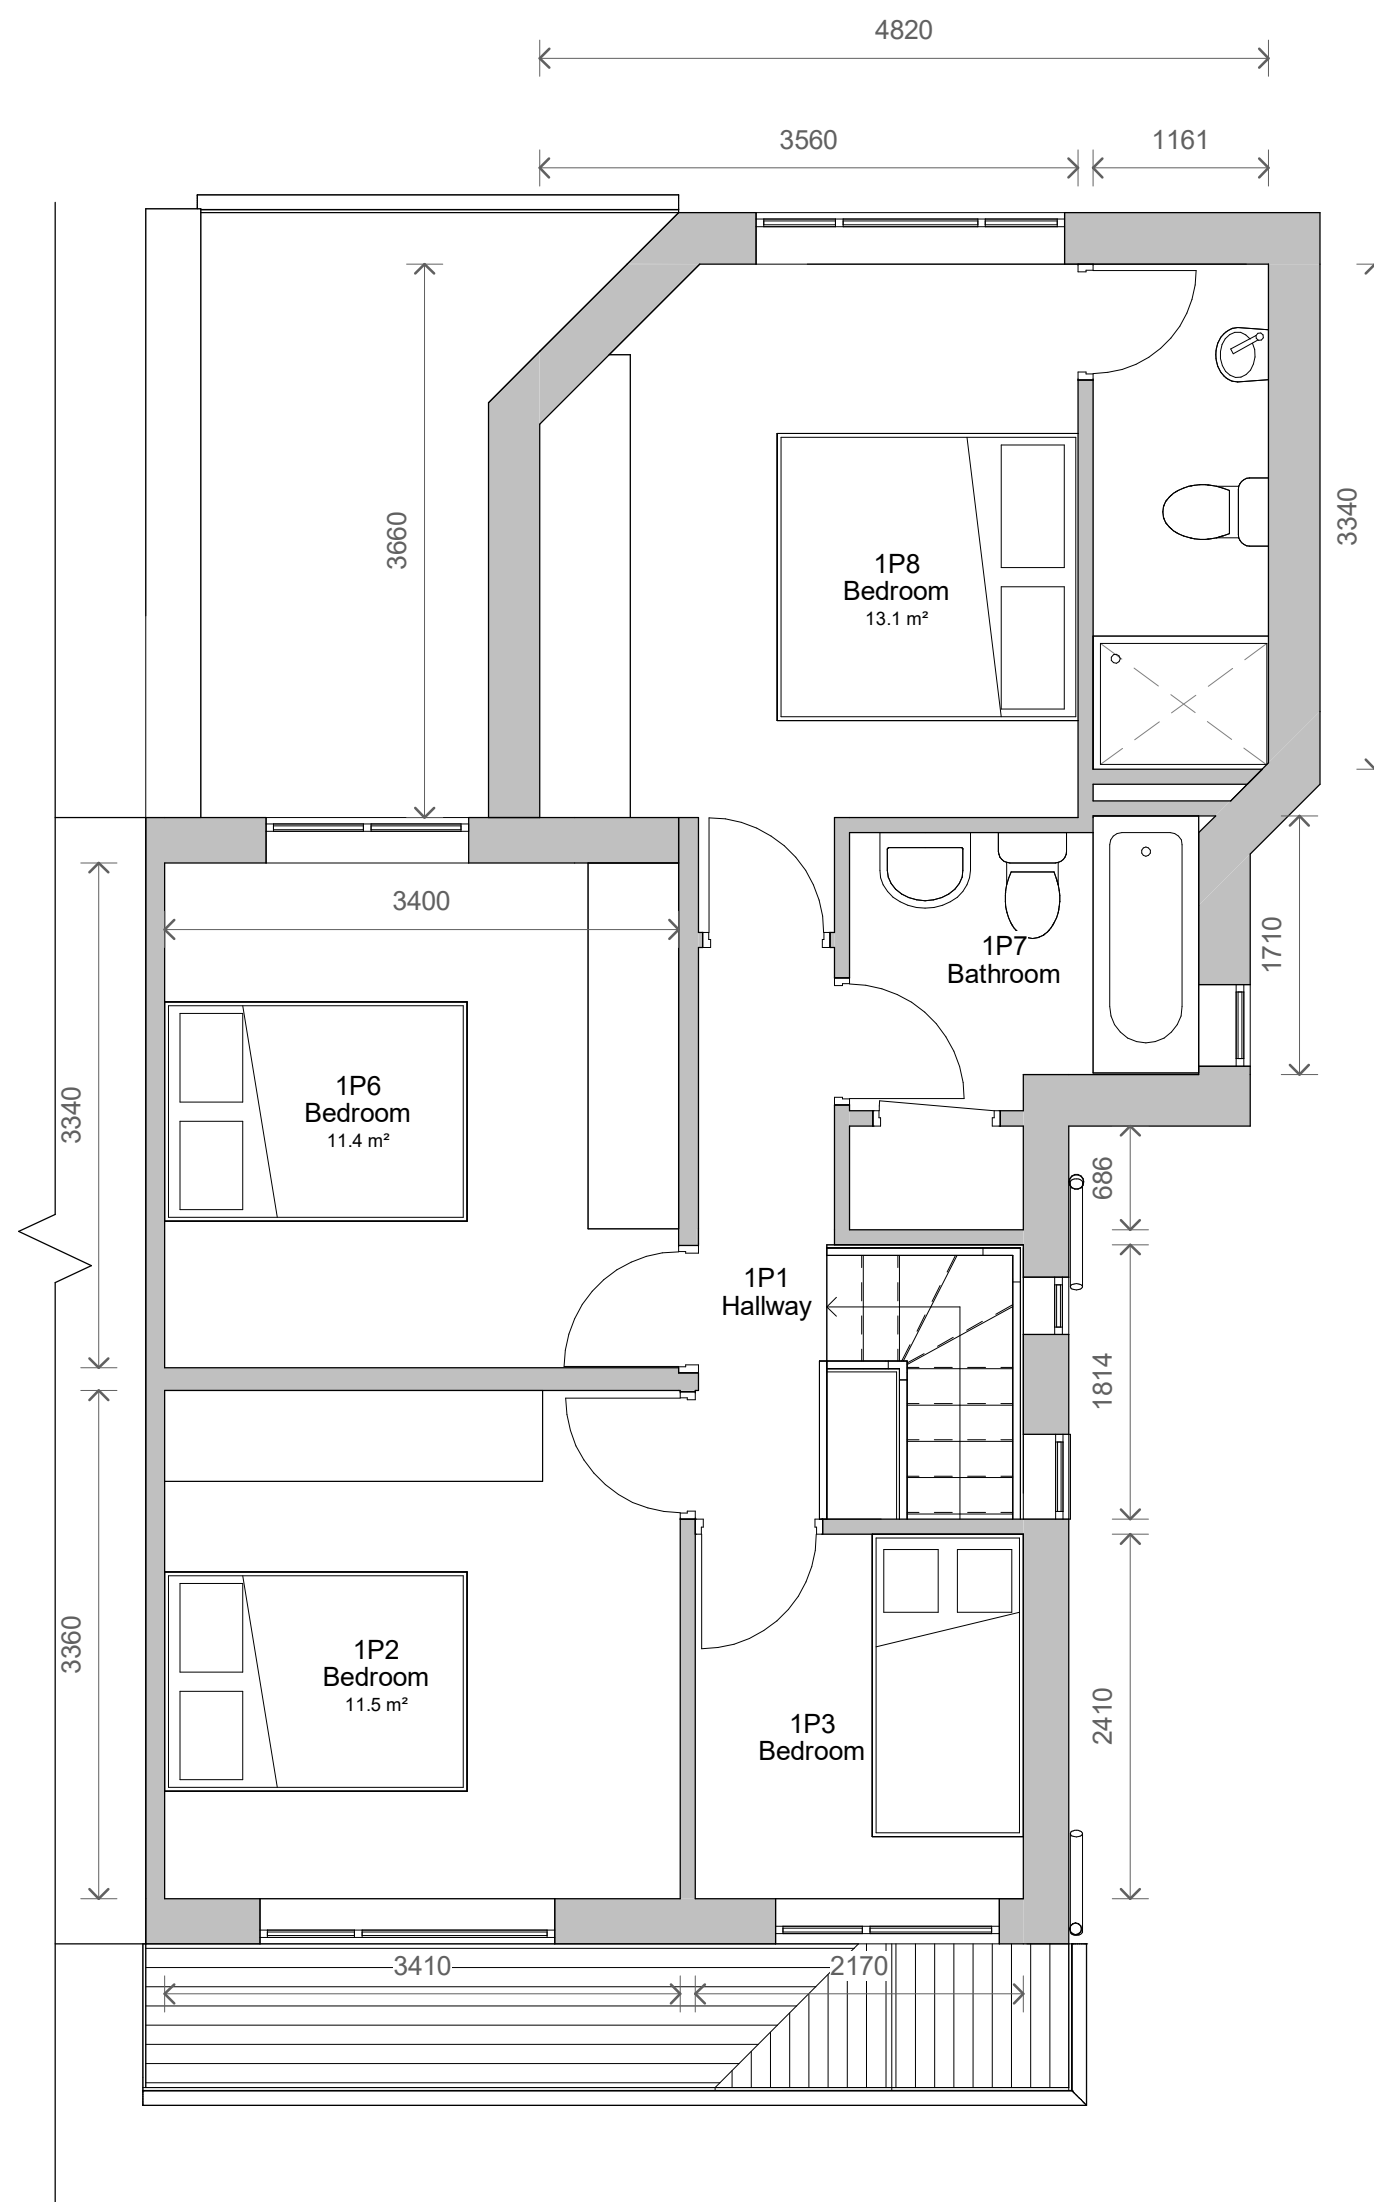

2 Level 1 - Proposed
1 : 50

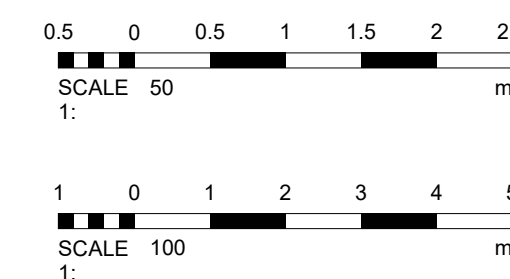

1	Revised	26/10/2023
No.	Description	Date

PROJECT		
14 Ogwen Drive		
TITLE		
Proposed Plans and Elevations		
CLIENT		
Shaw		
STATUS		
DESIGN		
DRAWN BY	DATE	SCALE (@ A1)
SG	16/10/2023	As indicated
PROJECT NUMBER	DRAWING NUMBER	REV
GSS23124.1	003	1
GOLD SKETCH		
S T U D I O S		
www.goldsketch.co.uk info@goldsketch.co.uk 0161 792 9595		
NOTES		
© COPYRIGHT ALL RIGHTS RESERVED. THIS DRAWING IS NOT TO BE REPRODUCED WITHOUT PRIOR WRITTEN CONSENT. DRAWING TO BE USED FOR THE STATUS INDICATED ONLY. NO DISCREPANCIES TO BE REPORTED TO THE ARCHITECT. ALL DIMENSIONS ARE TO FACE UNLESS OTHERWISE STATED. 