


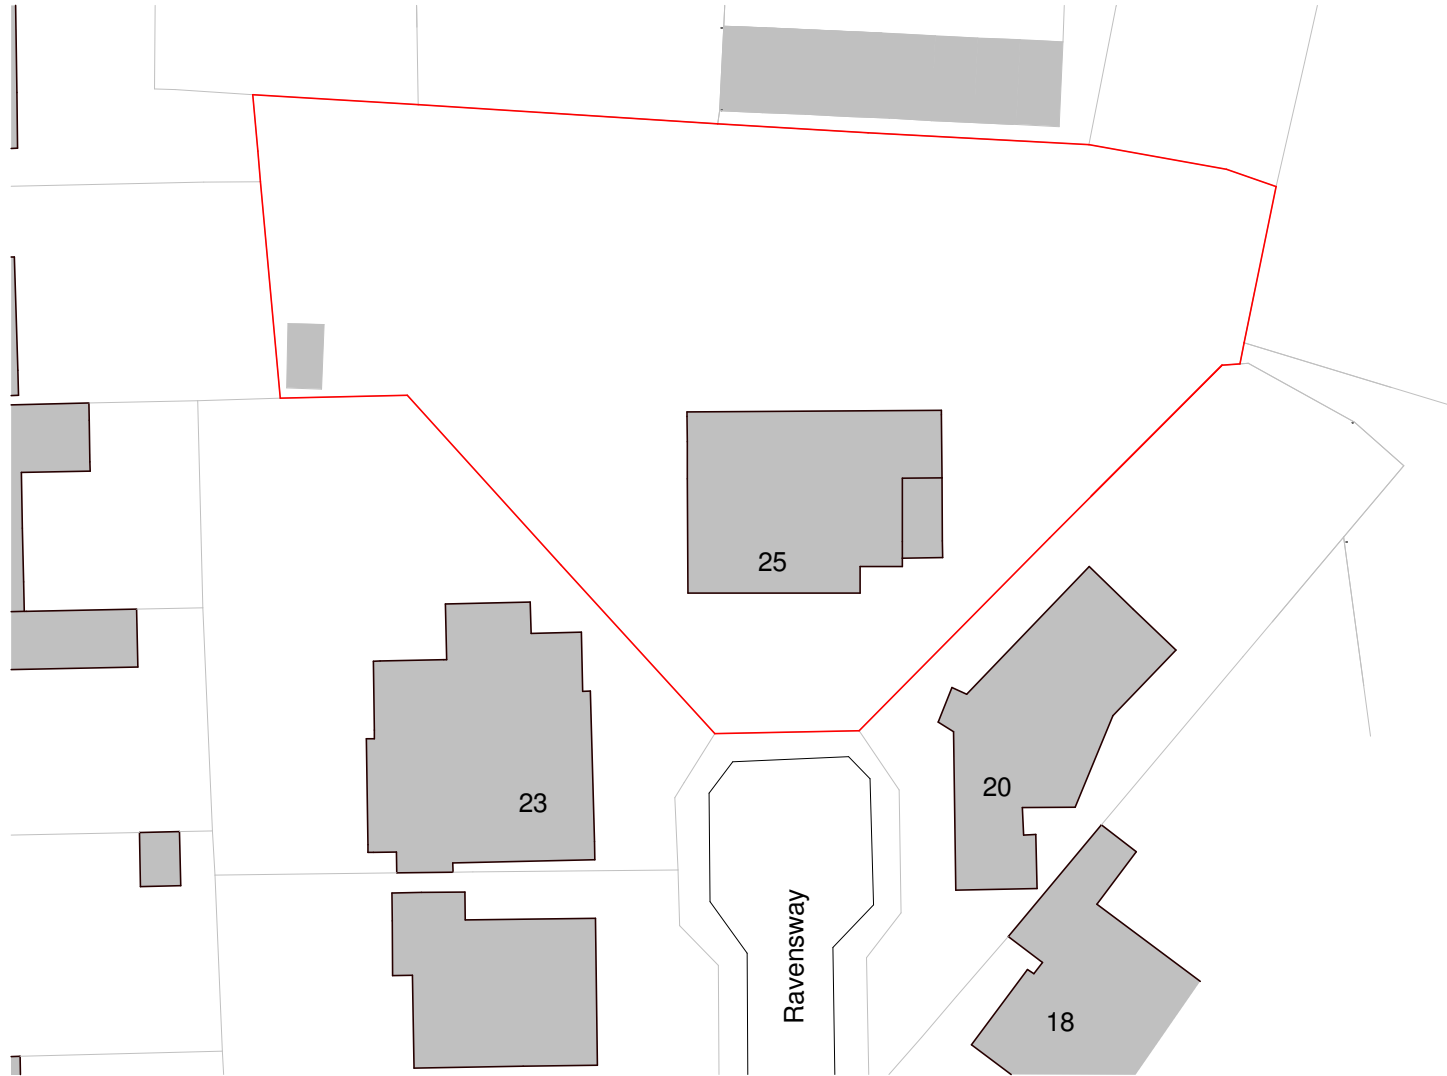
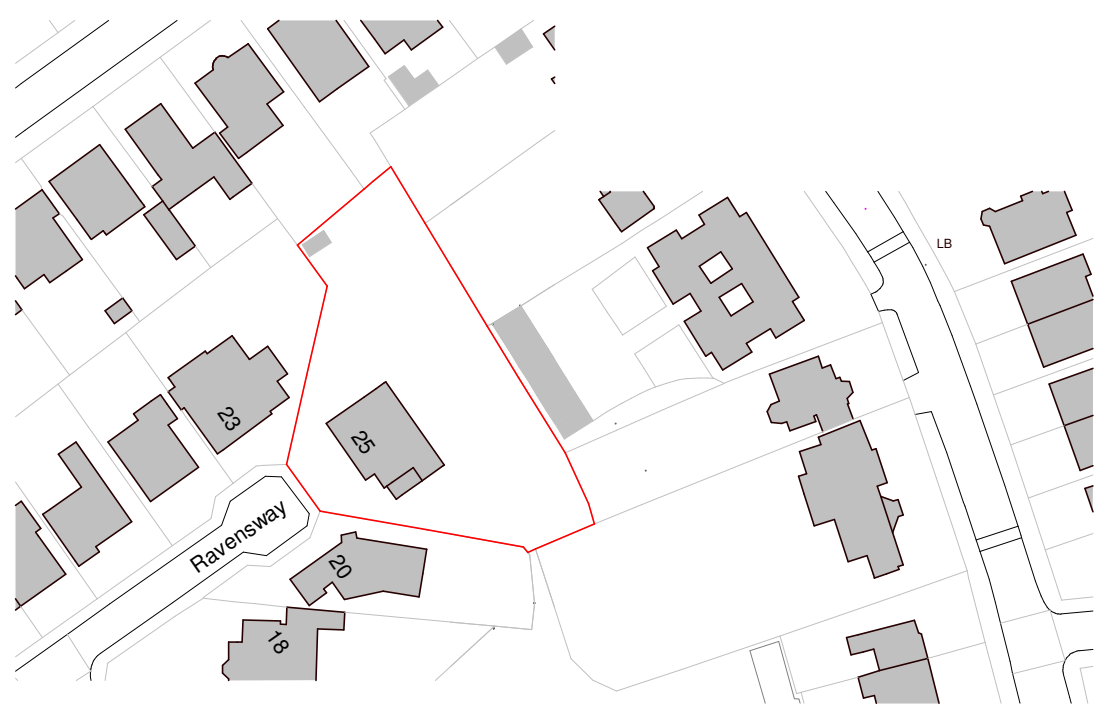


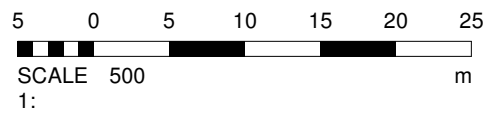

1 Site - Block Plan
1 : 500

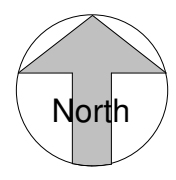

2 Site - Location Plan
1 : 1250

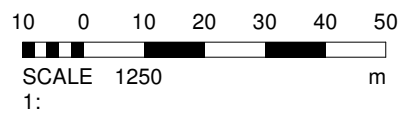

Legend - Boundaries

- Site Boundary
- Site Ownership

Site Boundary determined using OS DATA

PROJECT	25 Ravensway	PROJECT NUMBER		DRAWING NUMBER		REV	 www.goldsketch.co.uk info@goldsketch.co.uk 0161 792 9595 NOTES © COPYRIGHT : ALL RIGHTS RESERVED. THIS DRAWING MUST NOT BE REPRODUCED WITHOUT PRIOR WRITTEN CONSENT. DRAWING TO BE USED FOR THE STATUS INDICATED ONLY. ALL DIMENSIONS AND SETTING OUT SHALL BE CHECKED AND CONFIRMED ON SITE. ANY DISCREPANCIES TO BE REPORTED TO THE DESIGNER PRIOR TO THE COMMENCEMENT OF ANY WORK. ALL WORK AND MATERIALS TO BE IN ACCORDANCE WITH CURRENT STATUTORY LEGISLATION, RELEVANT CODES OF PRACTICE AND BRITISH STANDARDS. ALL DIMENSIONS ON THIS DRAWING ARE IN MILLIMETRES (UNLESS OTHERWISE STATED).		
TITLE	Site - Location and Block Plan	GSS23141		501					
STATUS	PLANNING	DRAWN BY	CHECKED BY	DATE	SCALE (@ A1)				
		CB	TP	08/01/2024	As indicated	No.	Description	Date	Initial