

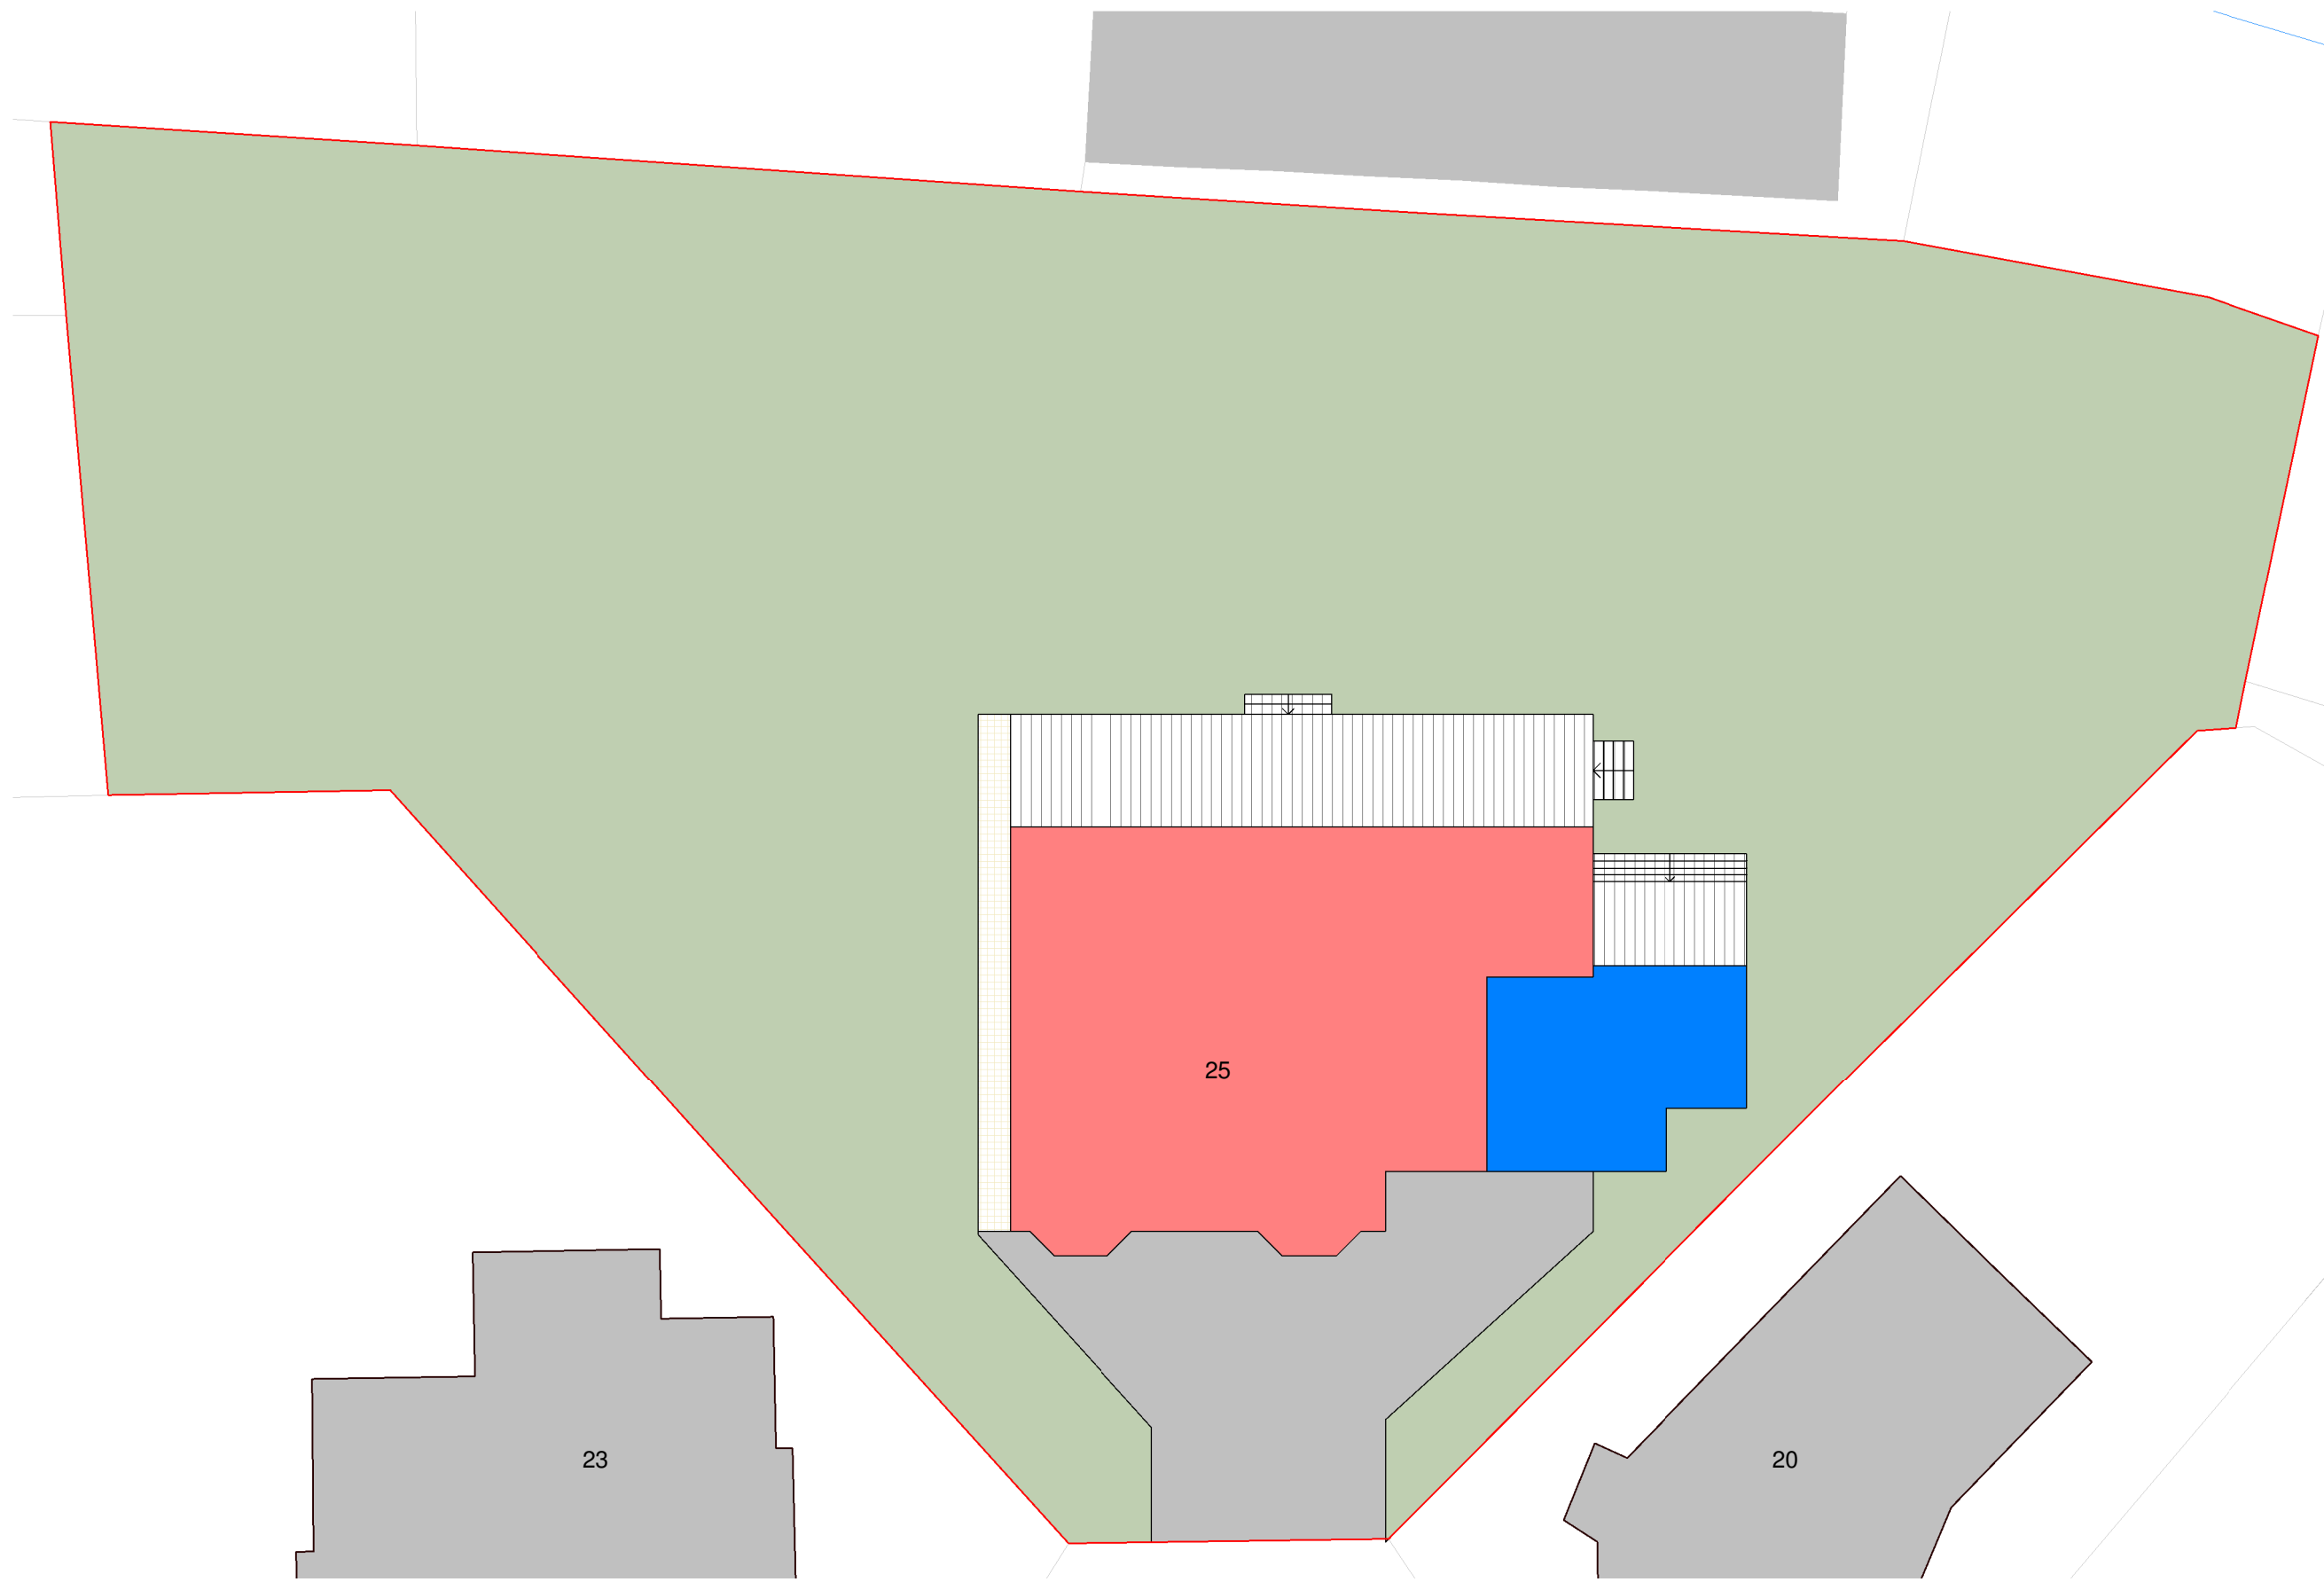
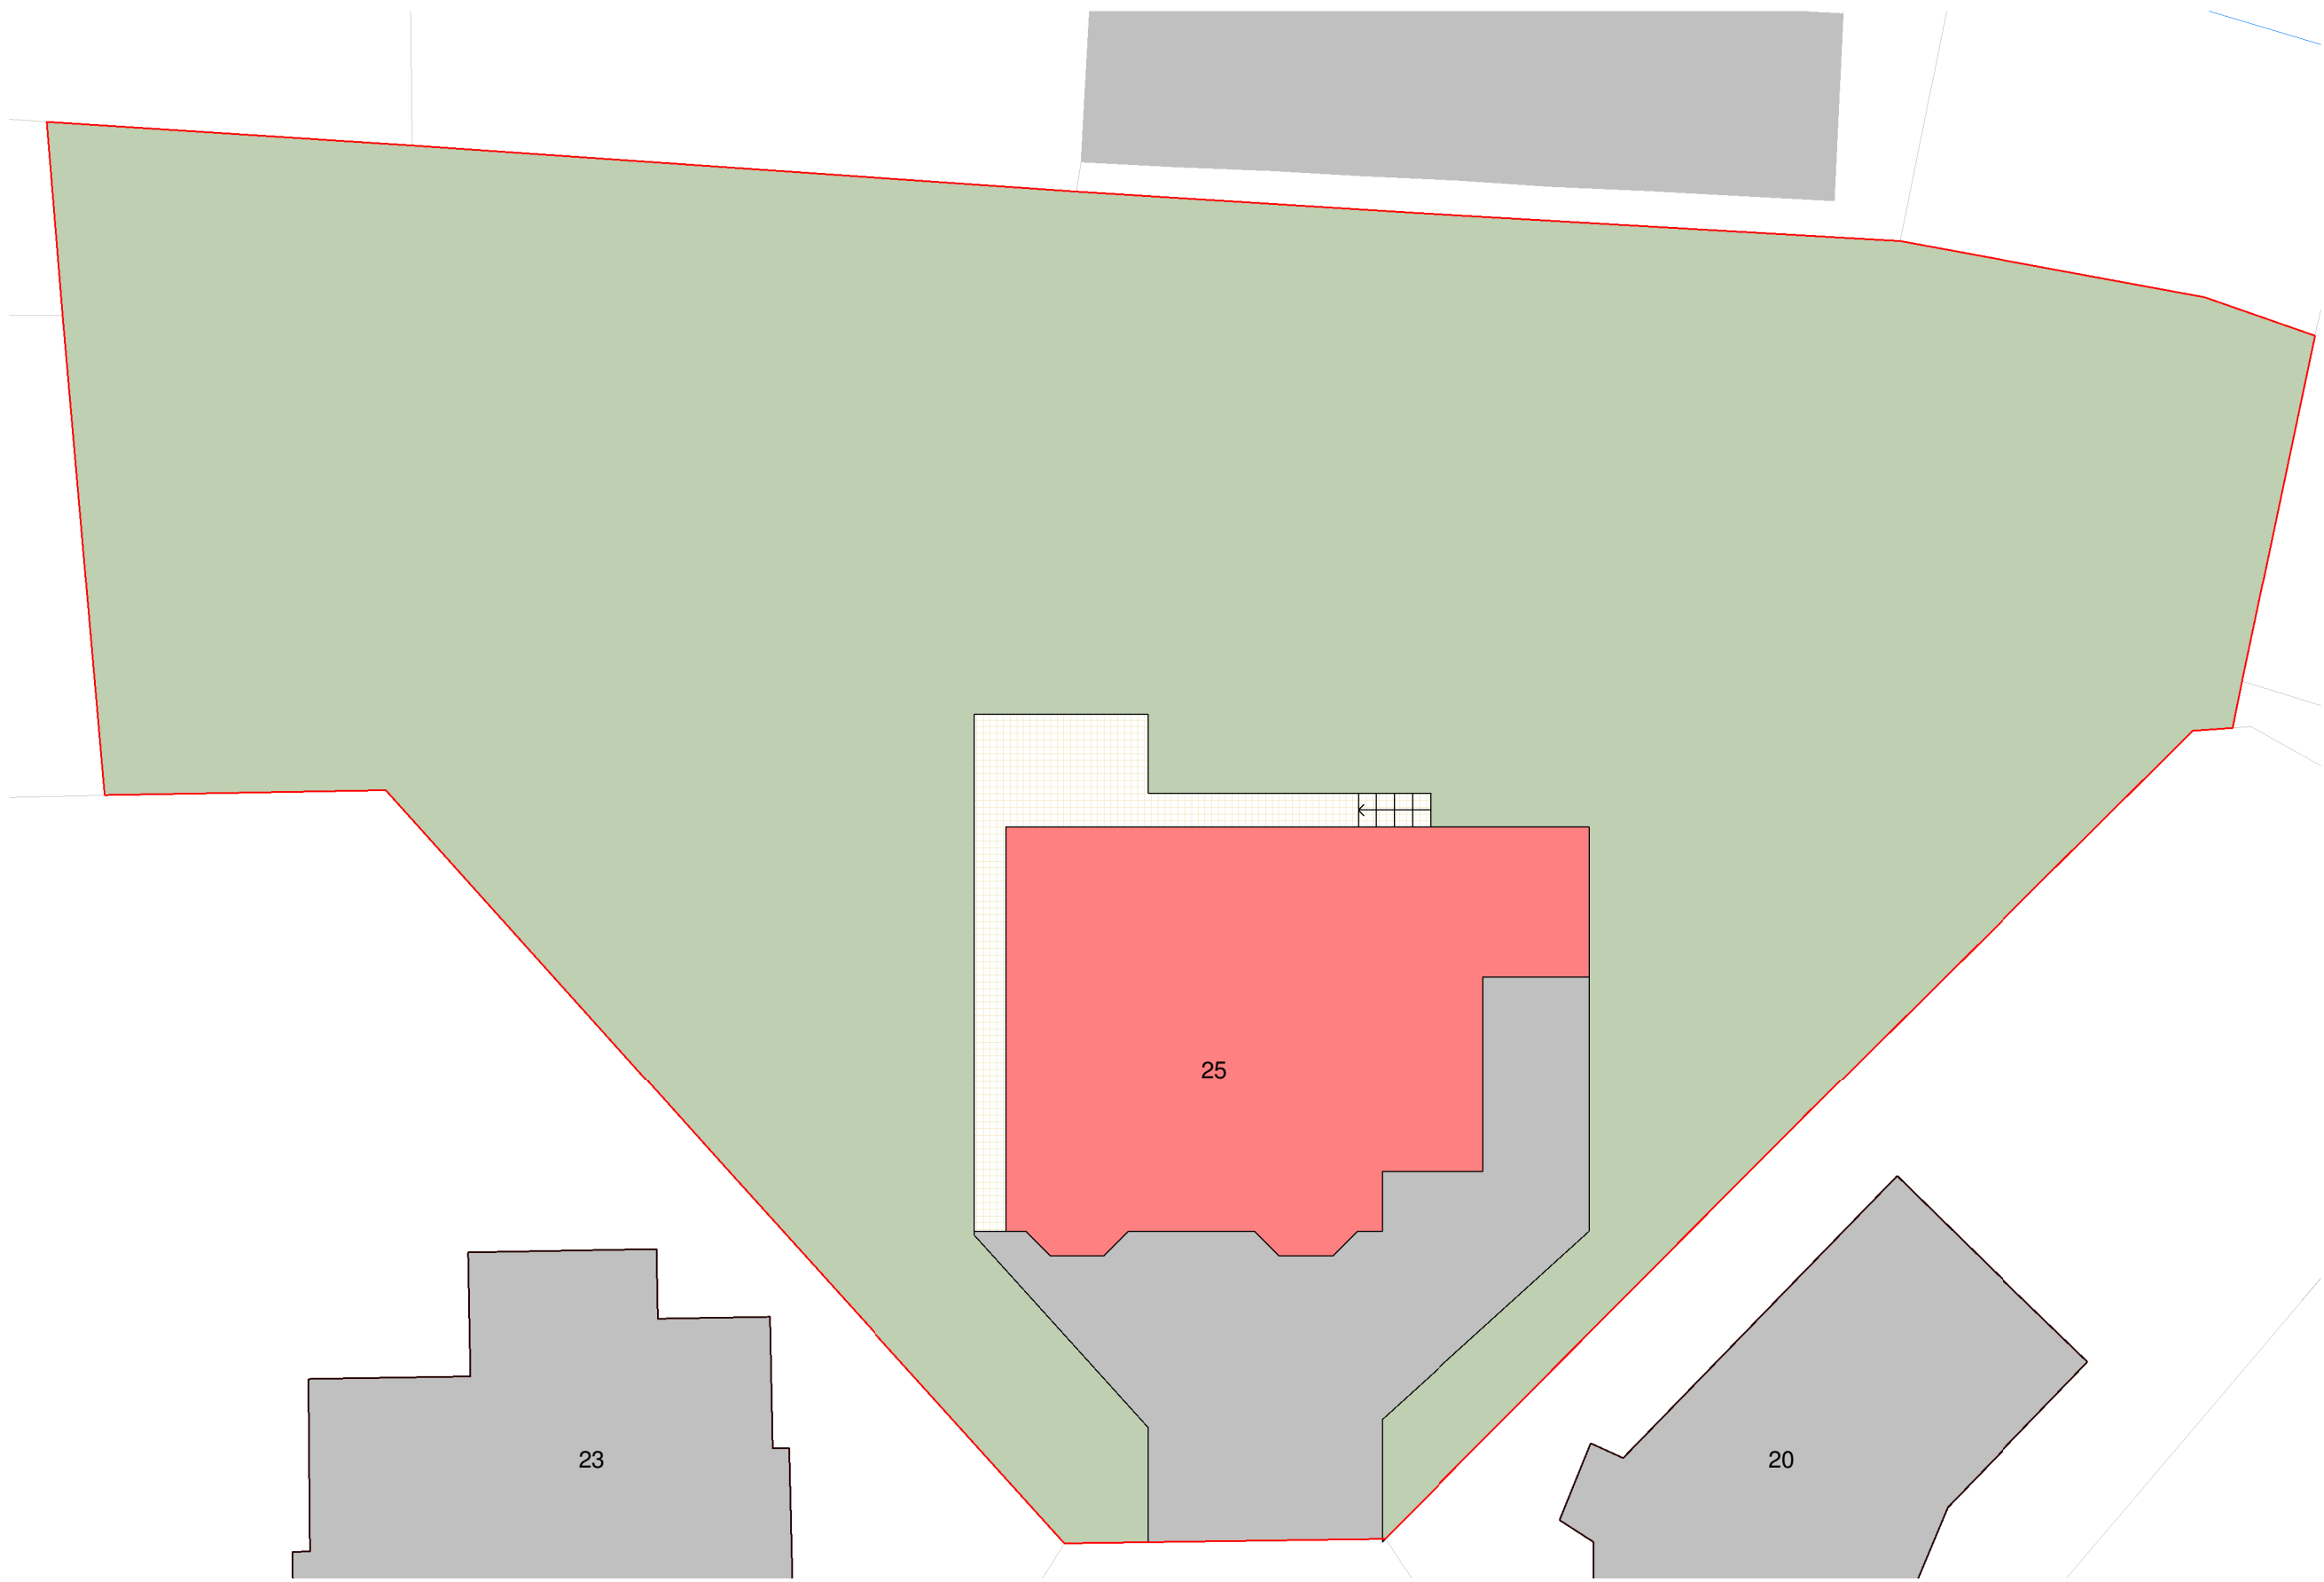


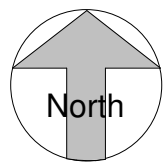

1 Site - Existing
1 : 200

2 Site - Proposed
1 : 200

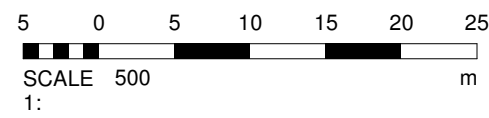

- Site Key
- Grass
 - Paving Stones
 - Driveway
 - Existing Building
 - Proposed Building
 - Decking

No.	Description	Date	Initial
PROJECT			
25 Ravens Way			
TITLE			
Site - Existing & Proposed			
STATUS			
DESIGN			
DRAWN BY		SCALE (@ A1)	
SG		As indicated	
PROJECT NUMBER		DRAWING NUMBER	REV
GSS23141		502	
GOLD SKETCH			
S T U D I O S			
www.goldsketch.co.uk info@goldsketch.co.uk 0161 792 9595			
NOTES			
COPYRIGHT ALL RIGHTS RESERVED. NO PART OF THIS DRAWING IS TO BE REPRODUCED WITHOUT WRITTEN CONSENT. DRAWING TO BE USED FOR THE STATUS INDICATED ONLY. ANY DISCREPANCIES TO BE REPORTED TO THE ARCHITECT PRIOR TO THE COMMENCEMENT OF ANY WORK. ALL WORK AND MATERIALS TO BE IN ACCORDANCE WITH CURRENT STATUTORY REGULATION, RELEVANT CODES OF PRACTICE AND BRITISH STANDARDS. ALL DIMENSIONS ON THIS DRAWING ARE IN MILLIMETRES (UNLESS OTHERWISE STATED).			