




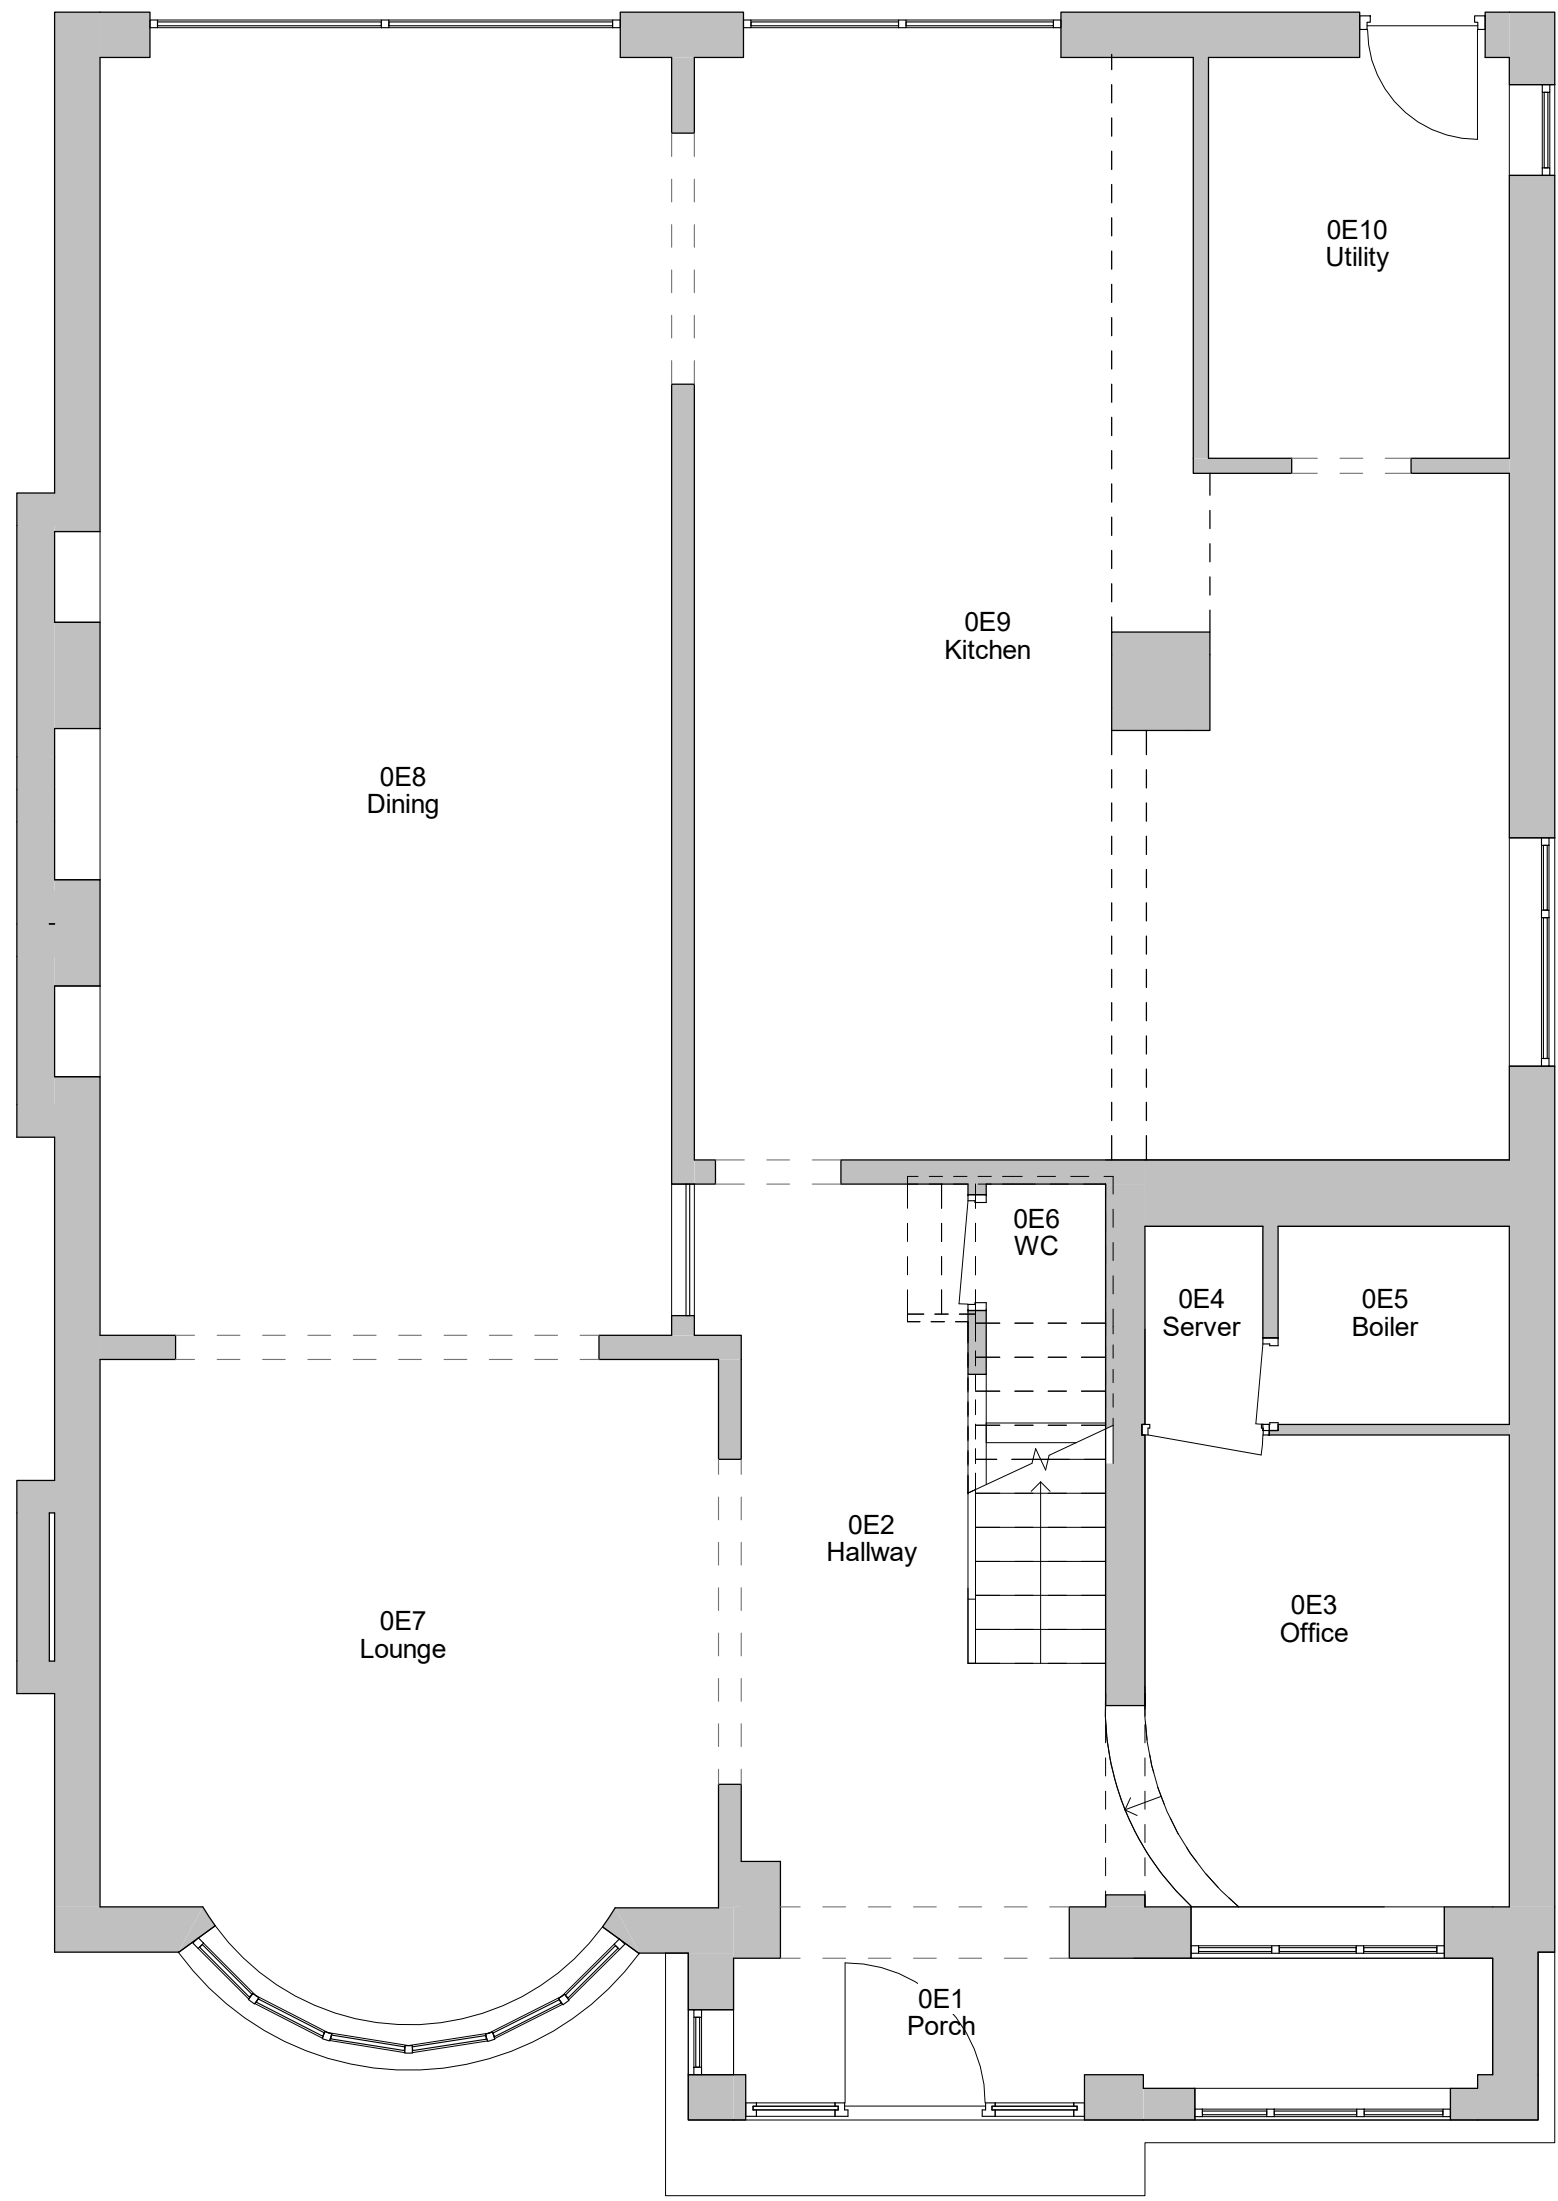


1 Level 0 - Existing
1 : 50

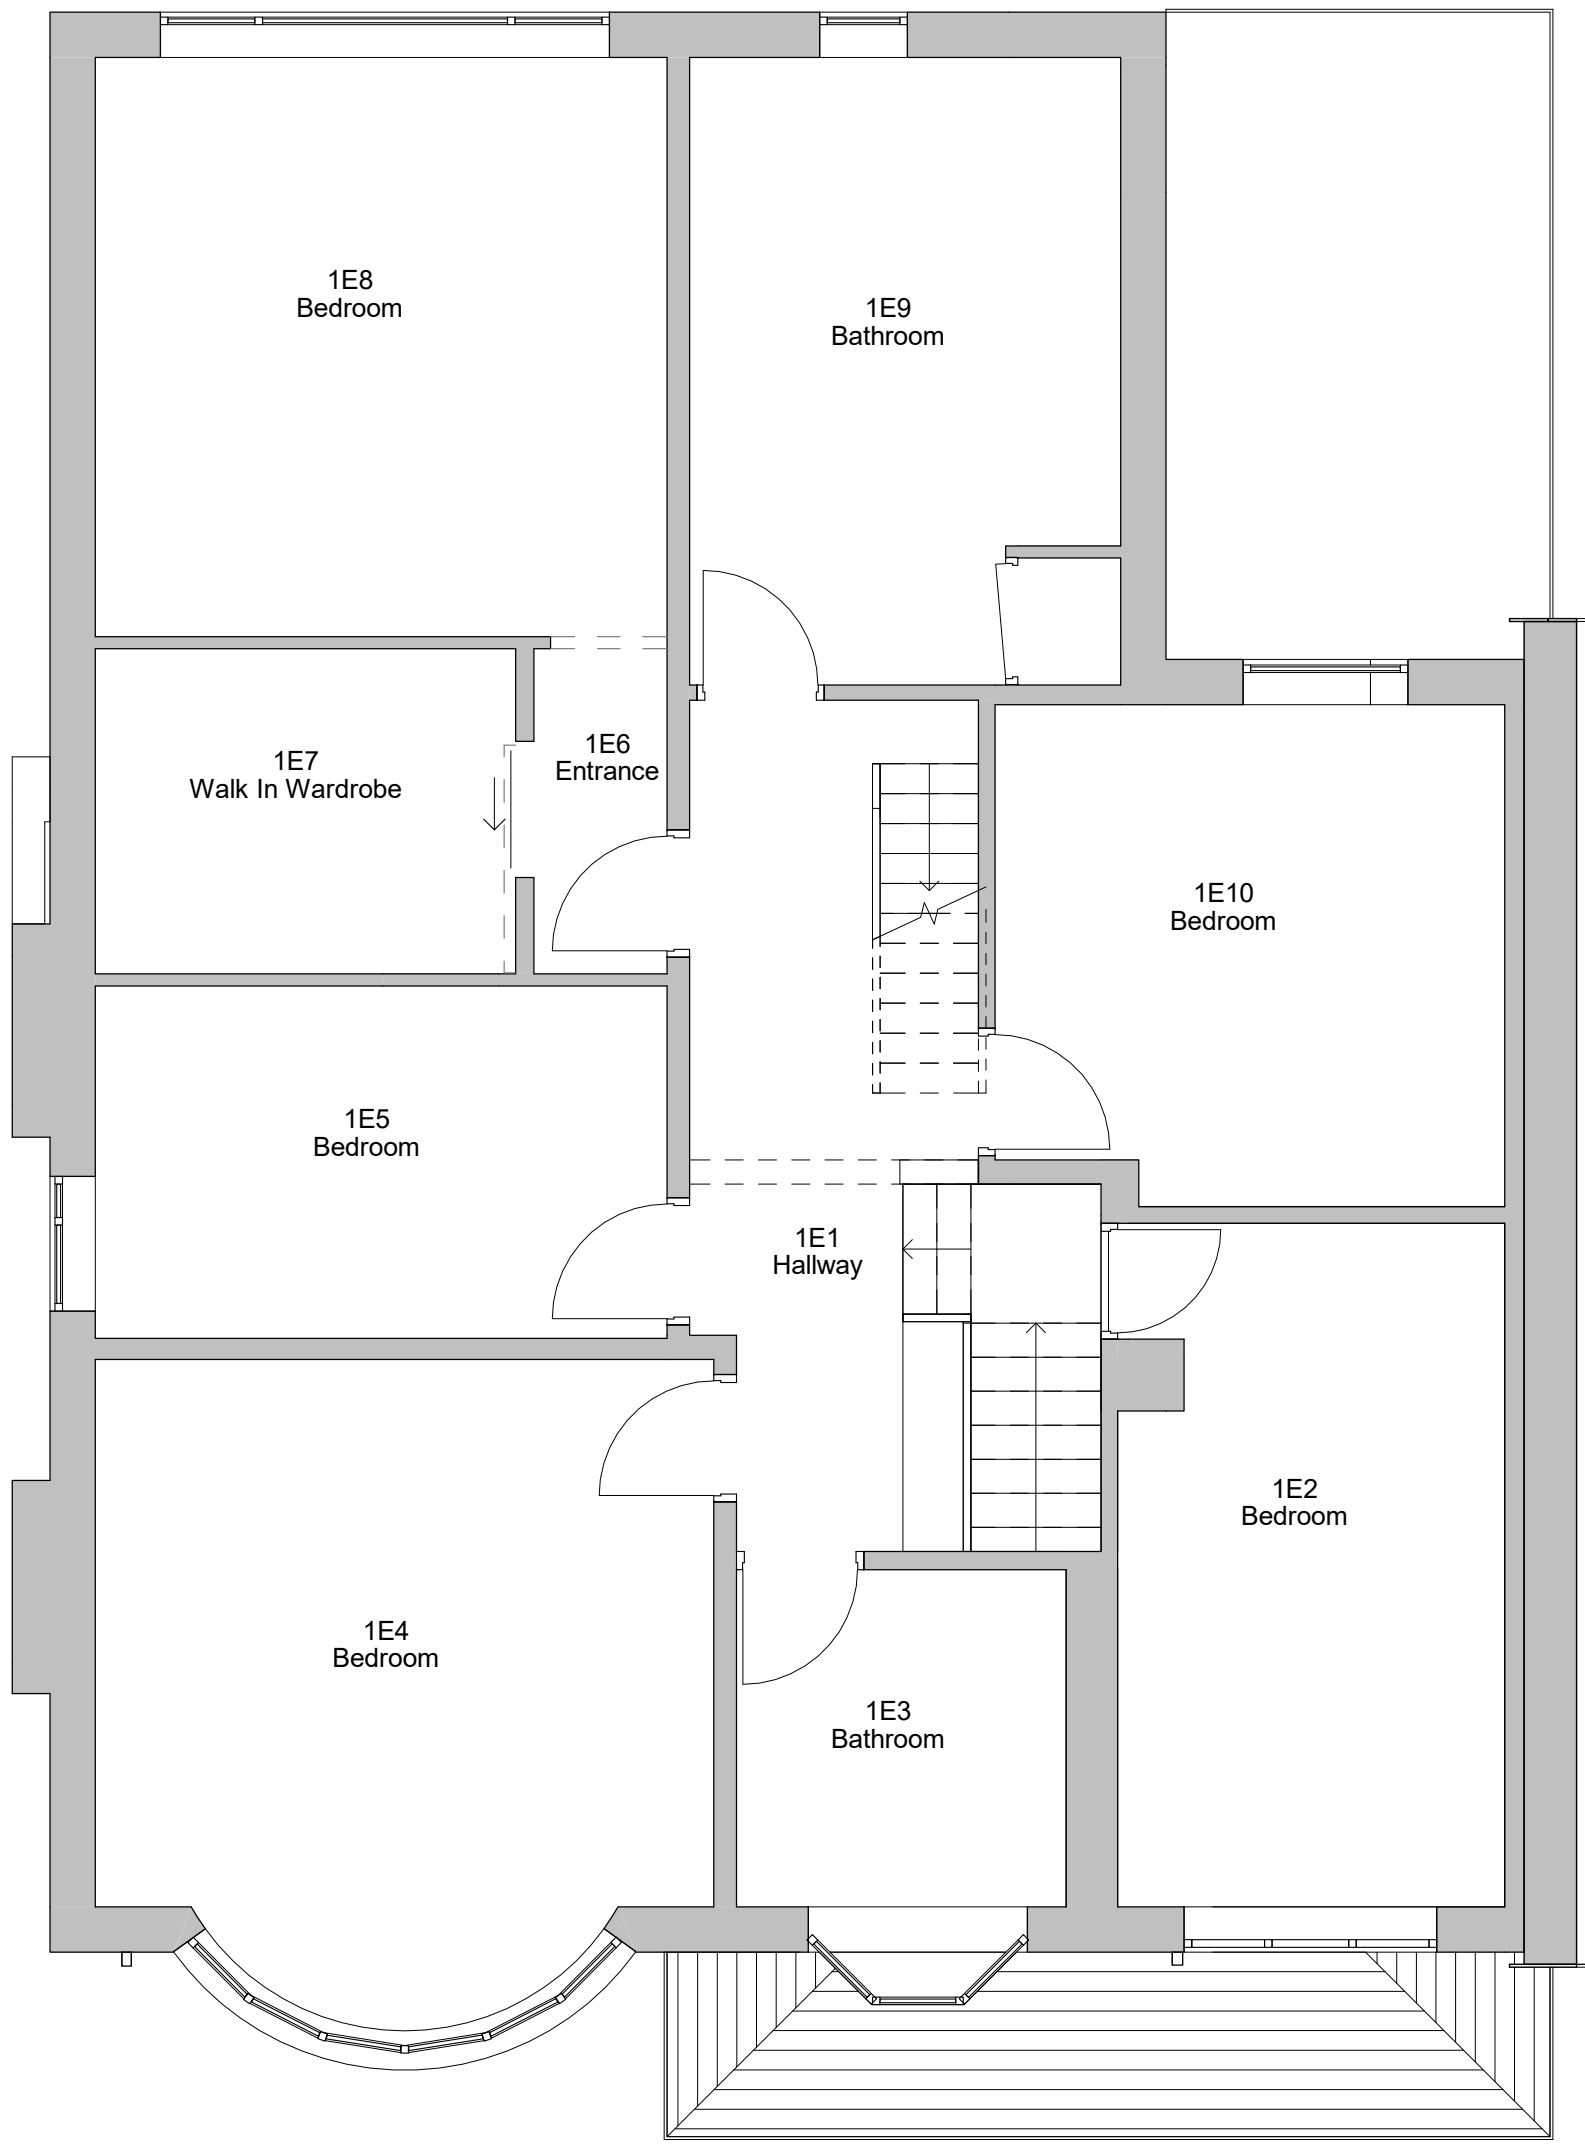


2 Level 1 - Existing
1 : 50

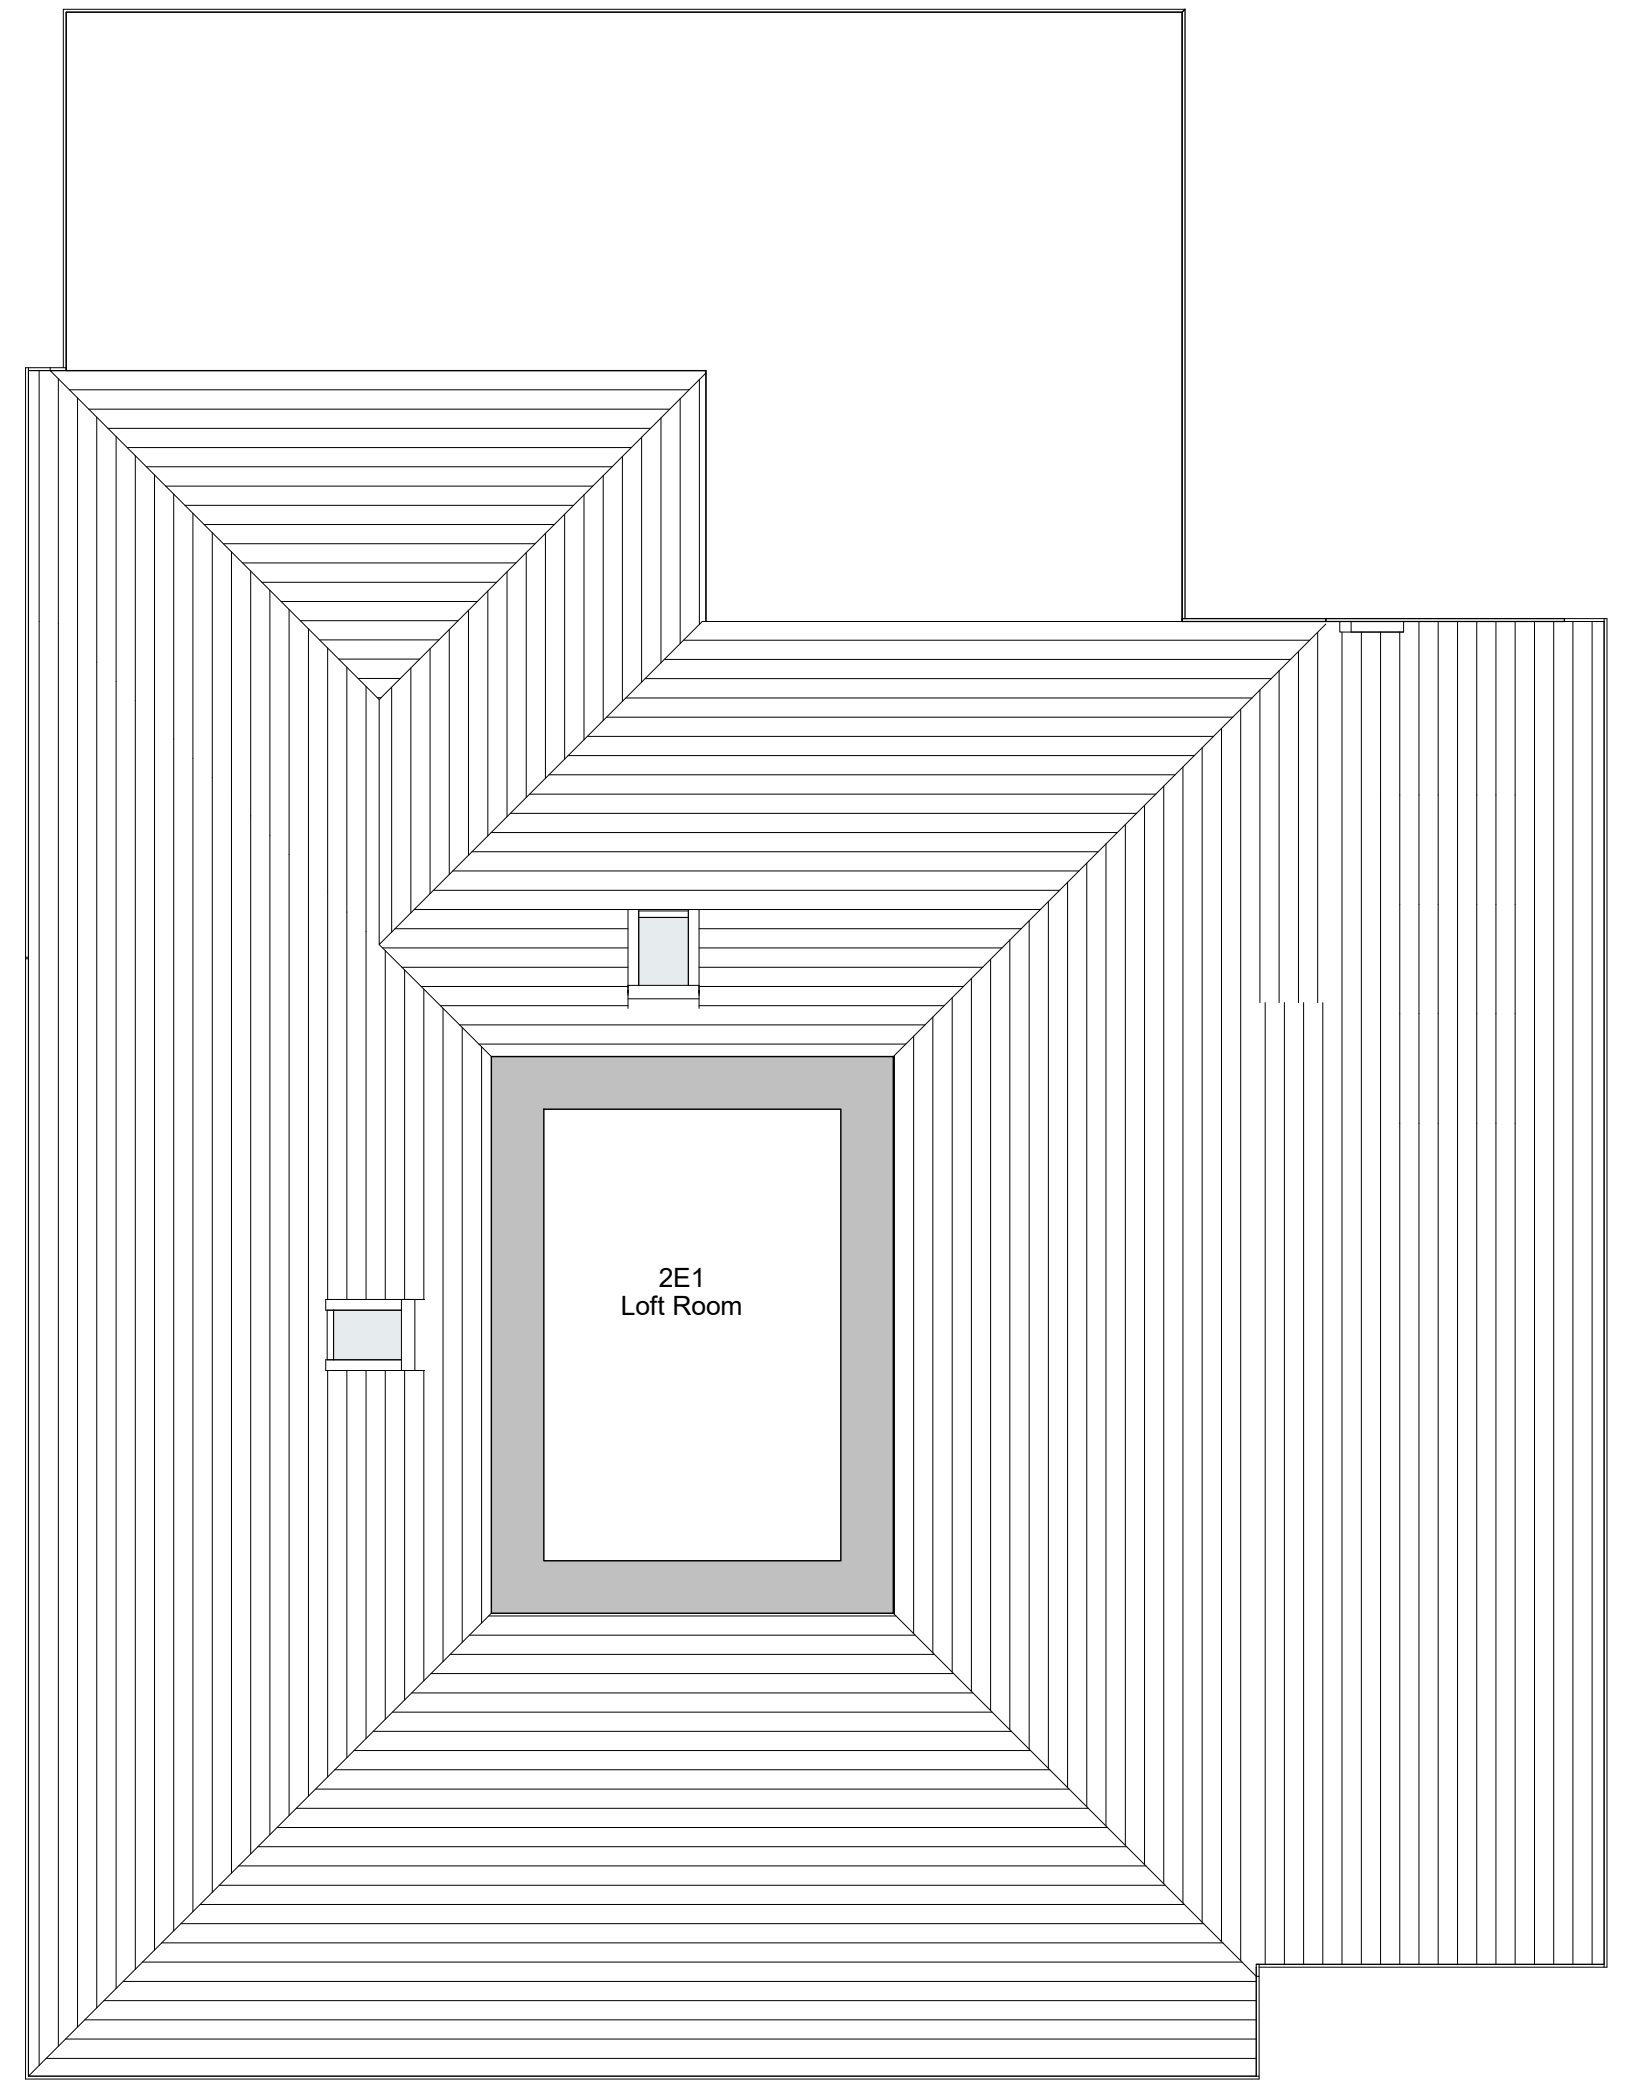

3 Level 2 - Existing
1 : 50

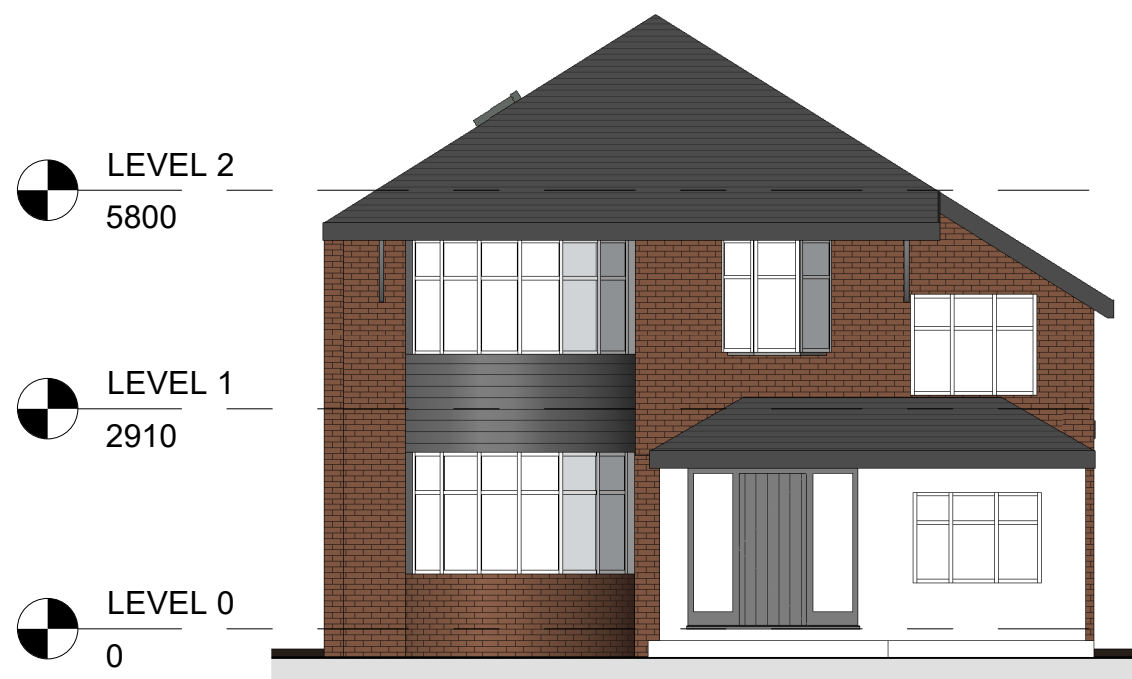


4 Front - Existing
1 : 100

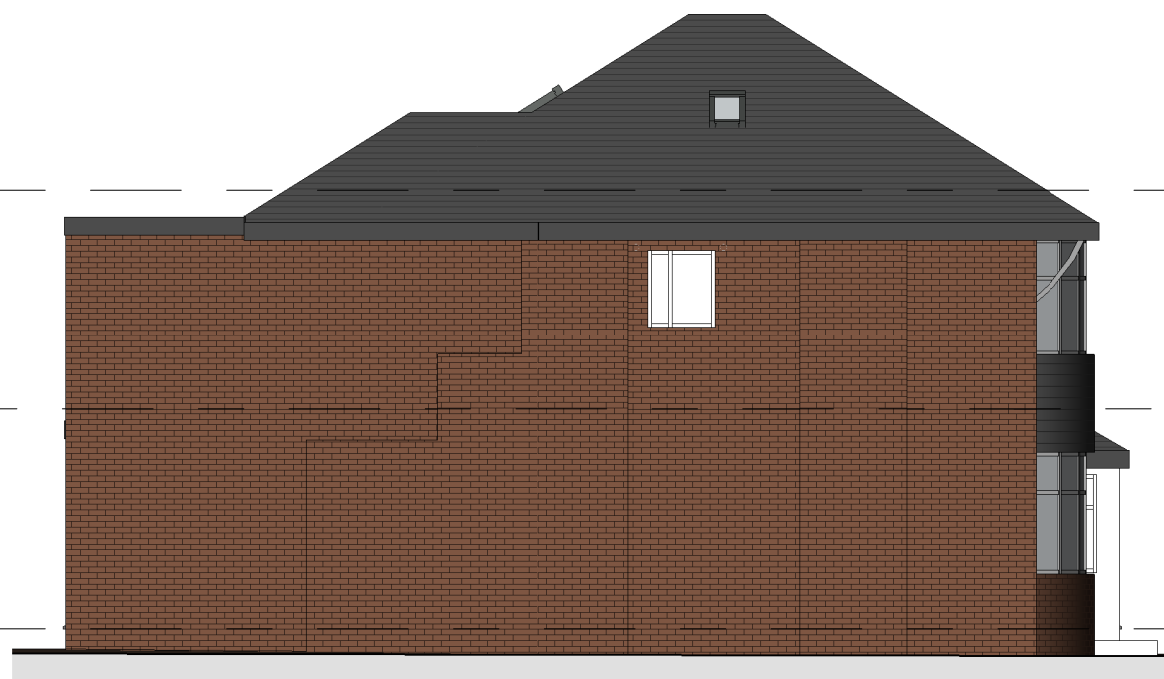

5 Left Side - Existing
1 : 100



6 Rear - Existing
1 : 100

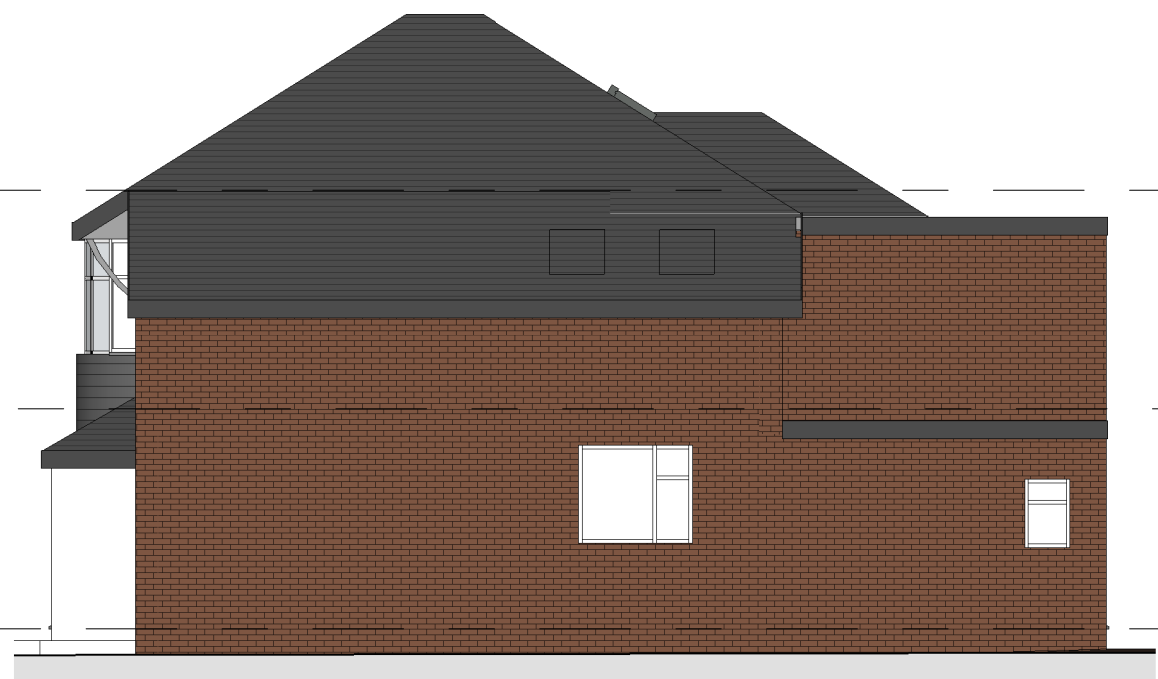

7 Right Side - Existing
1 : 100

1	BUILDING REGS	25/05/2021
No.	Description	Date
PROJECT		
20 Castle Hill Road		
TITLE		
Existing Plans and Elevations		
CLIENT		
Mr & Mrs Morris		
STATUS		
BUILDING REGS		
DRAWN BY	DATE	SCALE (@ A1)
SG	26/11/2020	As indicated
PROJECT NUMBER	DRAWING NUMBER	REV
GGs20063.1b	002	1
GOLD SKETCH		
S T U D I O S		
www.golds sketch.co.uk info@golds sketch.co.uk 0161 792 9595		
NOTES		
© COPYRIGHT © ALL RIGHTS RESERVED. NOT BE REPRODUCED WITHOUT WRITTEN CONSENT. DRAWING TO BE USED FOR THE SITE ONLY. ALL DIMENSIONS AND MATERIALS TO BE ACCORDING TO THE CURRENT BUILDING REGULATIONS AND LATEST CODES OF PRACTICE AND BRITISH STANDARDS. ALL DIMENSIONS ON THIS DRAWING ARE IN METERS (M) UNLESS OTHERWISE STATED.		

