


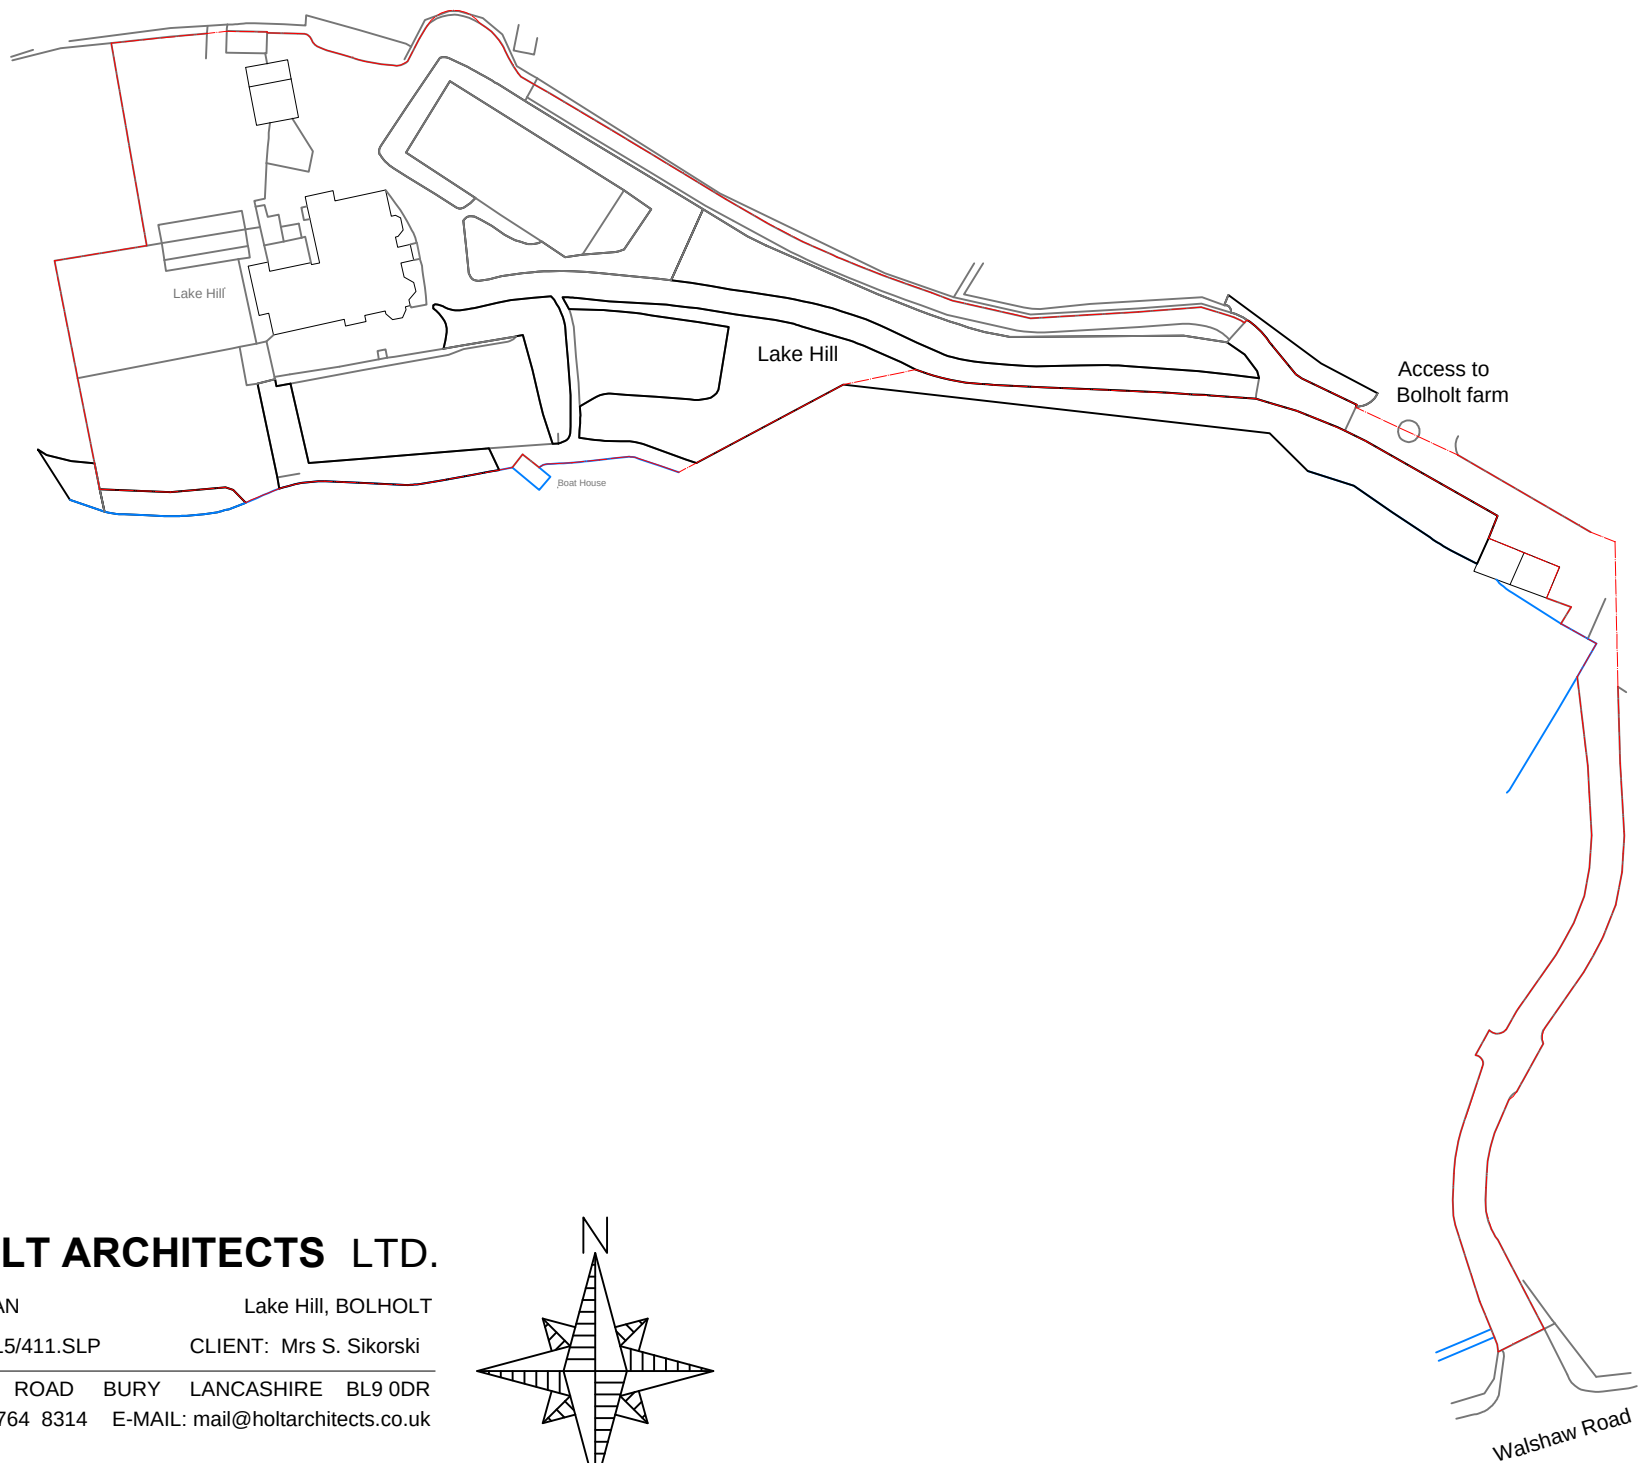

JOHN HOLT ARCHITECTS LTD.

SITE LOCATION PLAN

Lake Hill, BOLHOLT

SCALE: 1:1250 15/411.SLP

CLIENT: Mrs S. Sikorski

3 MANCHESTER ROAD BURY LANCASHIRE BL9 0DR

TELEPHONE: 0161 764 8314 E-MAIL: mail@holtarchitects.co.uk

DO NOT SCALE DRAWING

