


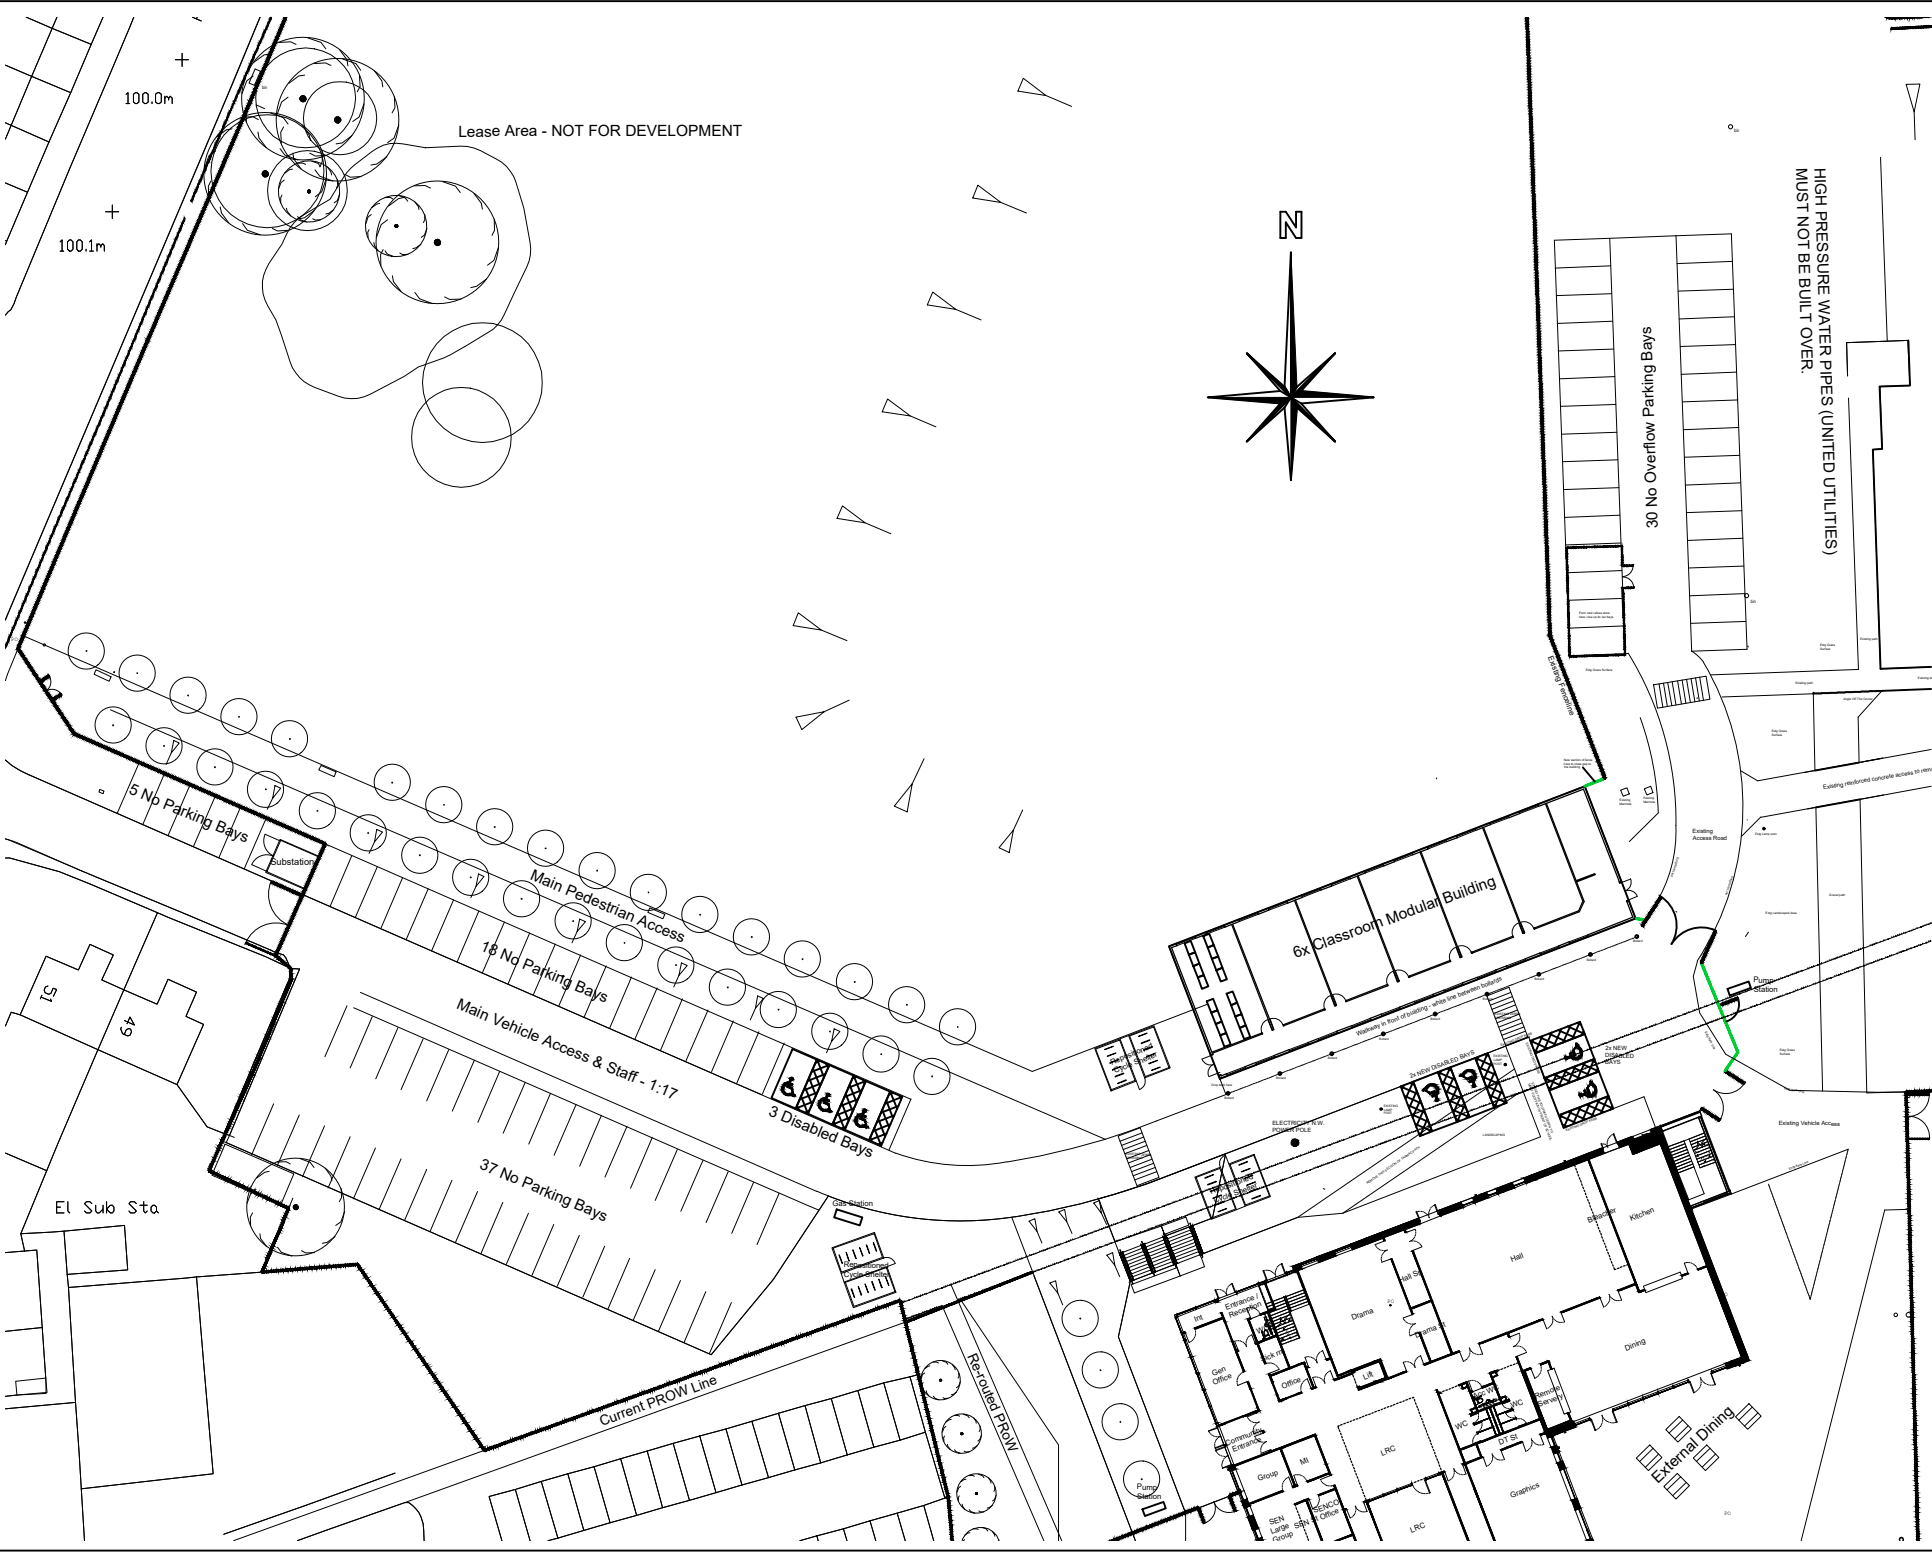

No dimensions to be scaled from this drawing. All contractors must visit the site and be responsible for taking and checking all dimensions relative to this work. The supervising officer must be advised of any discrepancies in writing.

All structural work must be inspected at all relevant stages by the local authority's building surveyor and by the structural engineer and comply with their requirements.



PROPERTY				
UNSWORTH ACADEMY				
PROJECT				
PROPOSED MODULAR BUILDING				
TITLE				
PROPOSED REVISIONS TO CAR PARKING PROVISIONS				
DRAWN BY		APPROVED	DATE	SCALE
DK			July 22	1:250
DWG No		REVISION		
Uns/Mod/Bays/01		A	B	C
		D	E	F
		G	H	I
		J	K	L
		M	N	O
		P	Q	R