


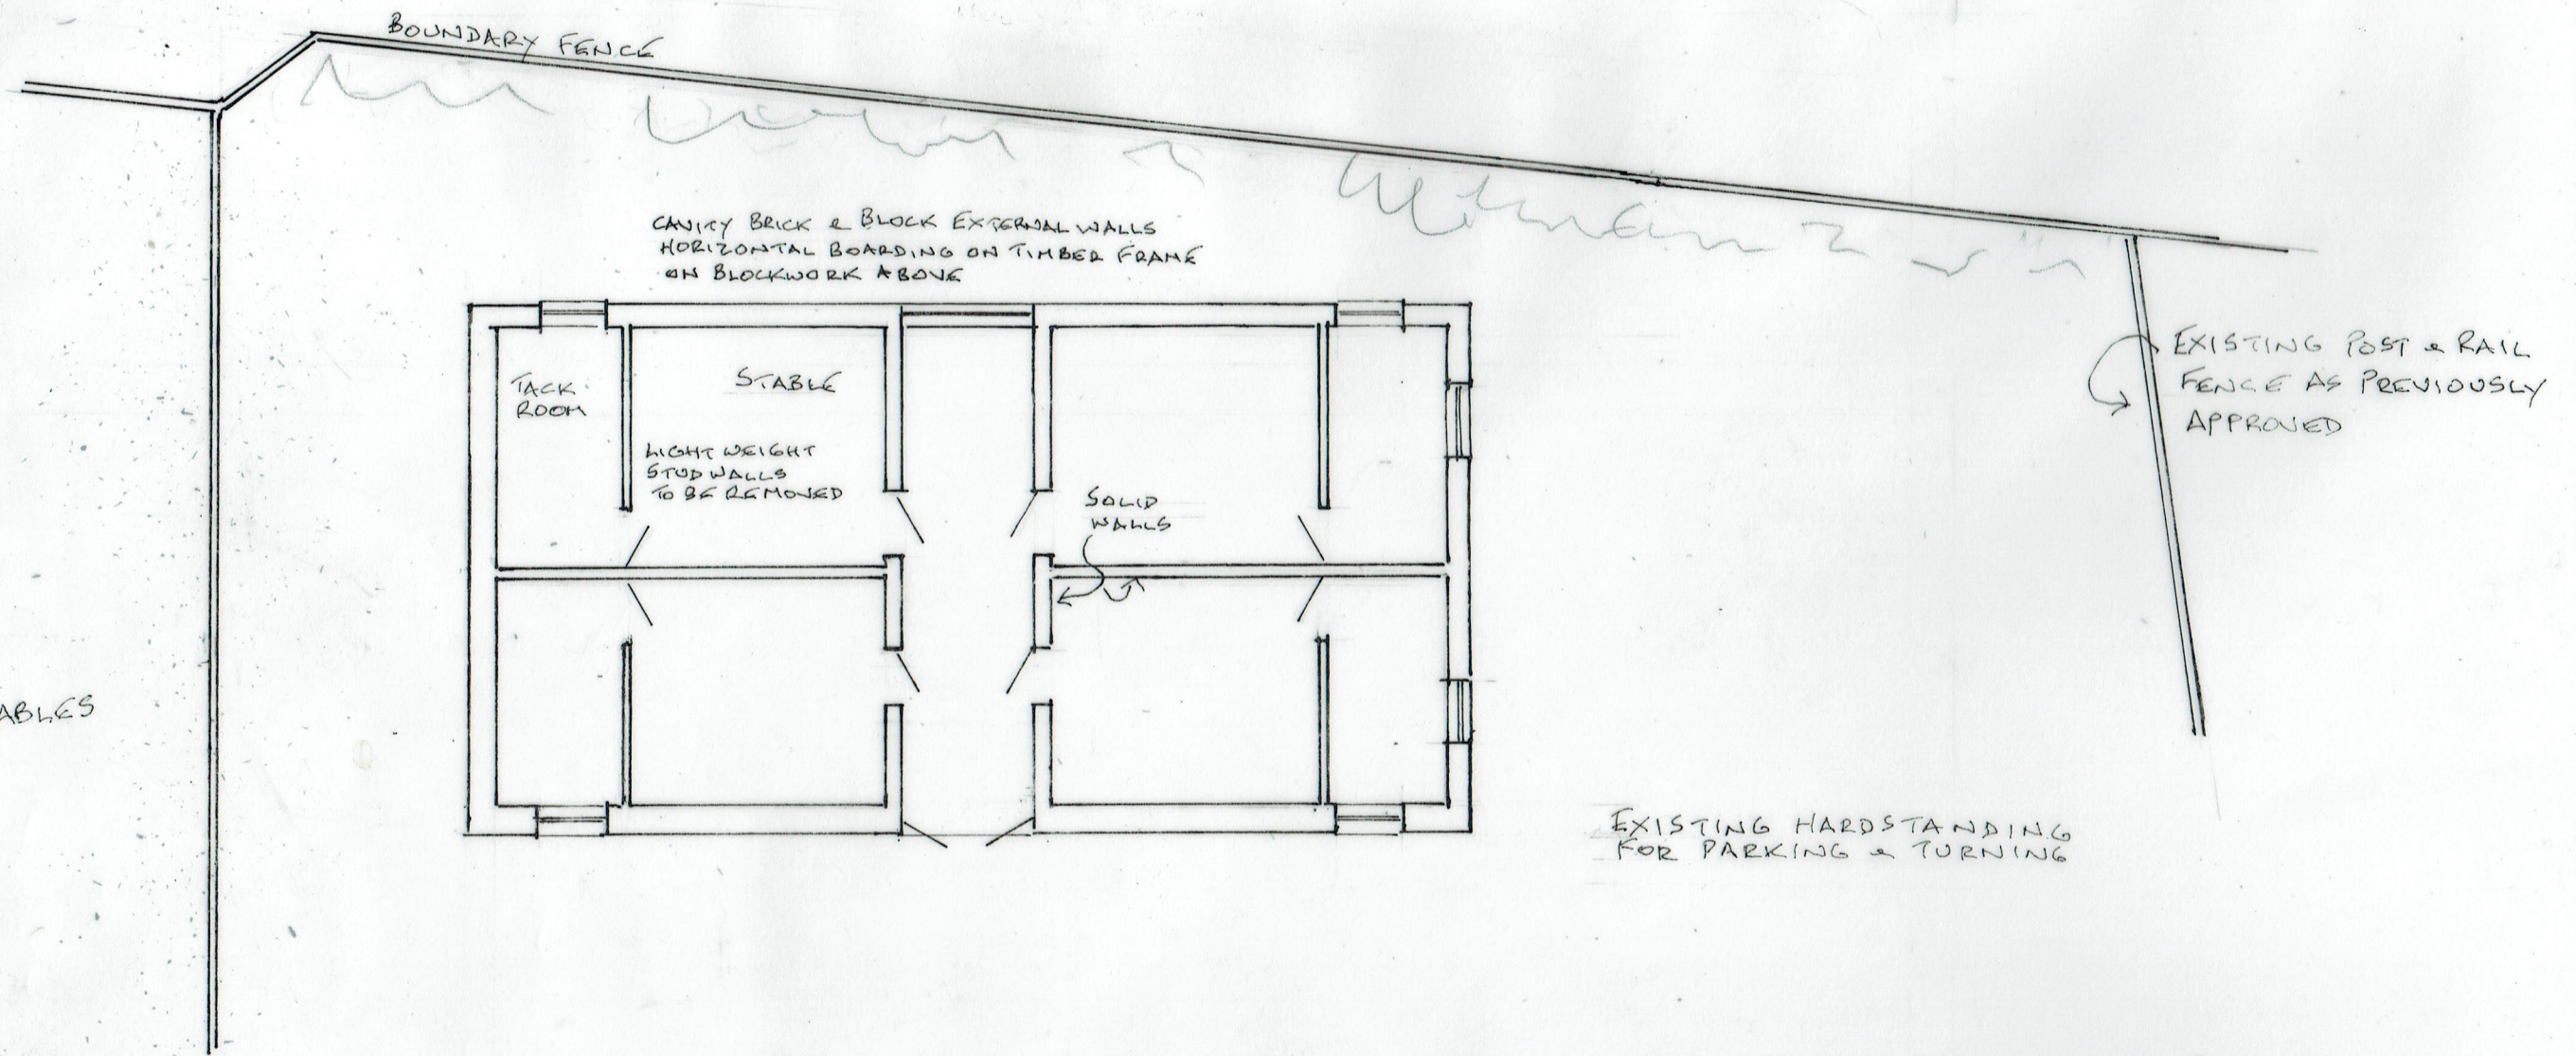

EXISTING PLAN

22/01/2024

24/760/01

CONVERSION OF STABLES TO DWELLING

BROOKBOTTOM ROAD, RADCLIFFE M26 4HX

0 5 METRES
SCALE 1:100 @ A3