


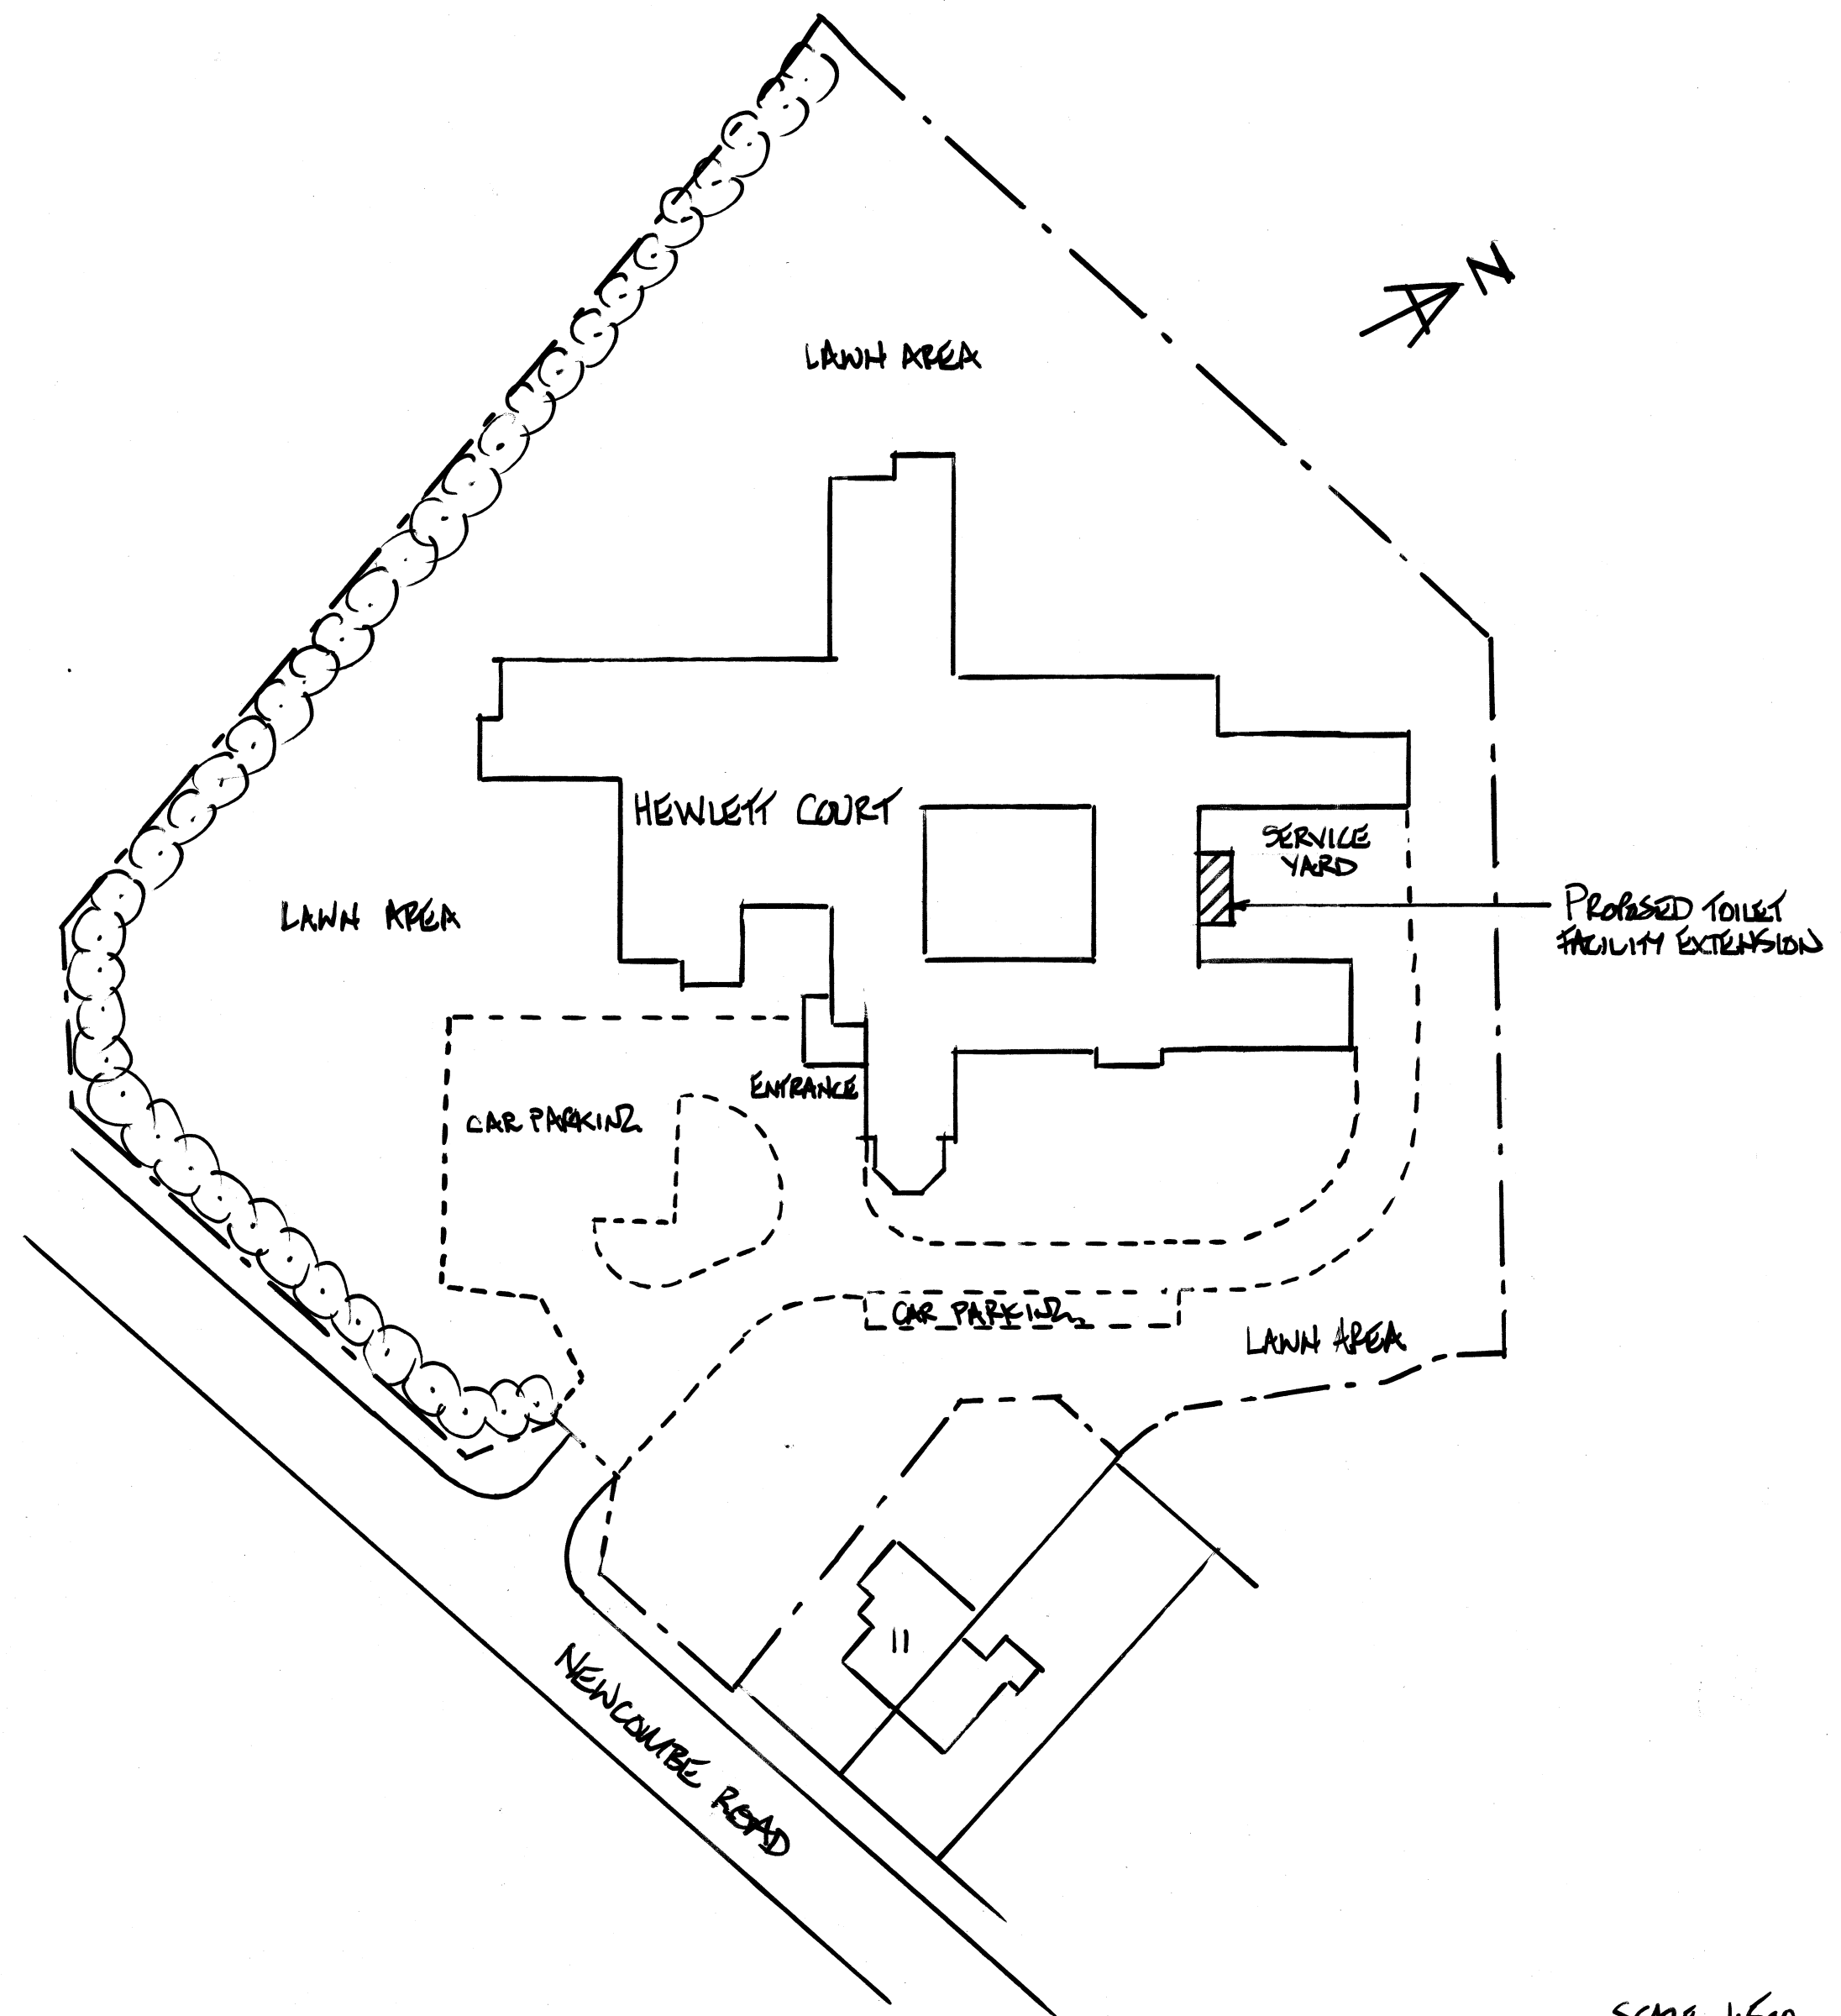


PROPOSED SITE LAYOUT

--- LINE OF THE BOUNDARY.

THIS DRAWING SHALL BE READ IN CONJUNCTION WITH DRAWING 1 OF 2 BOTH OF WHICH HAVE BEEN PREPARED TO OBTAIN PLANNING & BUILDING REGULATIONS APPROVAL ONLY AND ARE NOT INTENDED TO PROVIDE A FULL DESIGN SERVICE.

SCALE 1:500

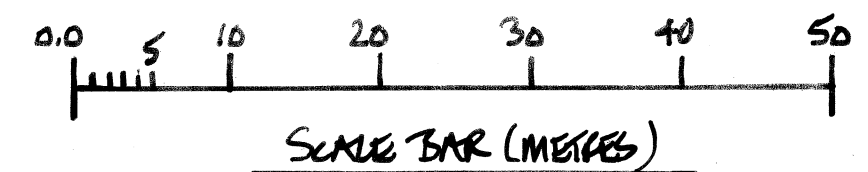

SINGLE STOREY EXTENSION TO PROVIDE EXTERNAL TOILET FACILITY	
AT: HEWLETT COURT, NEWCOMBE ROAD, BURY.	
ALL DIMENSIONS IN MILLIMETRES	DRAWING 2 OF 2
SCALE 1:500 AT 'A2' PAPER SIZE	