


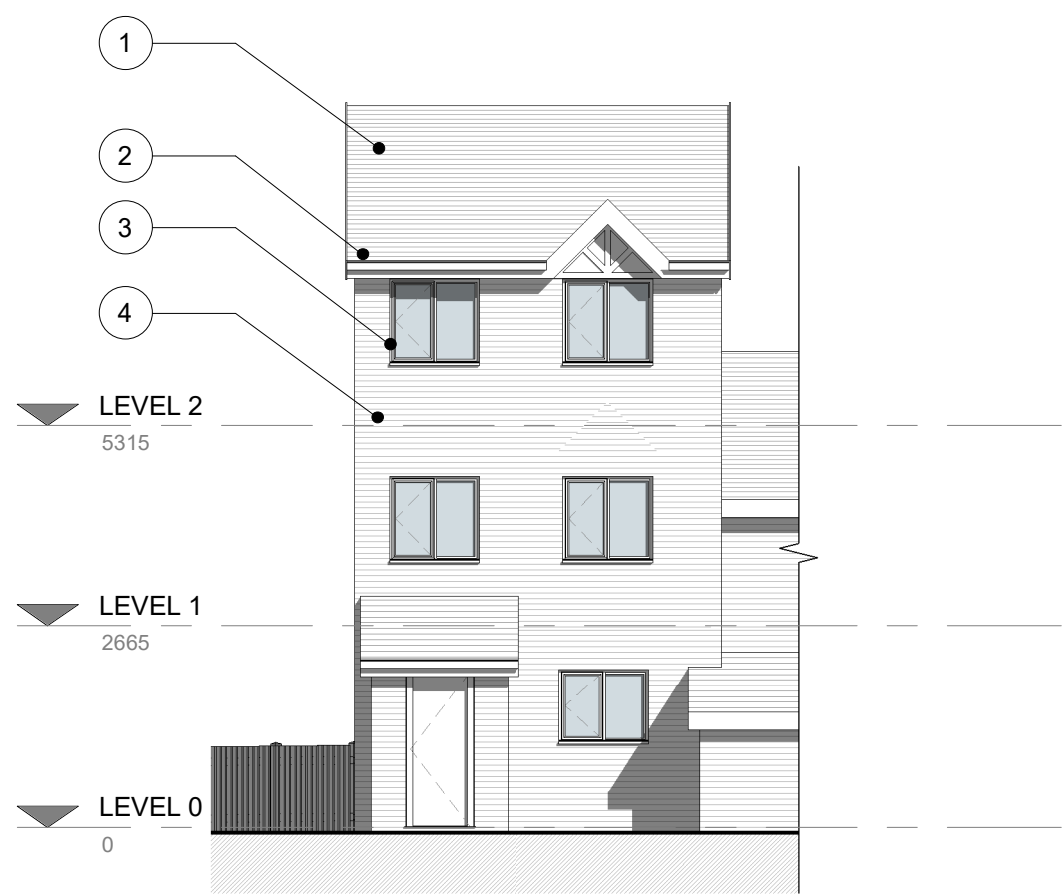

1. Front - Proposed
1 : 100




2. Left Side - Proposed
1 : 100




3. Rear - Proposed
1 : 100




4. Right Side - Proposed
1 : 100

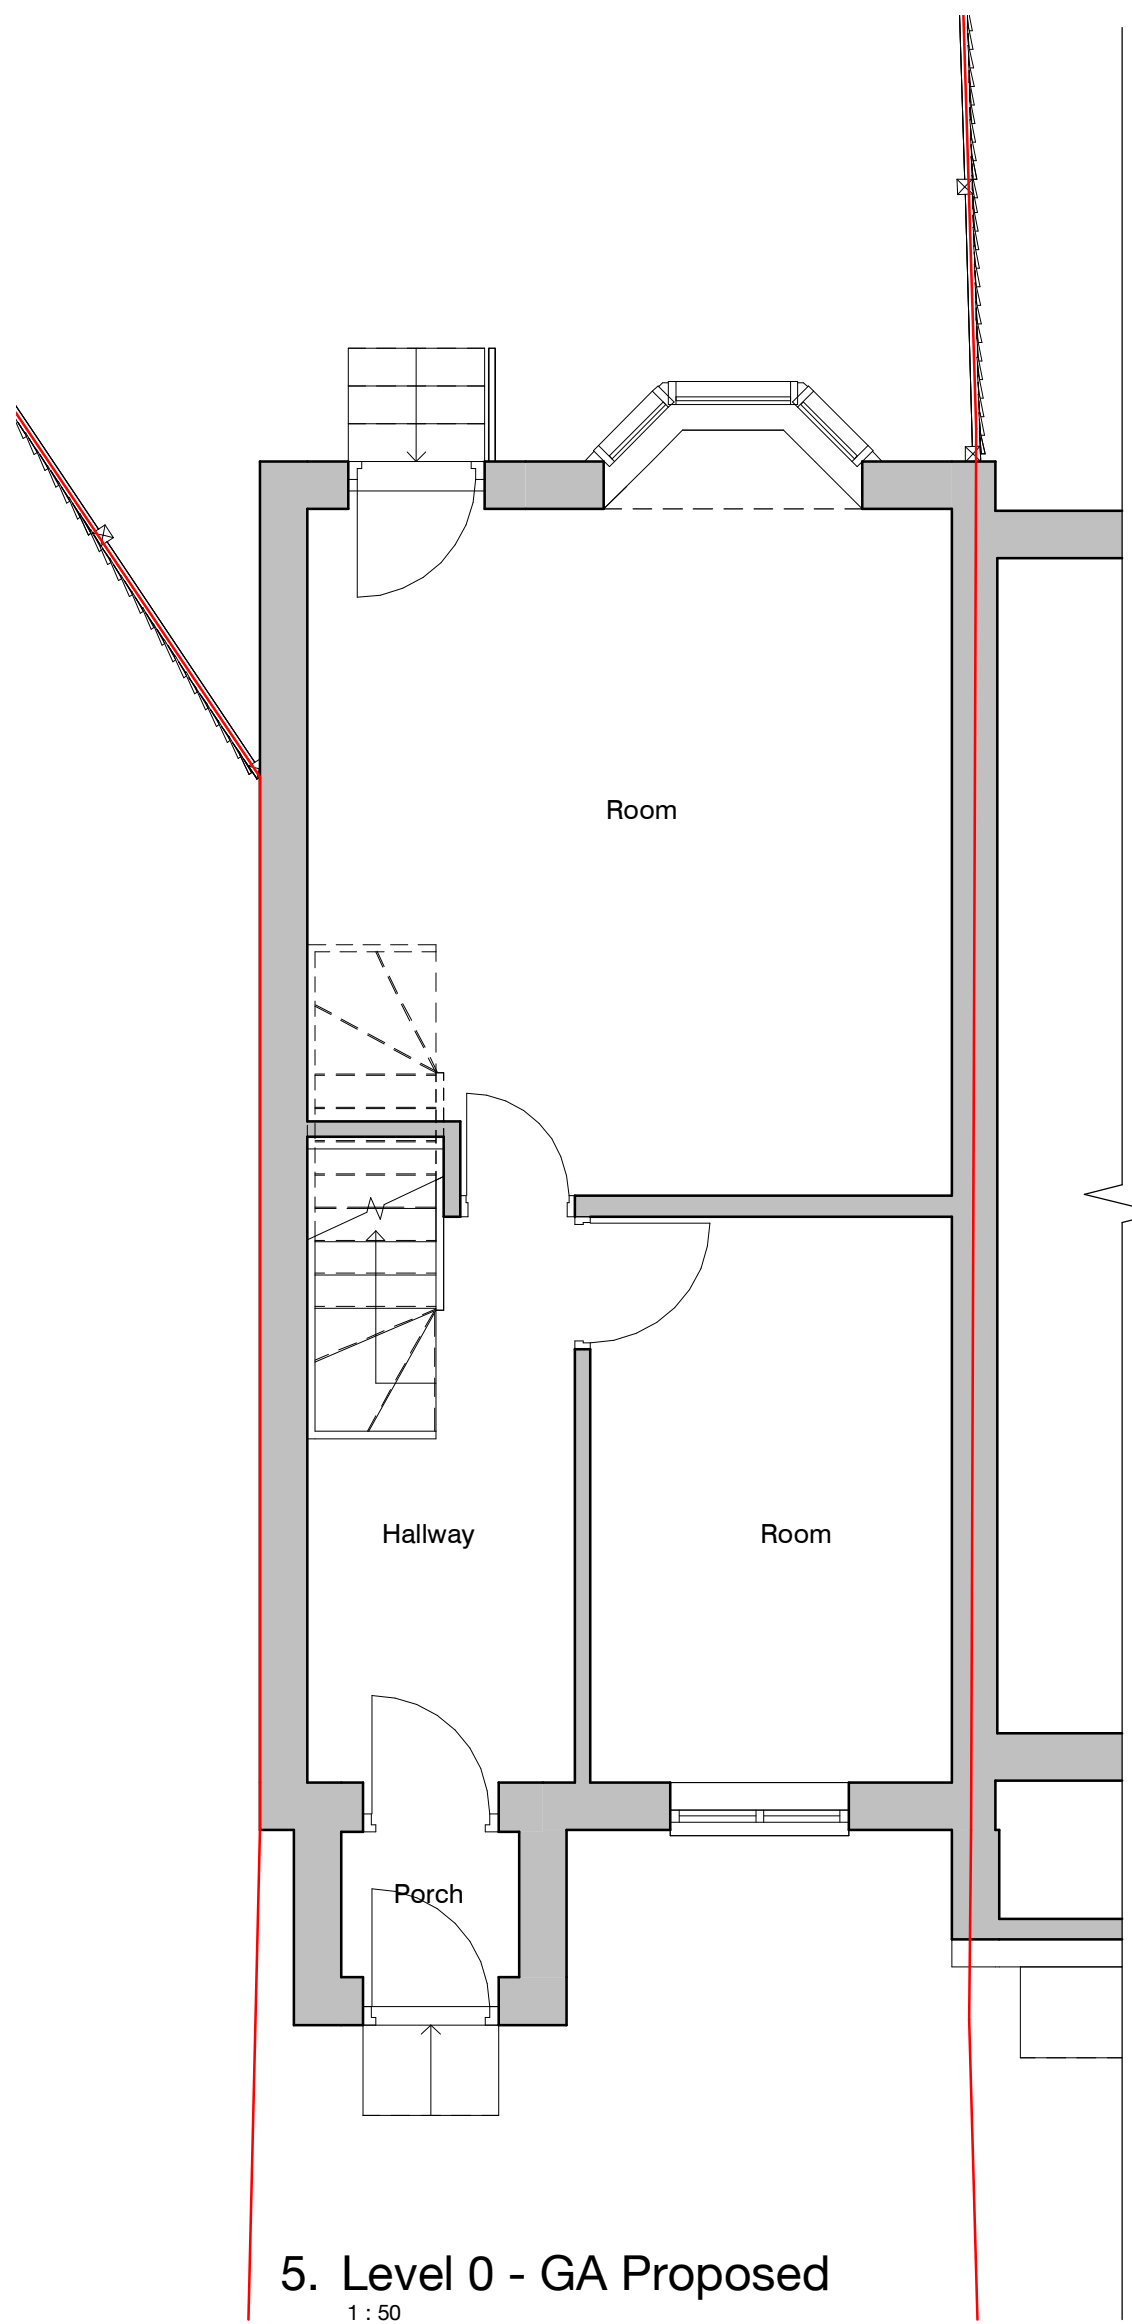

5. Level 0 - GA Proposed
1 : 50

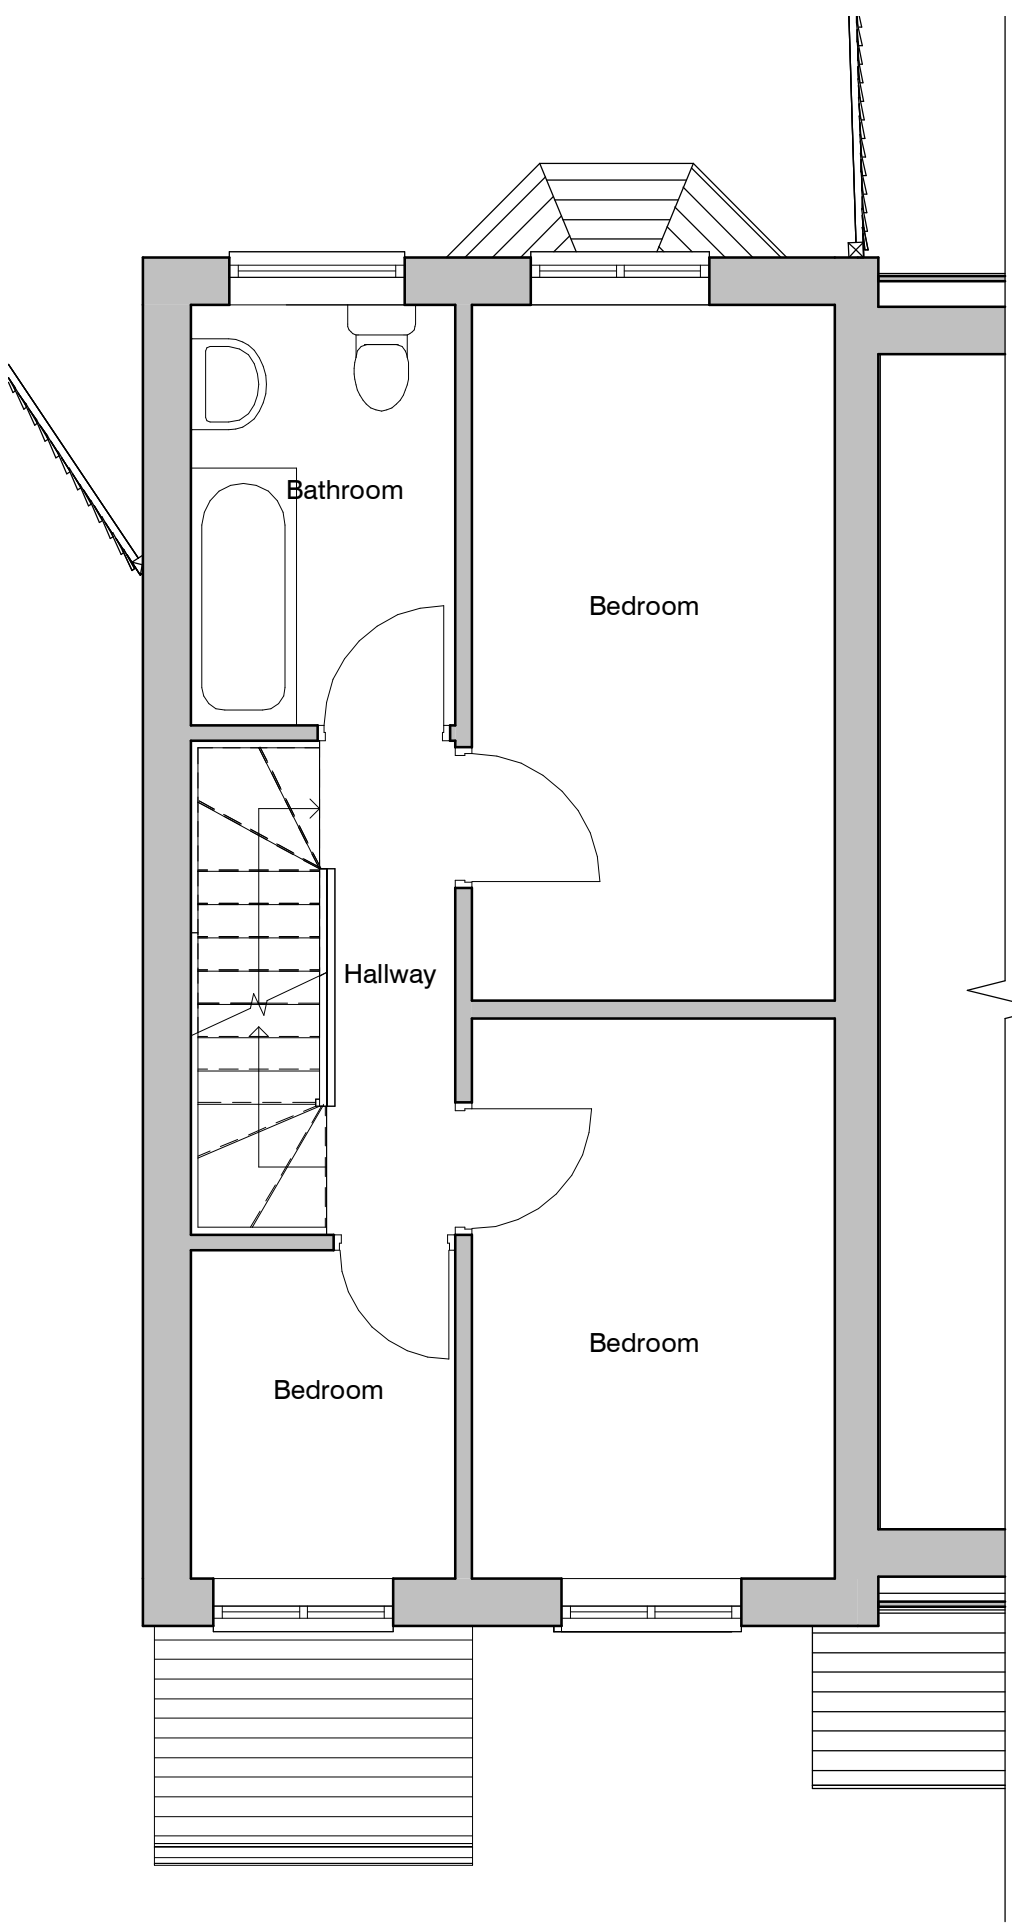

6. Level 1 - GA Proposed
1 : 50

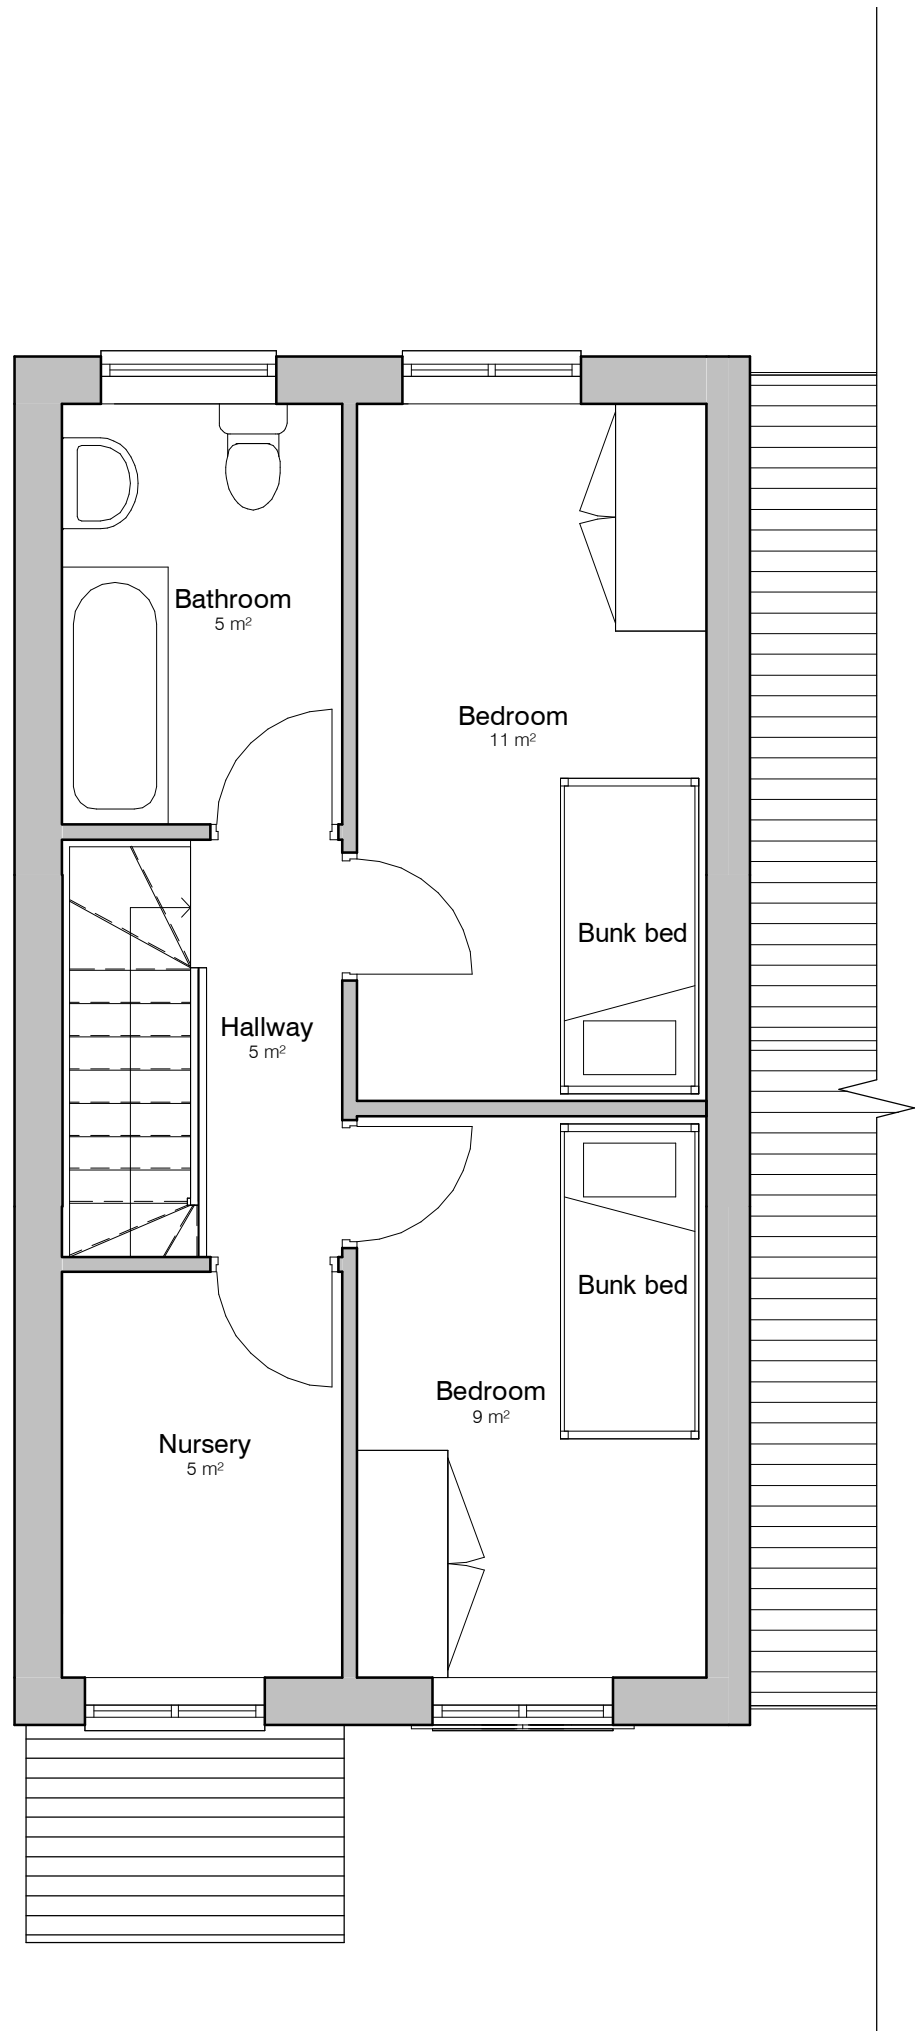

7. Level 2 - GA Proposed
1 : 50

Note Block - Elevations - GA

- 1 New roof to match the existing in materials, style and slope.
- 2 New fascia and gutter to match the existing.
- 3 New windows to match the existing in material and style.
- 4 New external brick facing wall to match the existing

0.5 0 0.5 1 1.5 2 2.5
SCALE 1: 50 m

0.5 0 0.5 1 1.5 2 2.5
SCALE 1: 50 m

PROJECT	SCALE & A1	DATE	BY	DATE
27 Rainsough Brow	As indicated	18 July 2022	ET	
CLIENT	STATUS	PROJECT NO.	DRAWING NO.	REV.
Bahsir Tanweer	PLANNING	DA22068.	003.	
TITLE	NOTES			
Proposed GA Plans and Elevations	THIS DRAWING MUST NOT BE REPRODUCED WITHOUT WRITTEN CONSENT OF THE ARCHITECT. ALL RIGHTS RESERVED. ALL DIMENSIONS AND MATERIALS SHALL BE CHECKED AND CONFIRMED ON SITE AND CORRECTED TO BE IN ACCORDANCE WITH THE DRAWING. IT IS THE RESPONSIBILITY OF THE CLIENT TO ENSURE THAT THE DRAWING IS IN ACCORDANCE WITH THE CURRENT STATUTORY REGULATION. ALL DIMENSIONS ON THIS DRAWING ARE IN MILLIMETERS UNLESS OTHERWISE STATED.			

DA DEBTAL
ARCHITECTURE
www.debtal.co.uk