



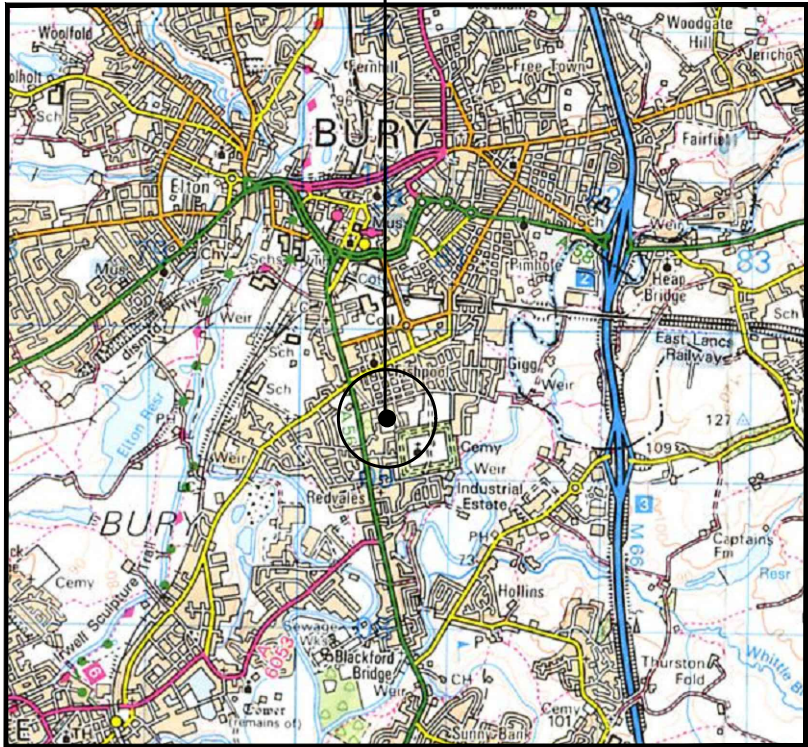


0 500 1000 1500 2000 2500m
1:50000

SITE LOCATION
(Scale 1:50000)
Ordnance Survey map extract
based upon Landranger map series
with the permission of the controller of
Her Majesty's Stationery Office
Licence No. 0100023487
Crown copyright.



SITE PHOTOGRAPH

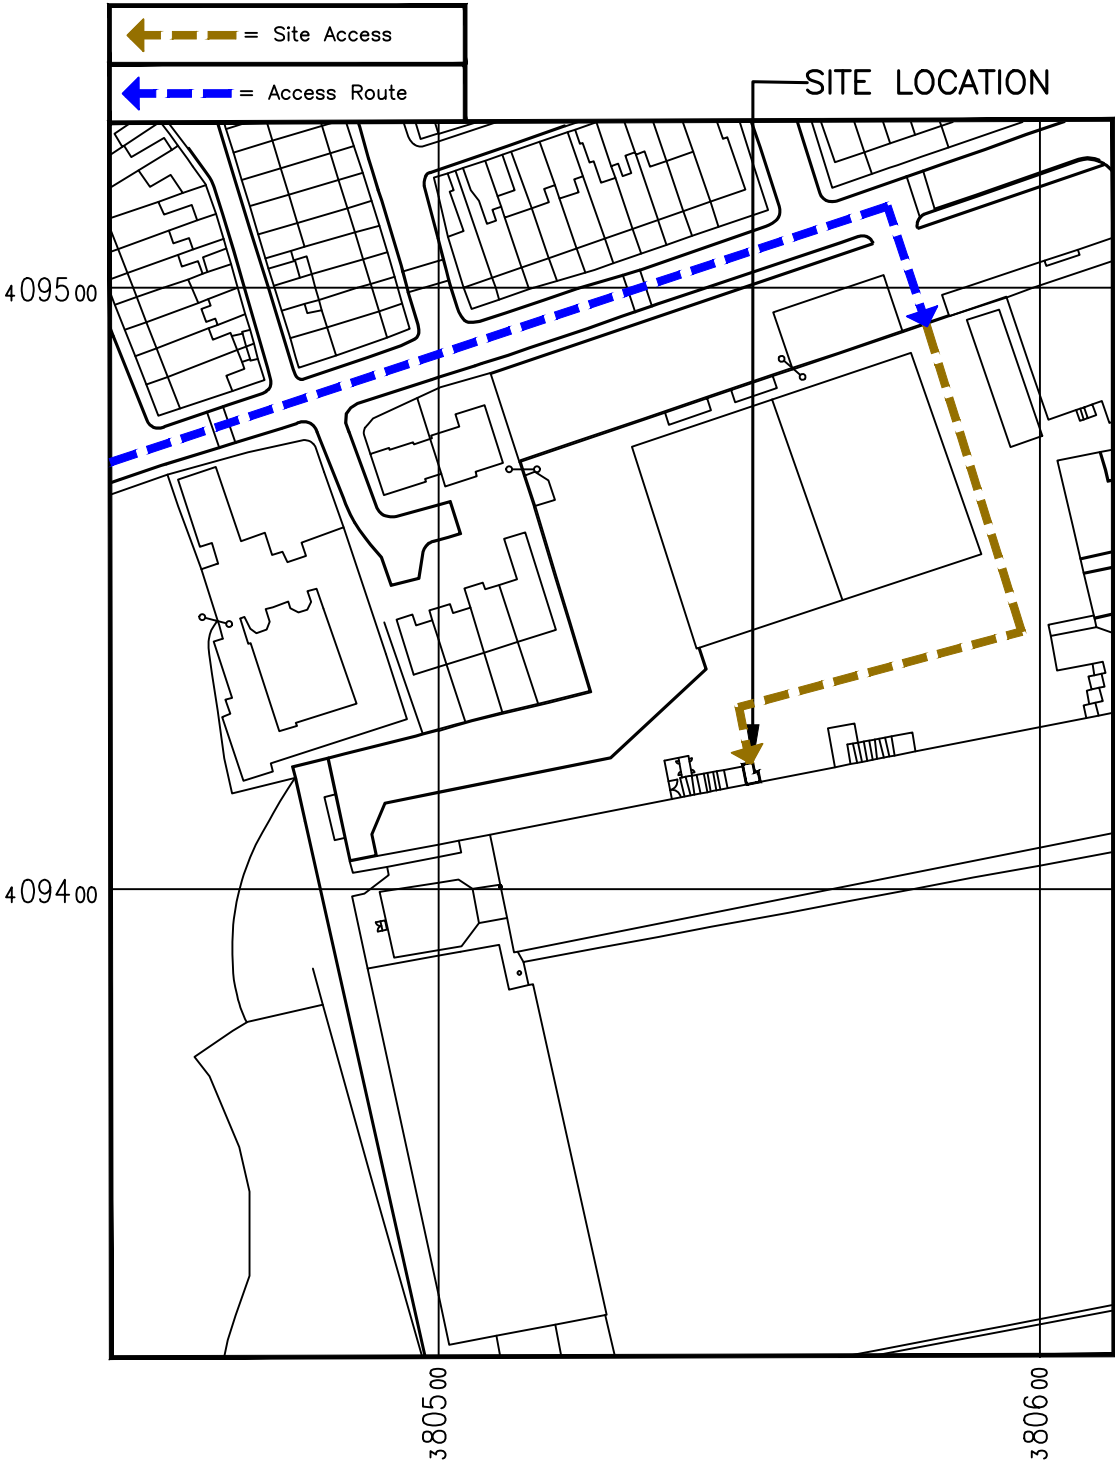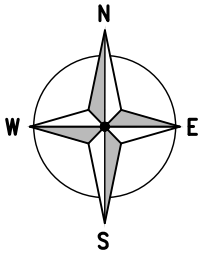

0 12.5 25 37.5 50 62.5m
1:1250

DETAILED SITE LOCATION
(Scale 1:1250)
Based upon Ordnance Survey map extract
with the permission of the Controller of
Her Majesty's Stationery Office.
Crown copyright.
Licence No. 100020449

ALL DIMENSIONS ARE IN mm UNLESS NOTED OTHERWISE

N.G.R | E: 380569 N: 409420

DIRECTIONS TO SITE:
LEAVE THE M60 AT JUNCTION 17 THEN AT ROUNDABOUT
TAKE THE 1ST EXIT ONTO A56. TURN RIGHT INTO GIGG
LANE THEN TAKE 2ND RIGHT INTO BURY F.C. CAR PARK.
SITE IS LOCATED AT THE VISITING SUPPORTERS TURNSTILE
ACCESS STEPS.

REV	MODIFICATION	BY	CH	DATE
A	Issued for Approval	BCL	DF	21.03.22



WHP Telecoms Ltd
Faraday Court
401 Faraday Street
Birchwood Park
Warrington WA3 6GA
Tel: 01925 424100 Fax: 01925 424101
e-mail: info@whptelecoms.com



vodafone
CORNERSTONE - VENDOR SWAP

Cell Name	Opt.
BURY F.C.	A

Cell ID No
CORNERSTONE TEF VF
128177 - 35769_25

Site Address / Contact Details
BURY F.C. GIGG LANE BURY BL9 9HR

Drawing Title:	SITE LOCATION MAPS
----------------	--------------------

Purpose of issue:	PLANNING	Dwg Rev:
-------------------	----------	----------

Drawing Number:	100	A
-----------------	-----	---

Surveyed By:	BCL	Original Sheet Size:	A3	Pack Issue:
--------------	-----	----------------------	----	-------------

Drawn:	BCL	Date:	21.03.22	Checked:	PC	Date:	21.03.22	B
--------	-----	-------	----------	----------	----	-------	----------	---

The drawings comply with Vodafone Standard ICNIRP guidelines.
Designed in accordance with CORNERSTONE documents: SDN0009