


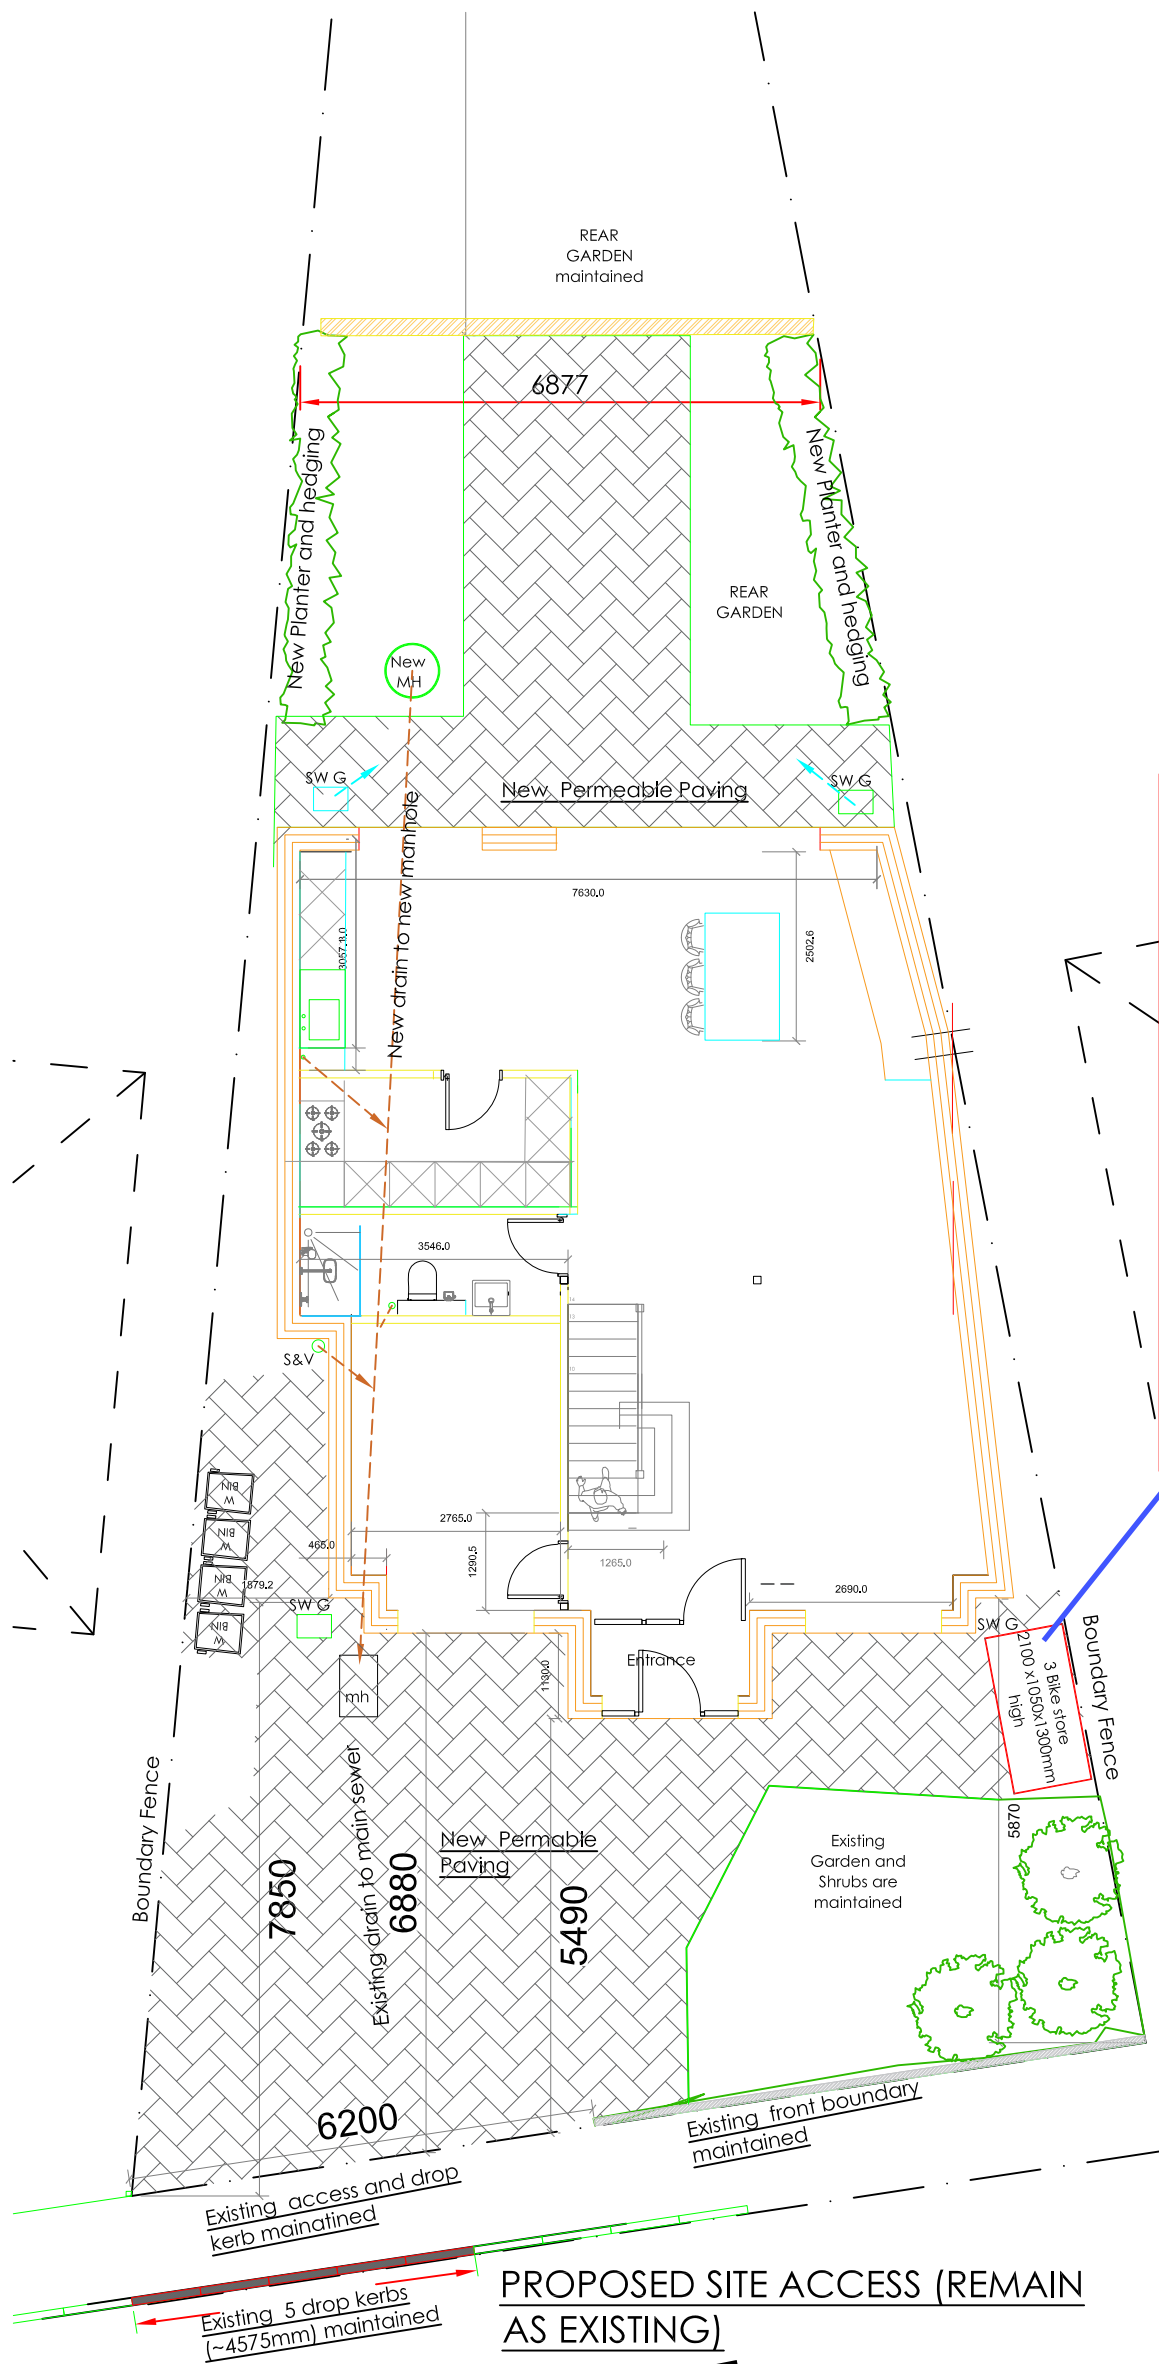

Lockable Garden 3 Bicycle Storage Shed
2100x1050x1300mm high

Scale 1:100@ A3

Site Address: 12a Rectory Avenue
Proposed Site access Driveway
Drg. 12a- 011