


Site Layout Plan 1:500

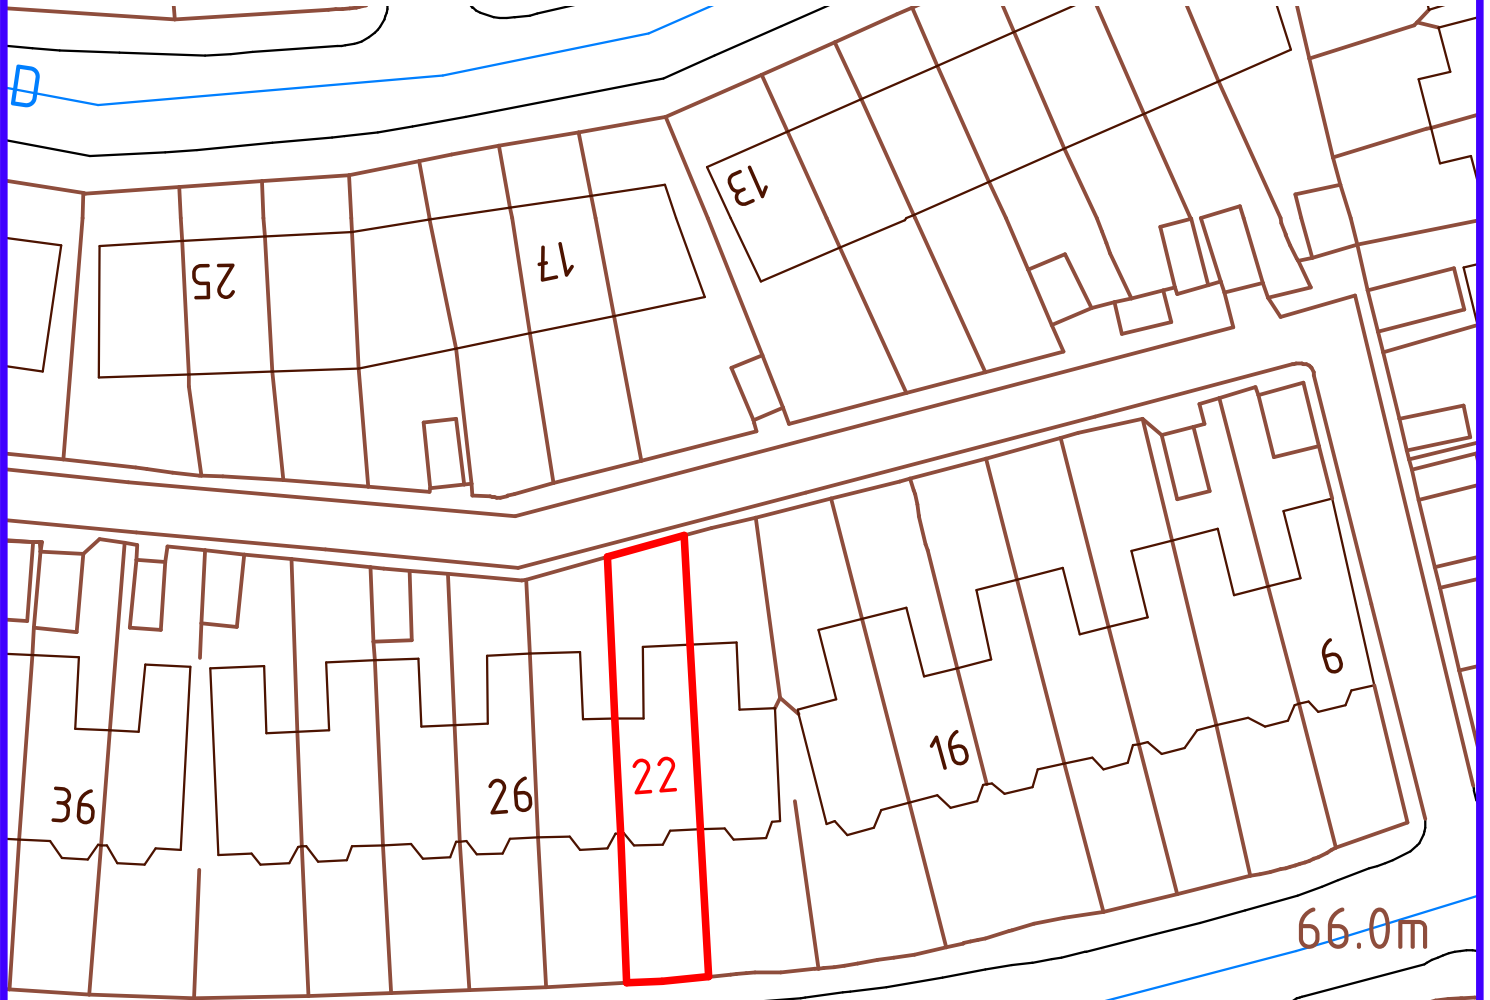

GEORGE STREET

SITE ADDRESS:
22 GEORGE STREET
PRESTWICH
M25 9WS

