


SITE SPECIFIC HAZARDS

IN ACCORDANCE WITH THE REQUIREMENTS OF THE CDM REGULATIONS 2015 THE FOLLOWING SIGNIFICANT RESIDUAL HAZARDS HAVE NOT BEEN DESIGNED OUT OF THIS PROJECT AND MUST BE TAKEN INTO CONSIDERATION BY CONTRACTORS PLANNING TO UNDERTAKE THE WORKS SHOWN ON THIS DRAWING:

SCALE 1:100

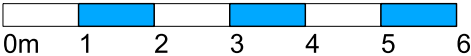

KEY

- EXISTING GROUND LEVEL
- NATURAL SPLIT FACED STONE
- NATURAL SLATE
- NATURAL DRESSED STONE
- LIGHT CREAM RENDER
- DRY STONE WALL

REV.	DATE	NOTES	INIT.
------	------	-------	-------

CLIENT / PROJECT
J.BUCKLEY PROPERTIES
HOLLYMOUNT FARM
GREENMOUNT

DRAWING TITLE
PROPOSED NEW DWELLING
TYPE 6 ELEVATIONS 1 OF 2


STATUS
PLANNING

DATE	OCT 22	DRAWN	RSL	SCALE @ A3	1:100
PROJECT NUMBER	108	PLAN / BUILD	PLN	TYPE	E
DRAWING NO.	17				-
Site Location Plans	L	GA Plans	P	Elevations	E
Sections	S	Details	D	Prefix Colour	C


HAWTHORN DESIGN PARTNERSHIP

HAWTHORN ESTATES LTD
LUMB, ROSSENDALE, BB4 9ND
T. 08453 900 444

E. design@hawthorn-estates.co.uk
www.hawthorn-estates.co.uk

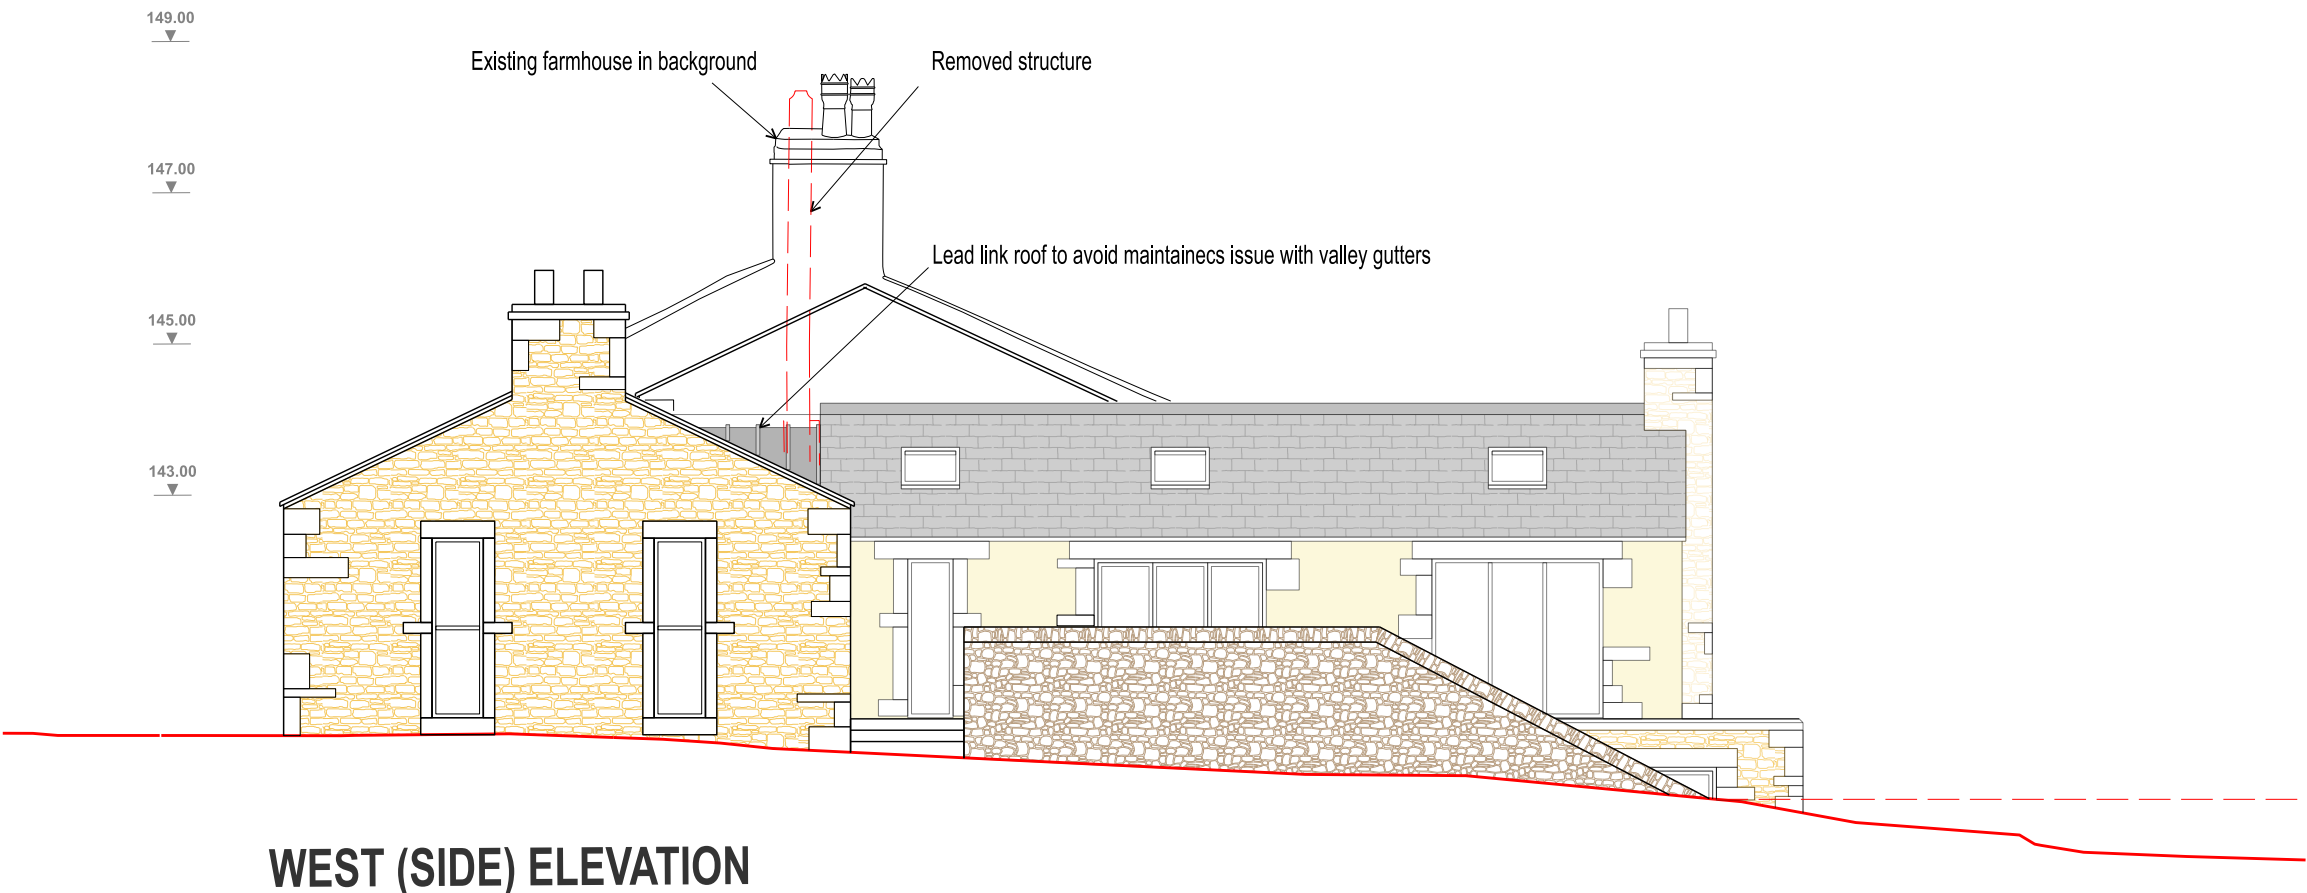

WEST (SIDE) ELEVATION

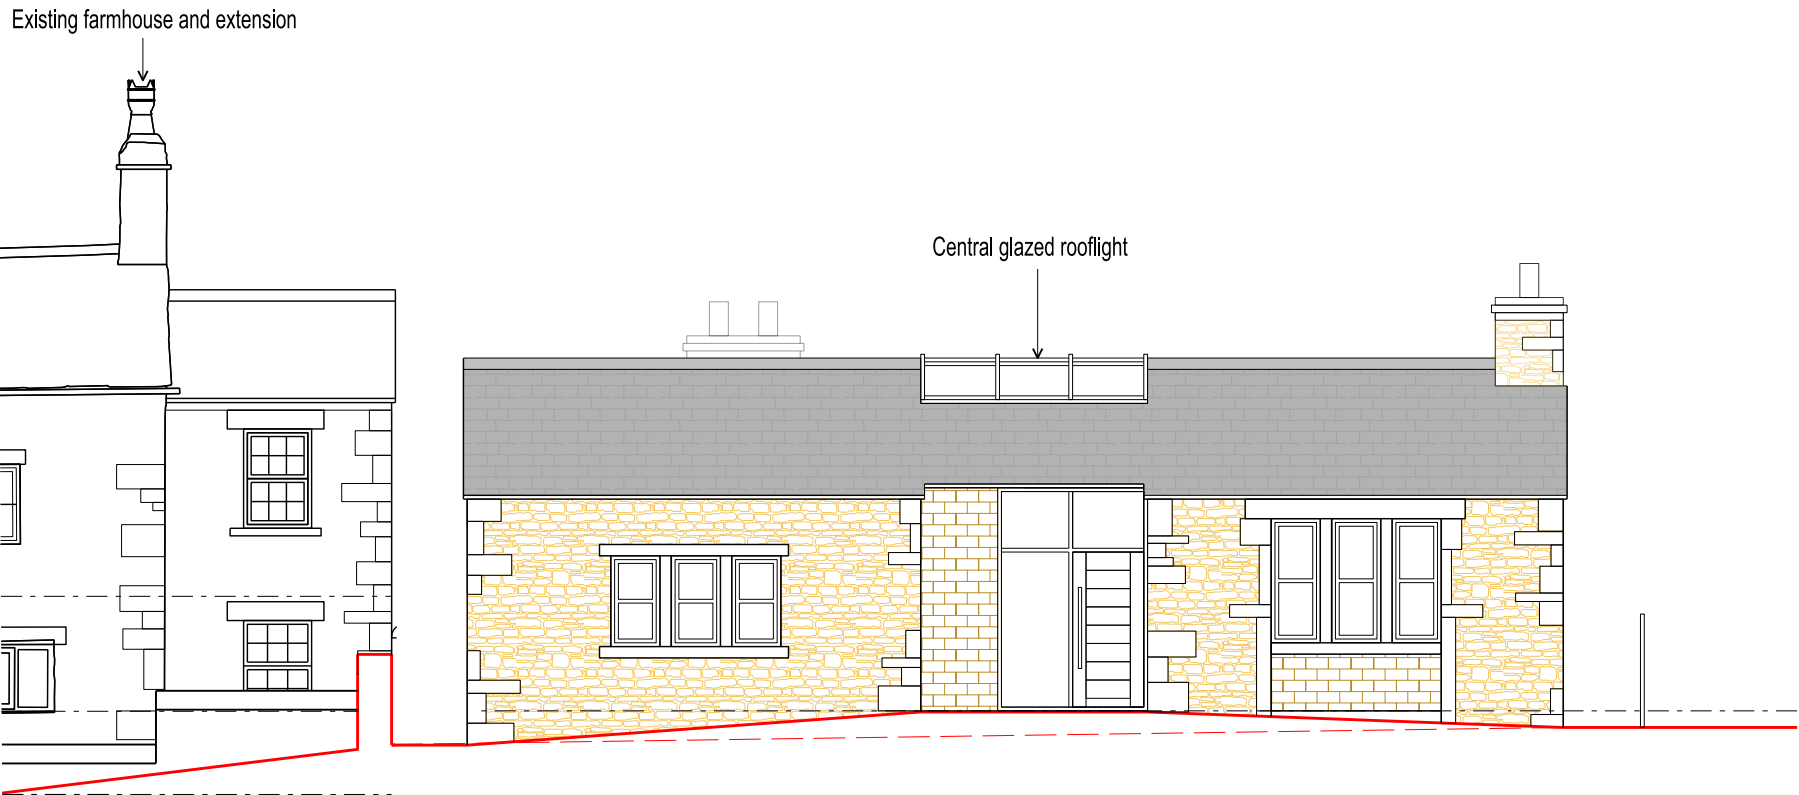

NORTH (FRONT) ELEVATION