
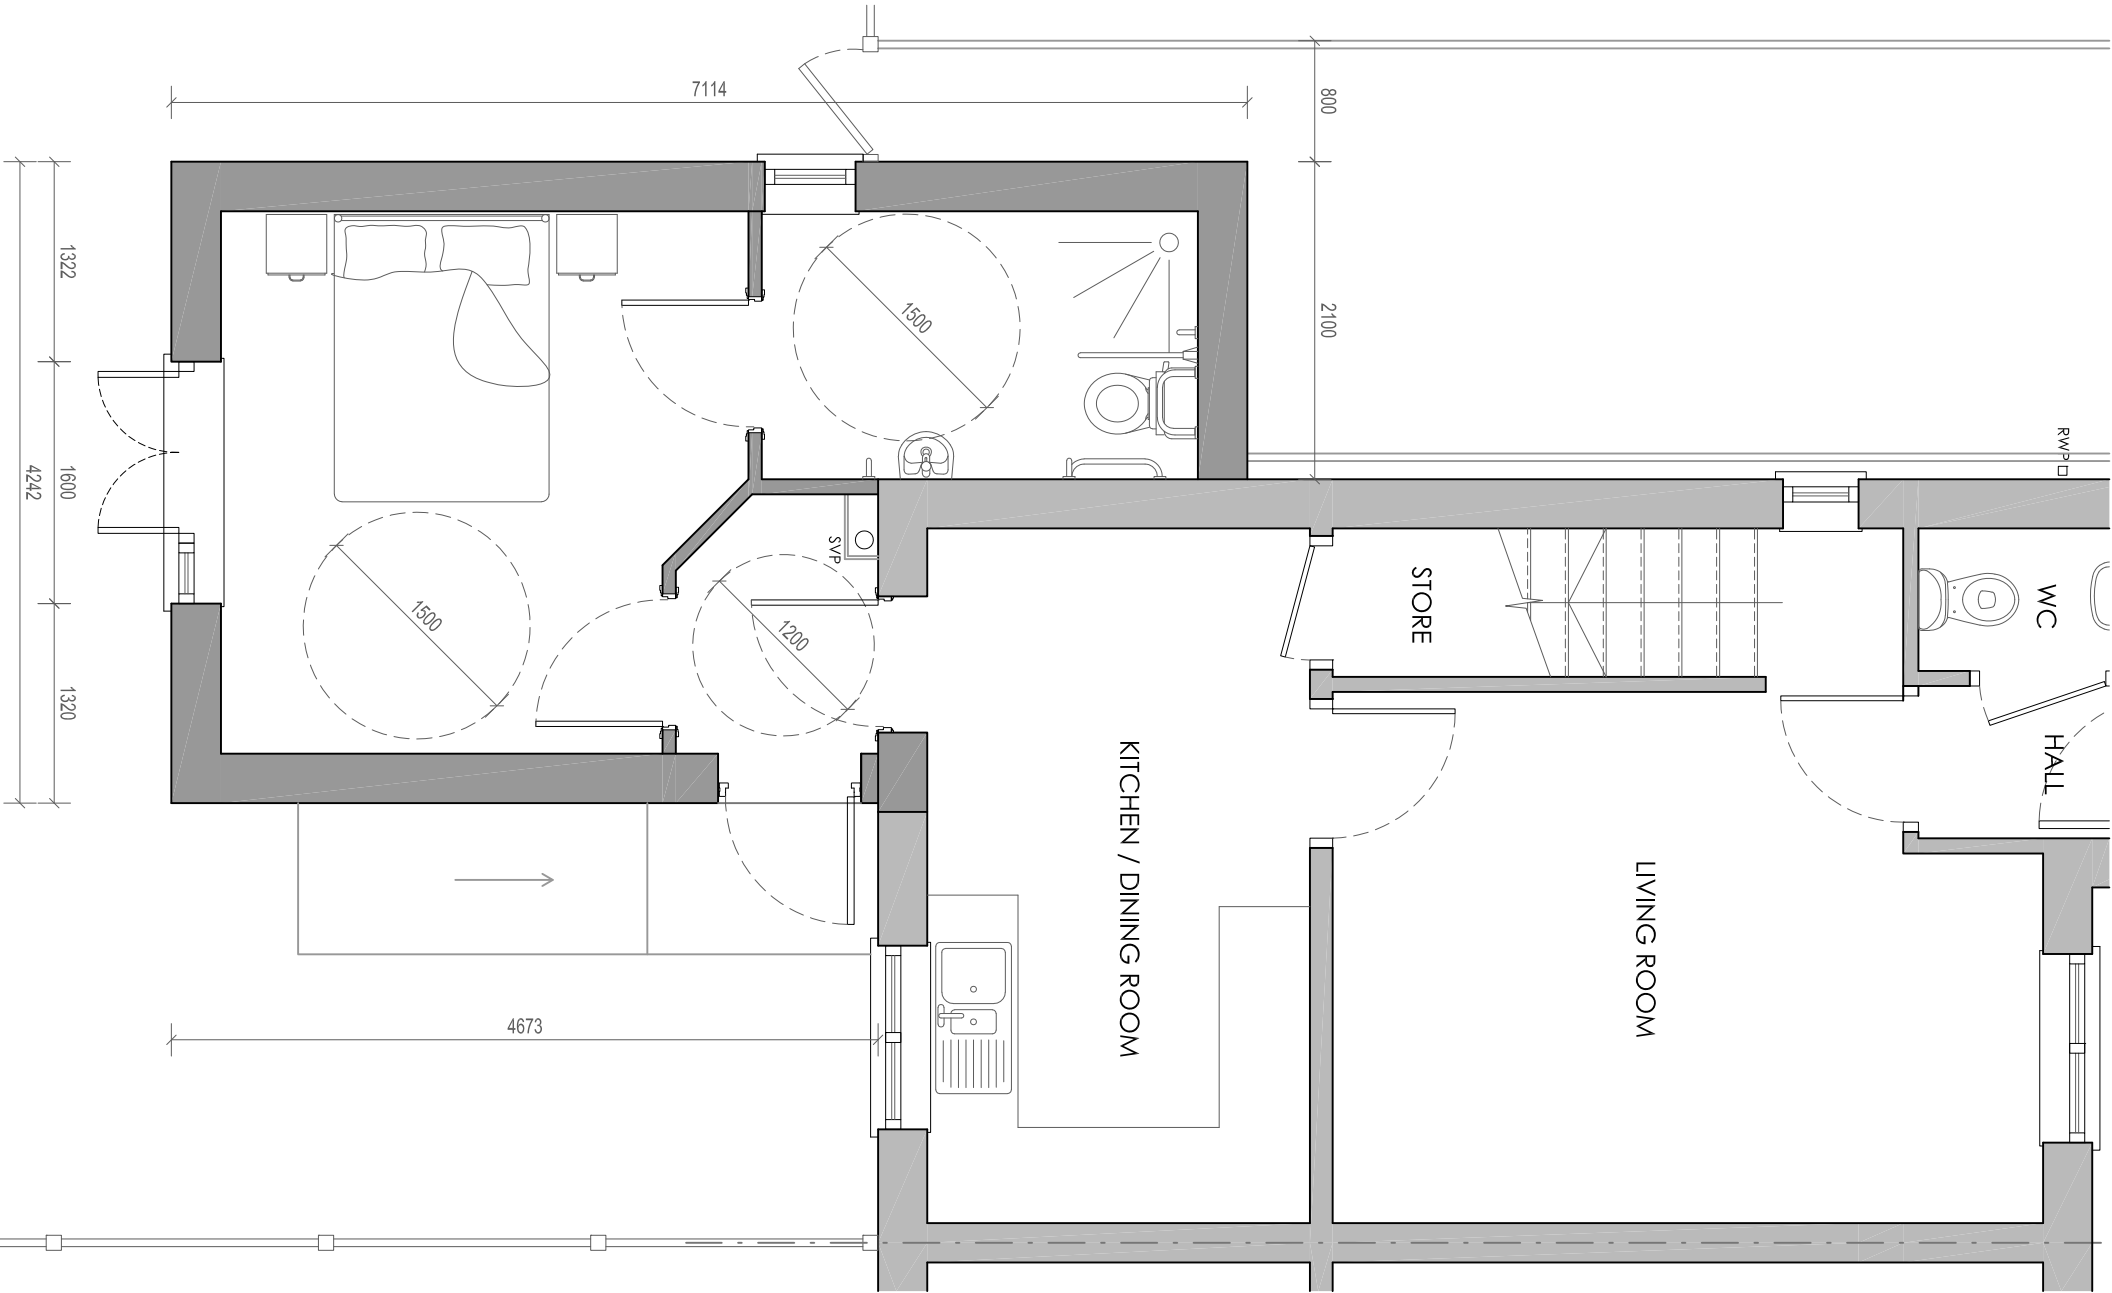


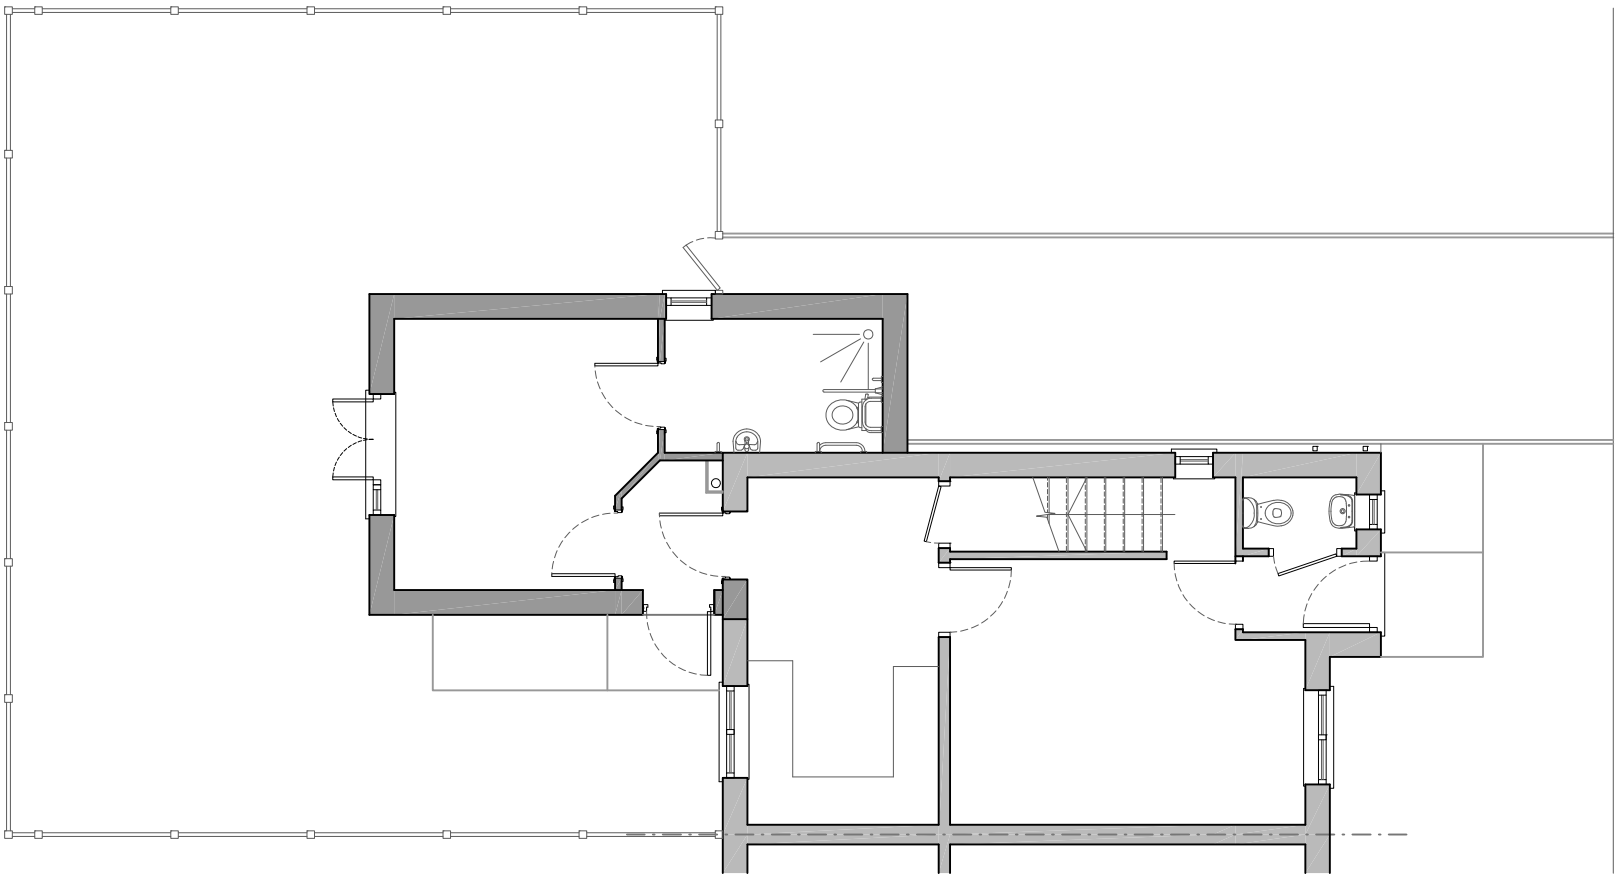

Rev A Window amended to French Doors. 05.01.24

KARIM LALJEE
20 BARLOW CLOSE,
BURY

PROPOSED GROUND FLOOR PLAN

1360-PL01 A
1:100 & 1:50 @ A3
JULY 2021