

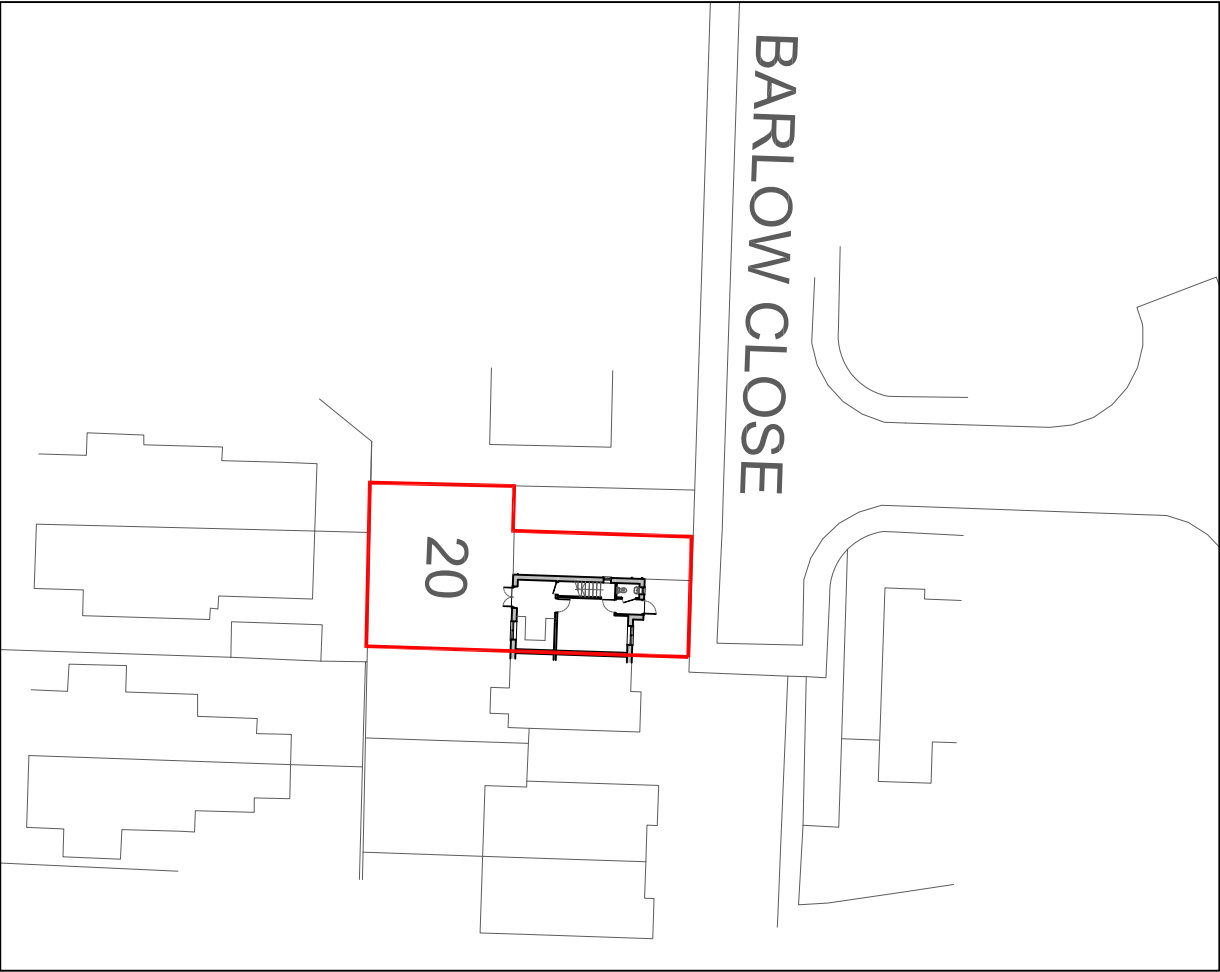


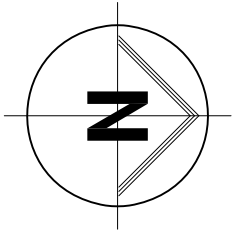

EXISTING SITE PLAN
1:500

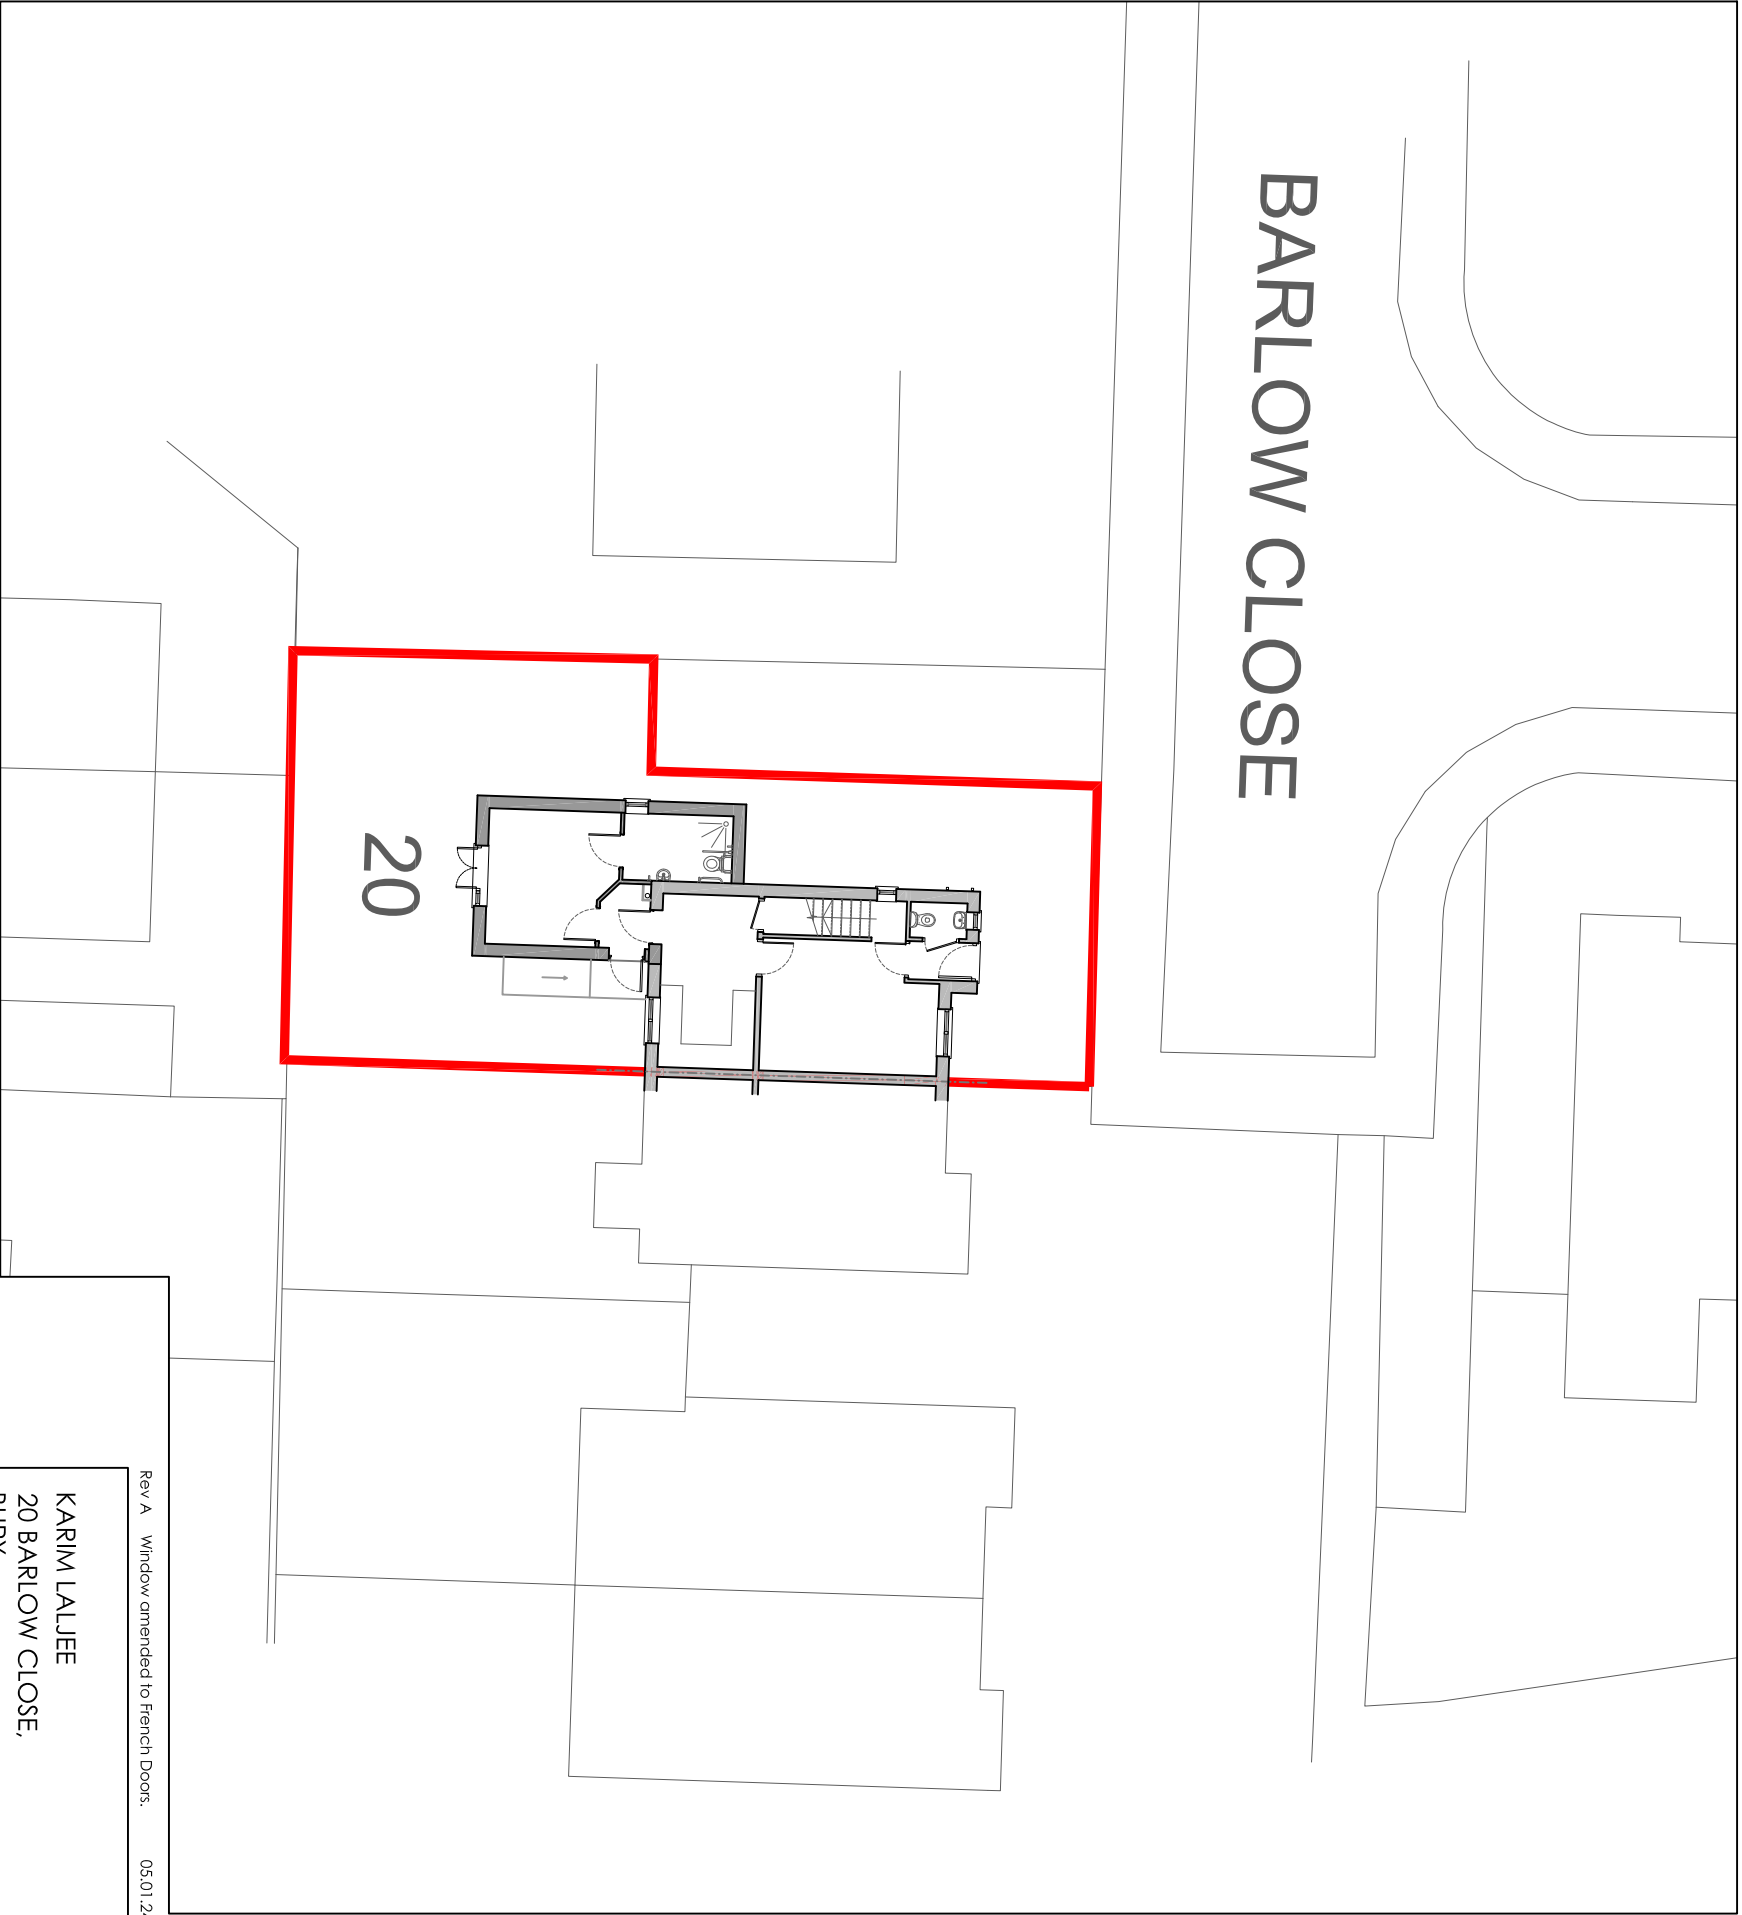

PROPOSED SITE PLAN
1:200

Rev A Window amended to French Doors. 05.01.24

KARIM LALJEE
20 BARLOW CLOSE,
BURY

EXISTING & PROPOSED SITE PLANS

1360-PL07 A
1:200 & 1:500 @ A3
JULY 2021