
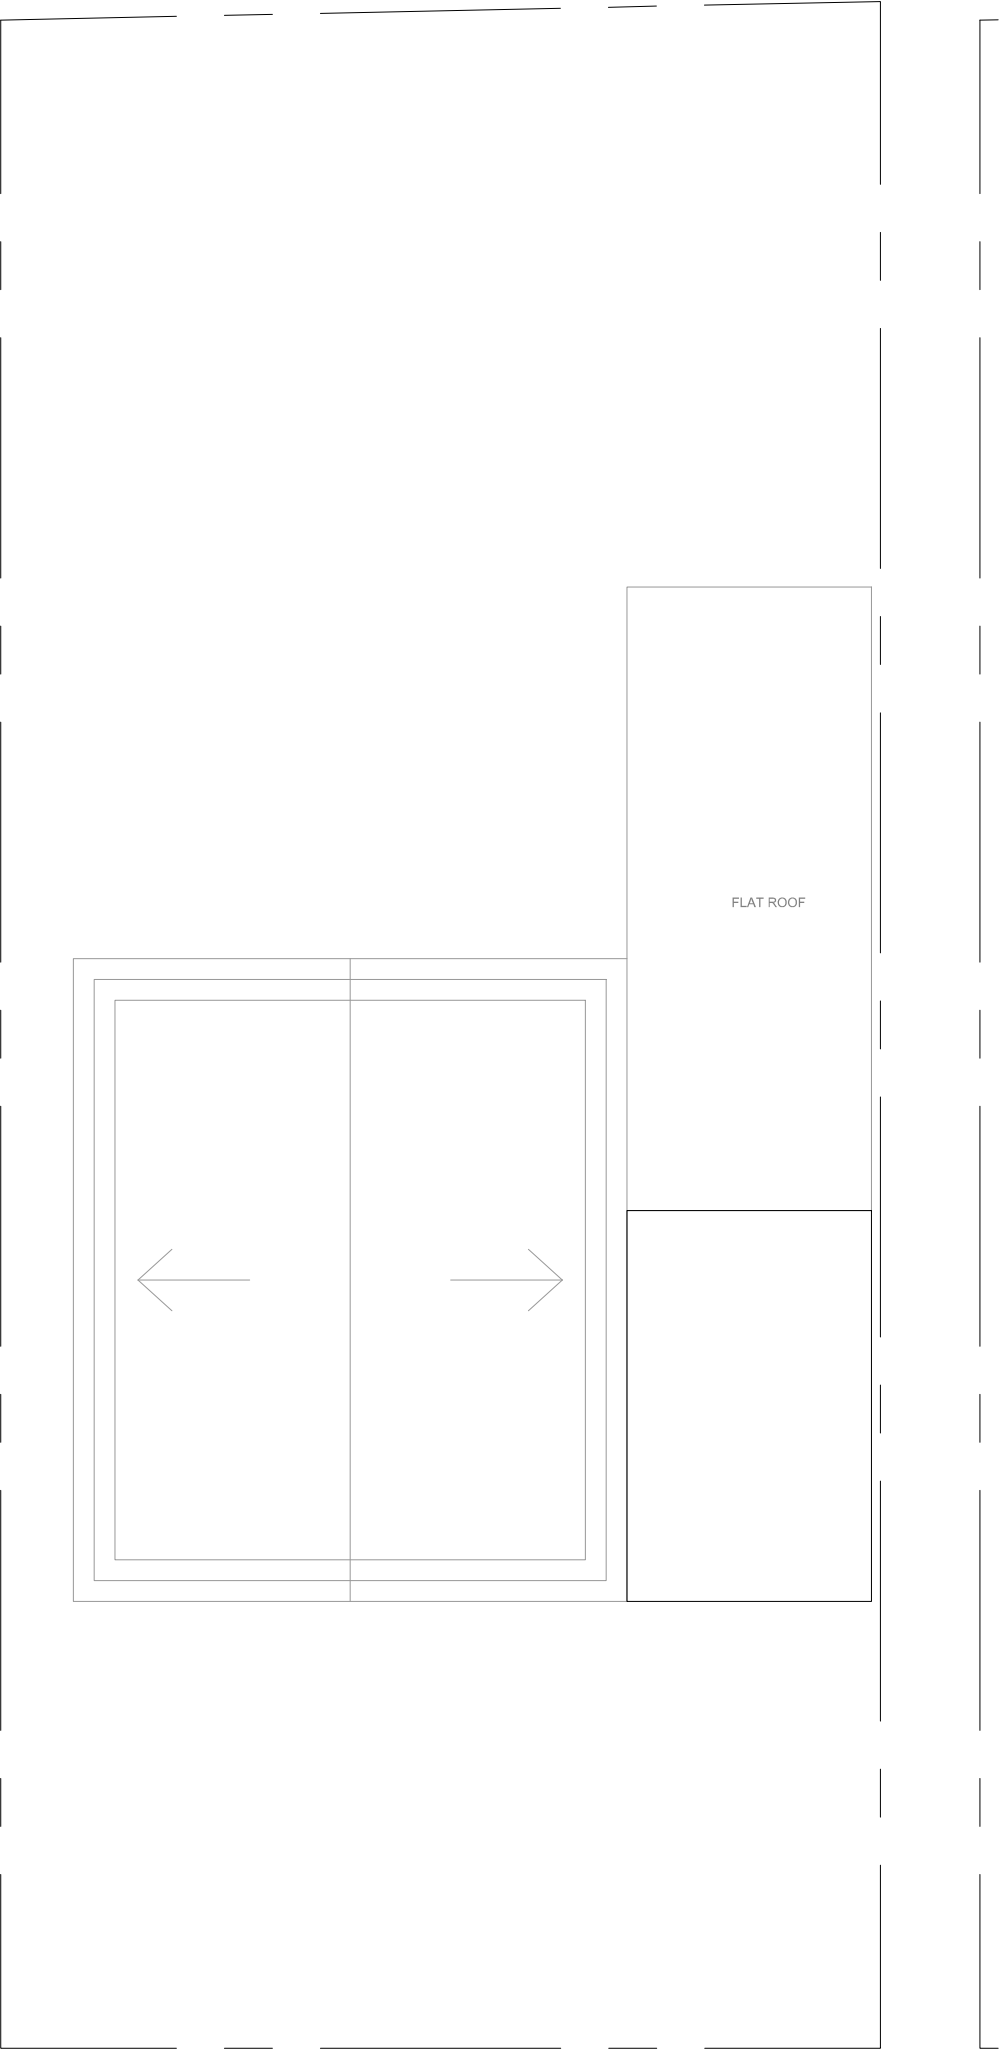


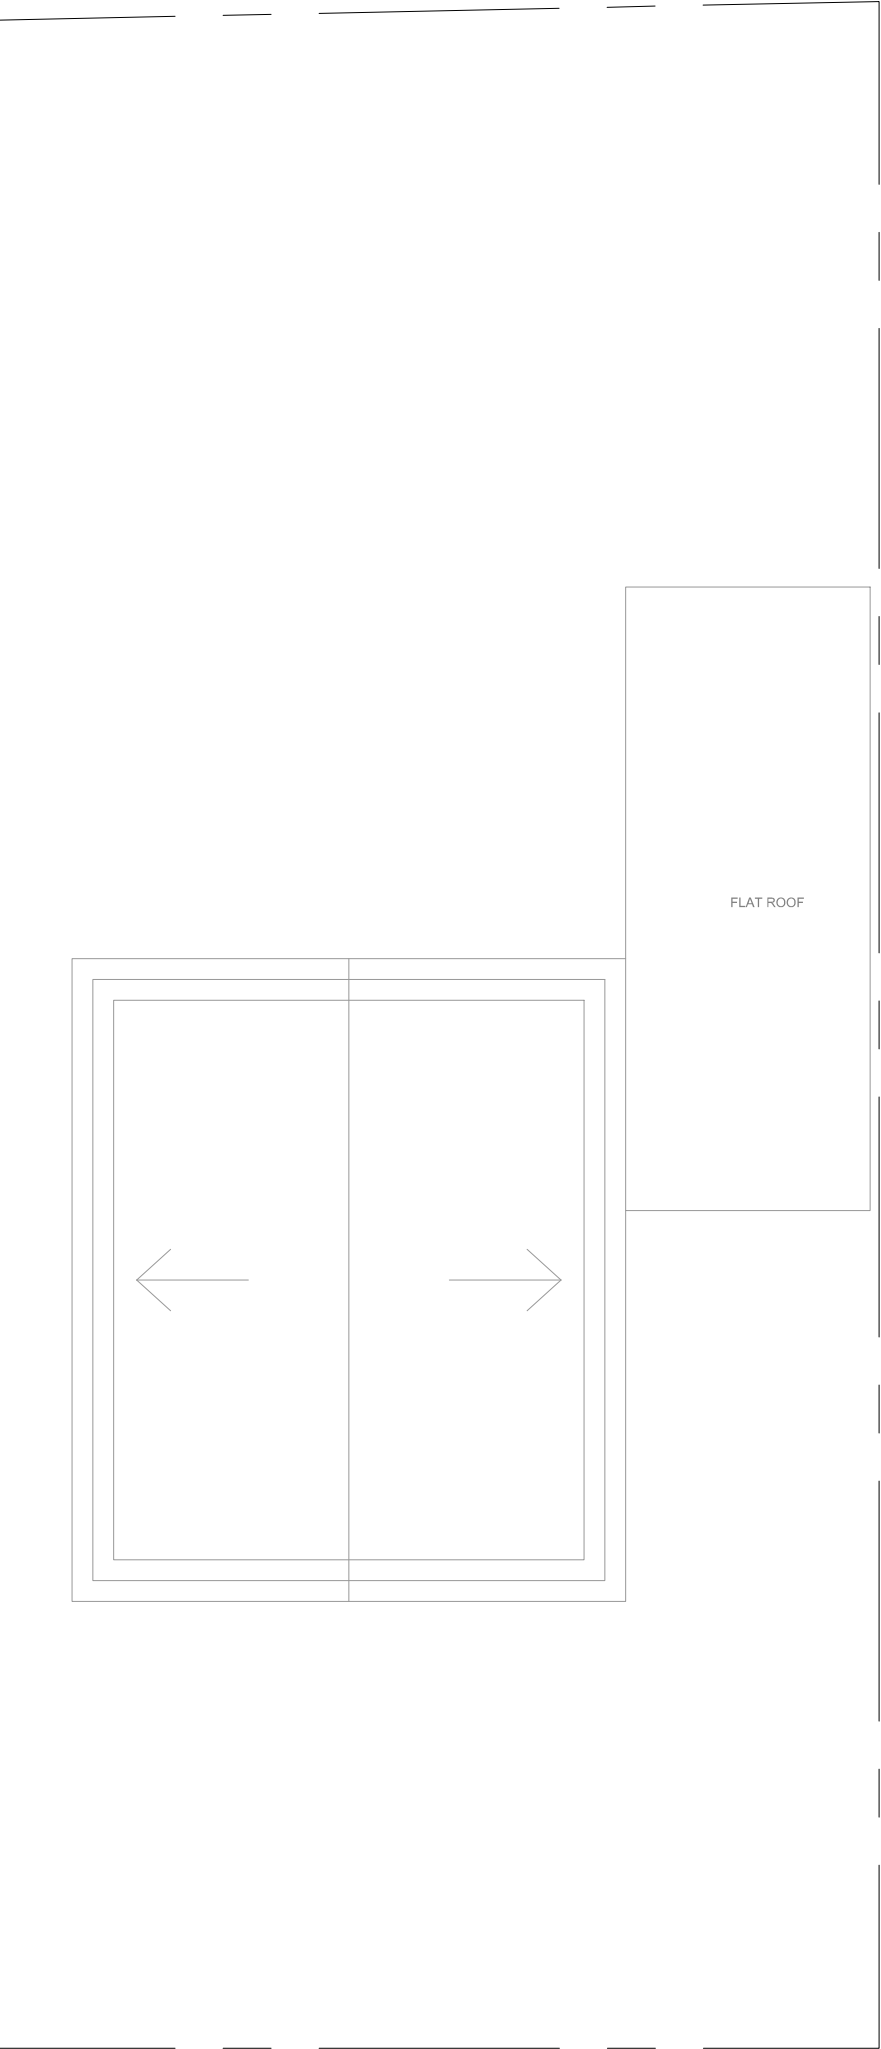


ARCHITECTURE
www.m1architecture.co.uk
T:0161 327 2011
M:07506237914

Site Plan 1:100@A3
Existing and Proposed

Home extension
21 Hillingdon Road Whitefield M45 7QQ

2171

02.

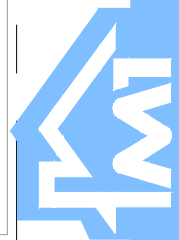

ARCHITECTURE


www.m1architecture.co.uk

T:0161 327 2011
M:07506237914


Home extension

2171

03.

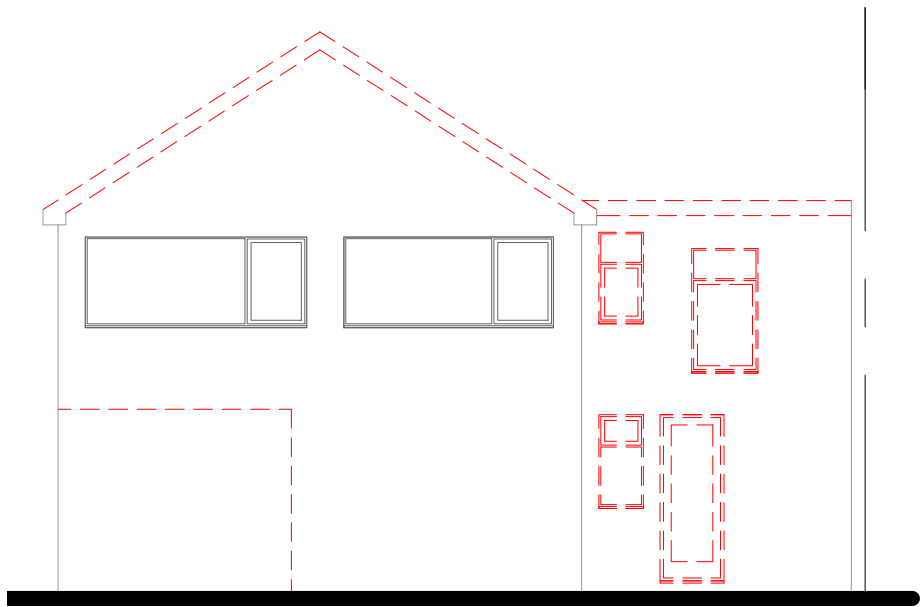

Front Elevation

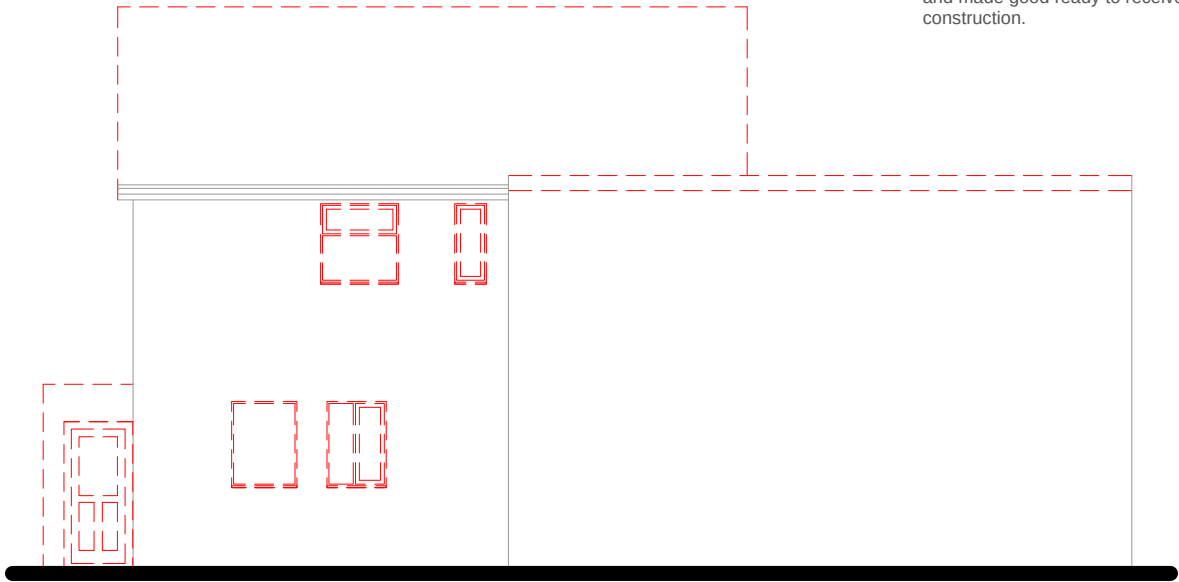


Elements in red Dashed lines to be removed
and made good ready to receive new
construction.

Side Elevation



Rear Elevation

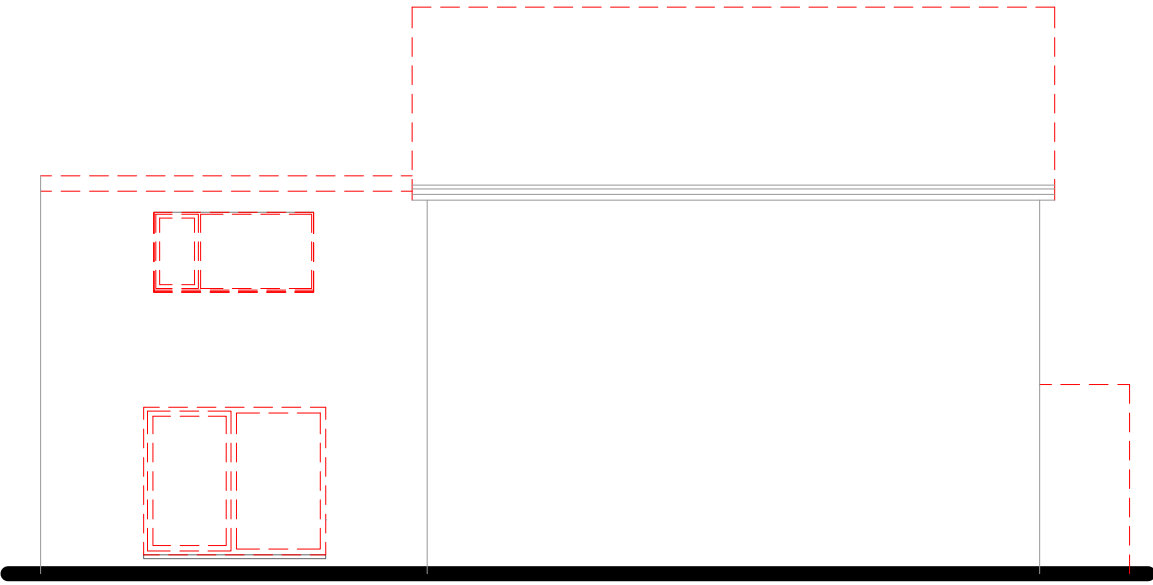

Side Elevation



ARCHITECTURE

www.m1architecture.co.uk
T:0161 327 2011
M:07506237914

Home extension

21 Hillingdon Road Whitefield M45 7QQ


2171

04.


Floor Plans & Elevations

1:100@A3


Existing

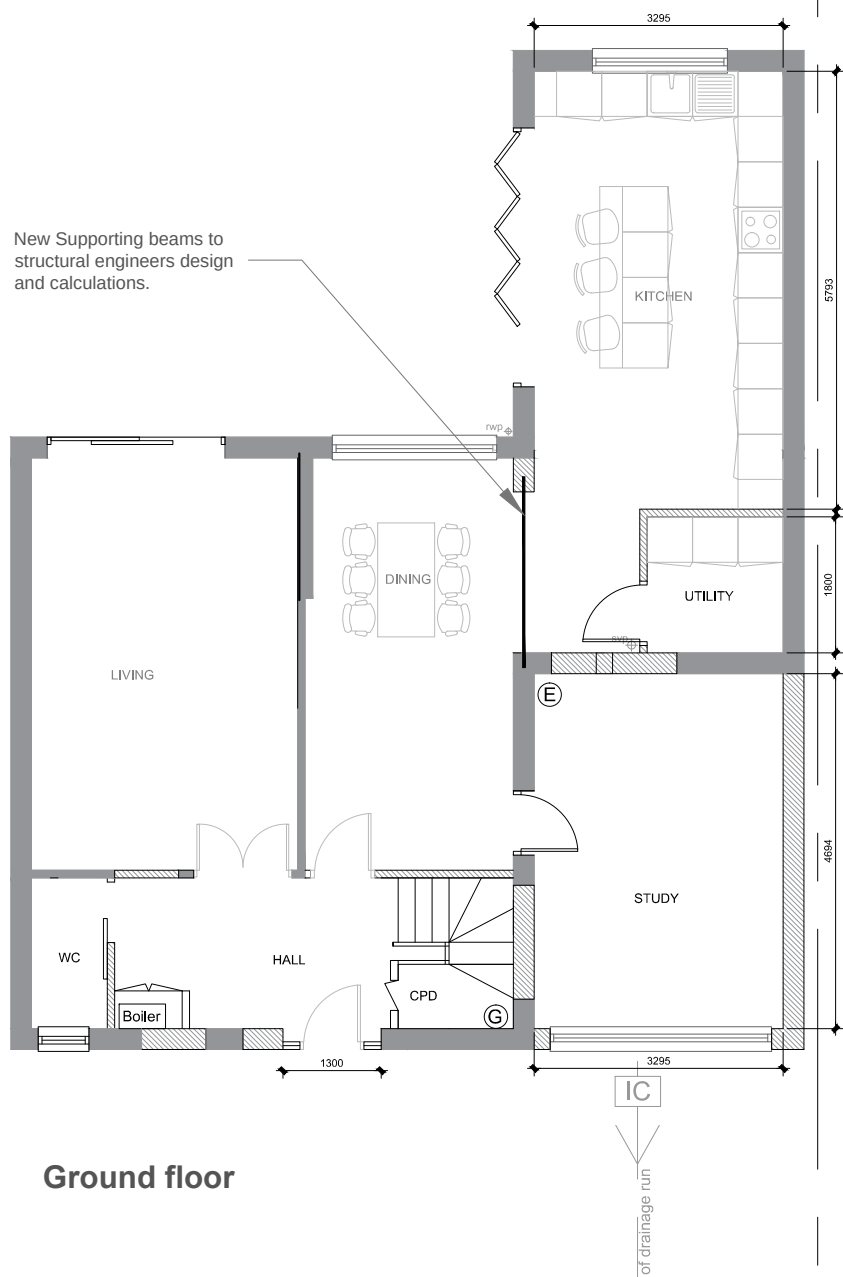


Ground floor

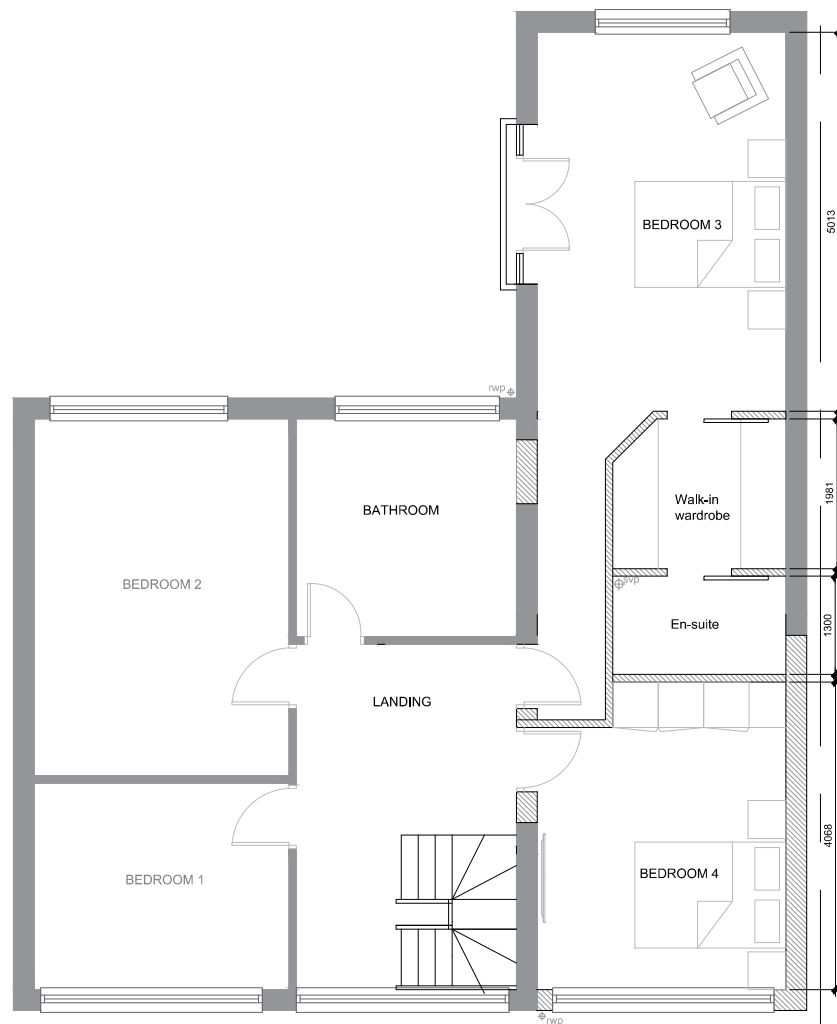

First floor

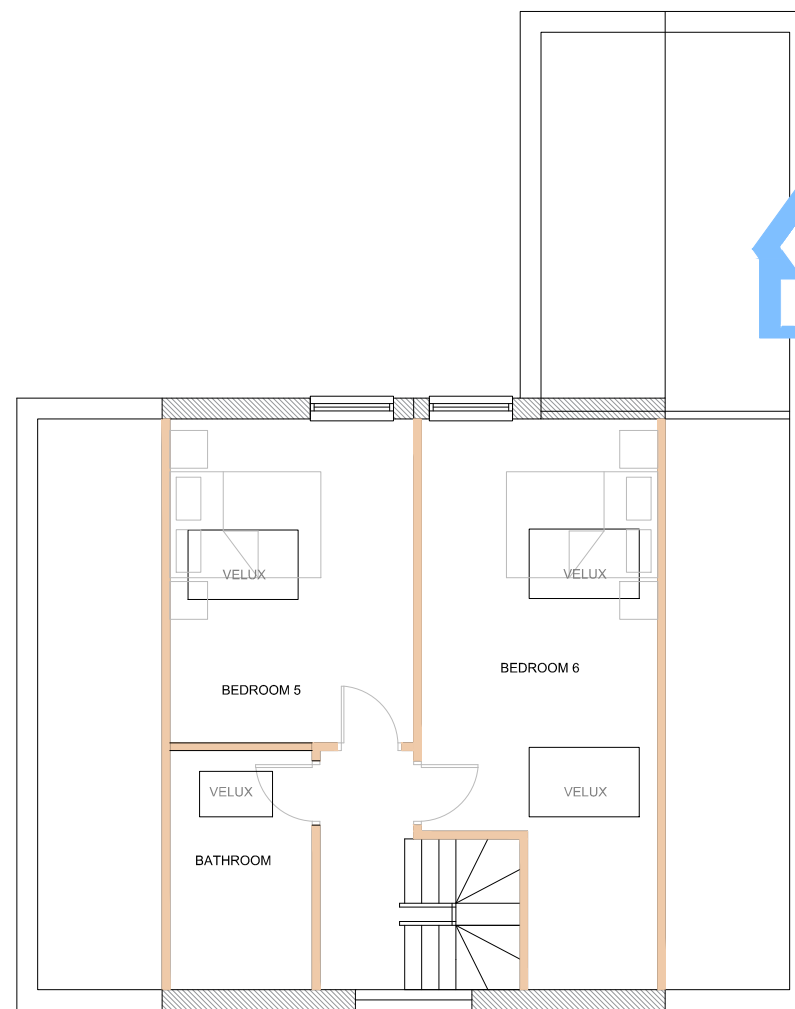

Loft floor plan

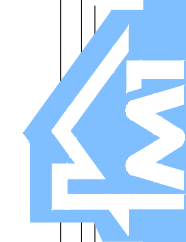

ARCHITECTURE

www.m1architecture.co.uk
T:0161 327 2011
M:07506237914

Home extension


21 Hillingdon Road Whitefield M45 7QQ

2171


05.

Floor Plans 1:100@A3

Proposed

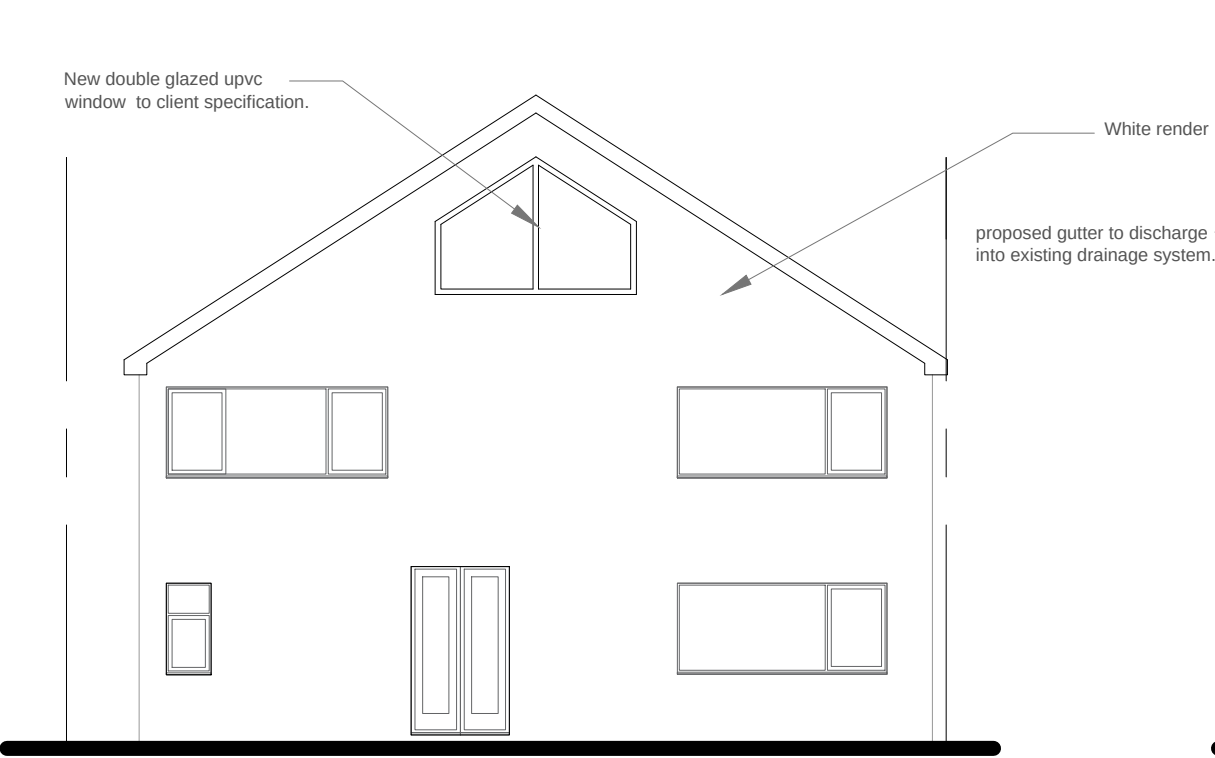


Front Elevation

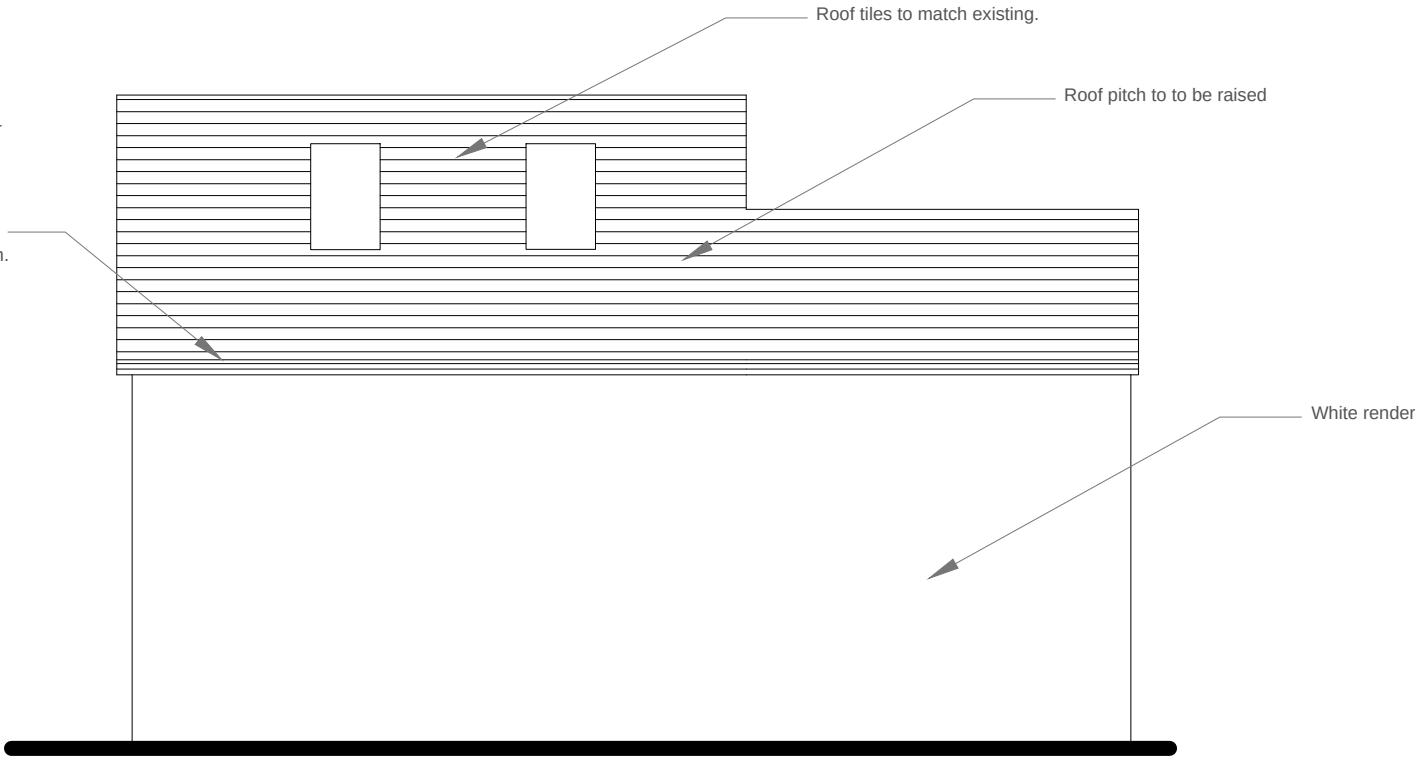

Side Elevation



Rear Elevation

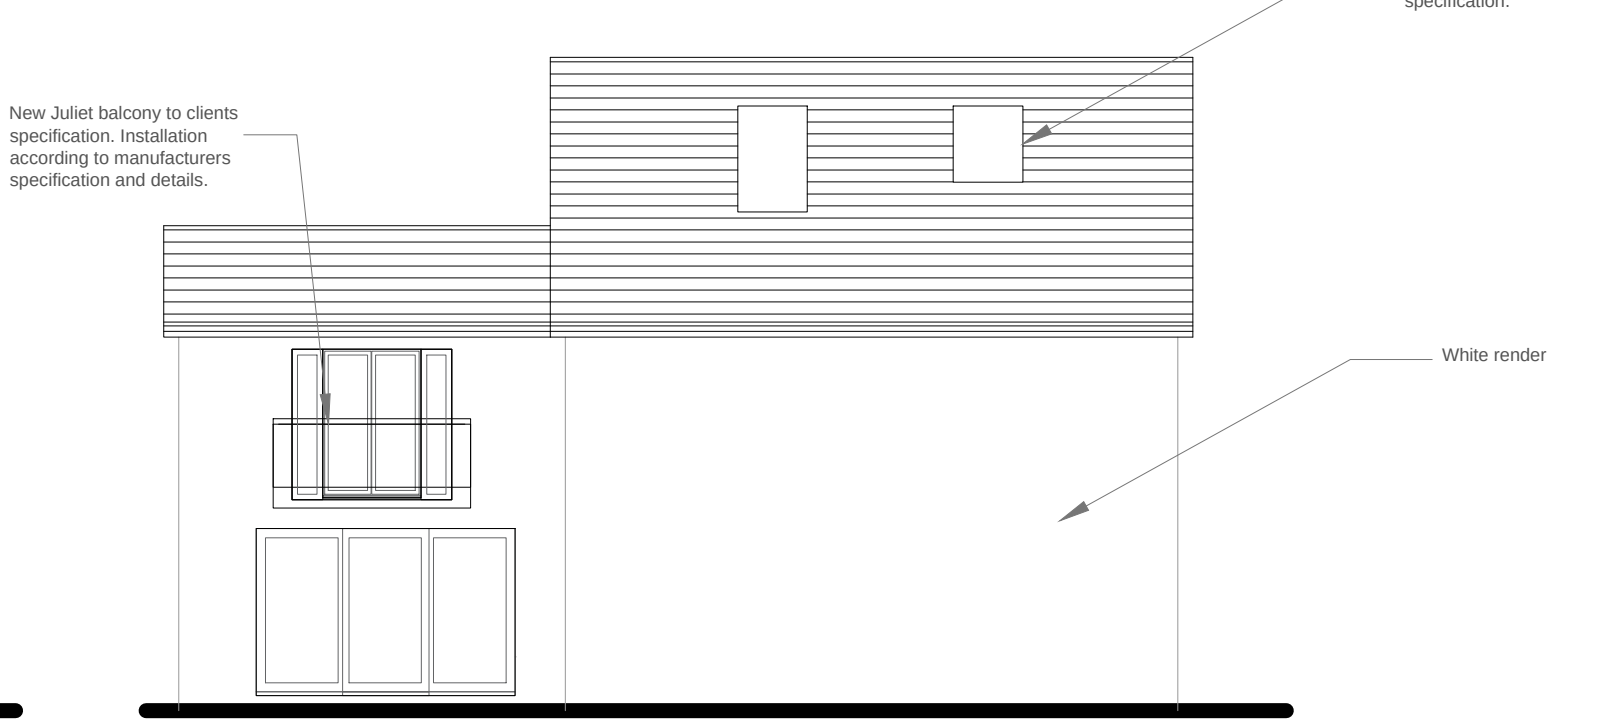

Side Elevation



ARCHITECTURE

www.m1architecture.co.uk
T:0161 327 2011
M:07506237914

Home extension

21 Hillingdon Road Whitefield M45 7QQ

2171

06.

Elevations 1:100@A3
Proposed