


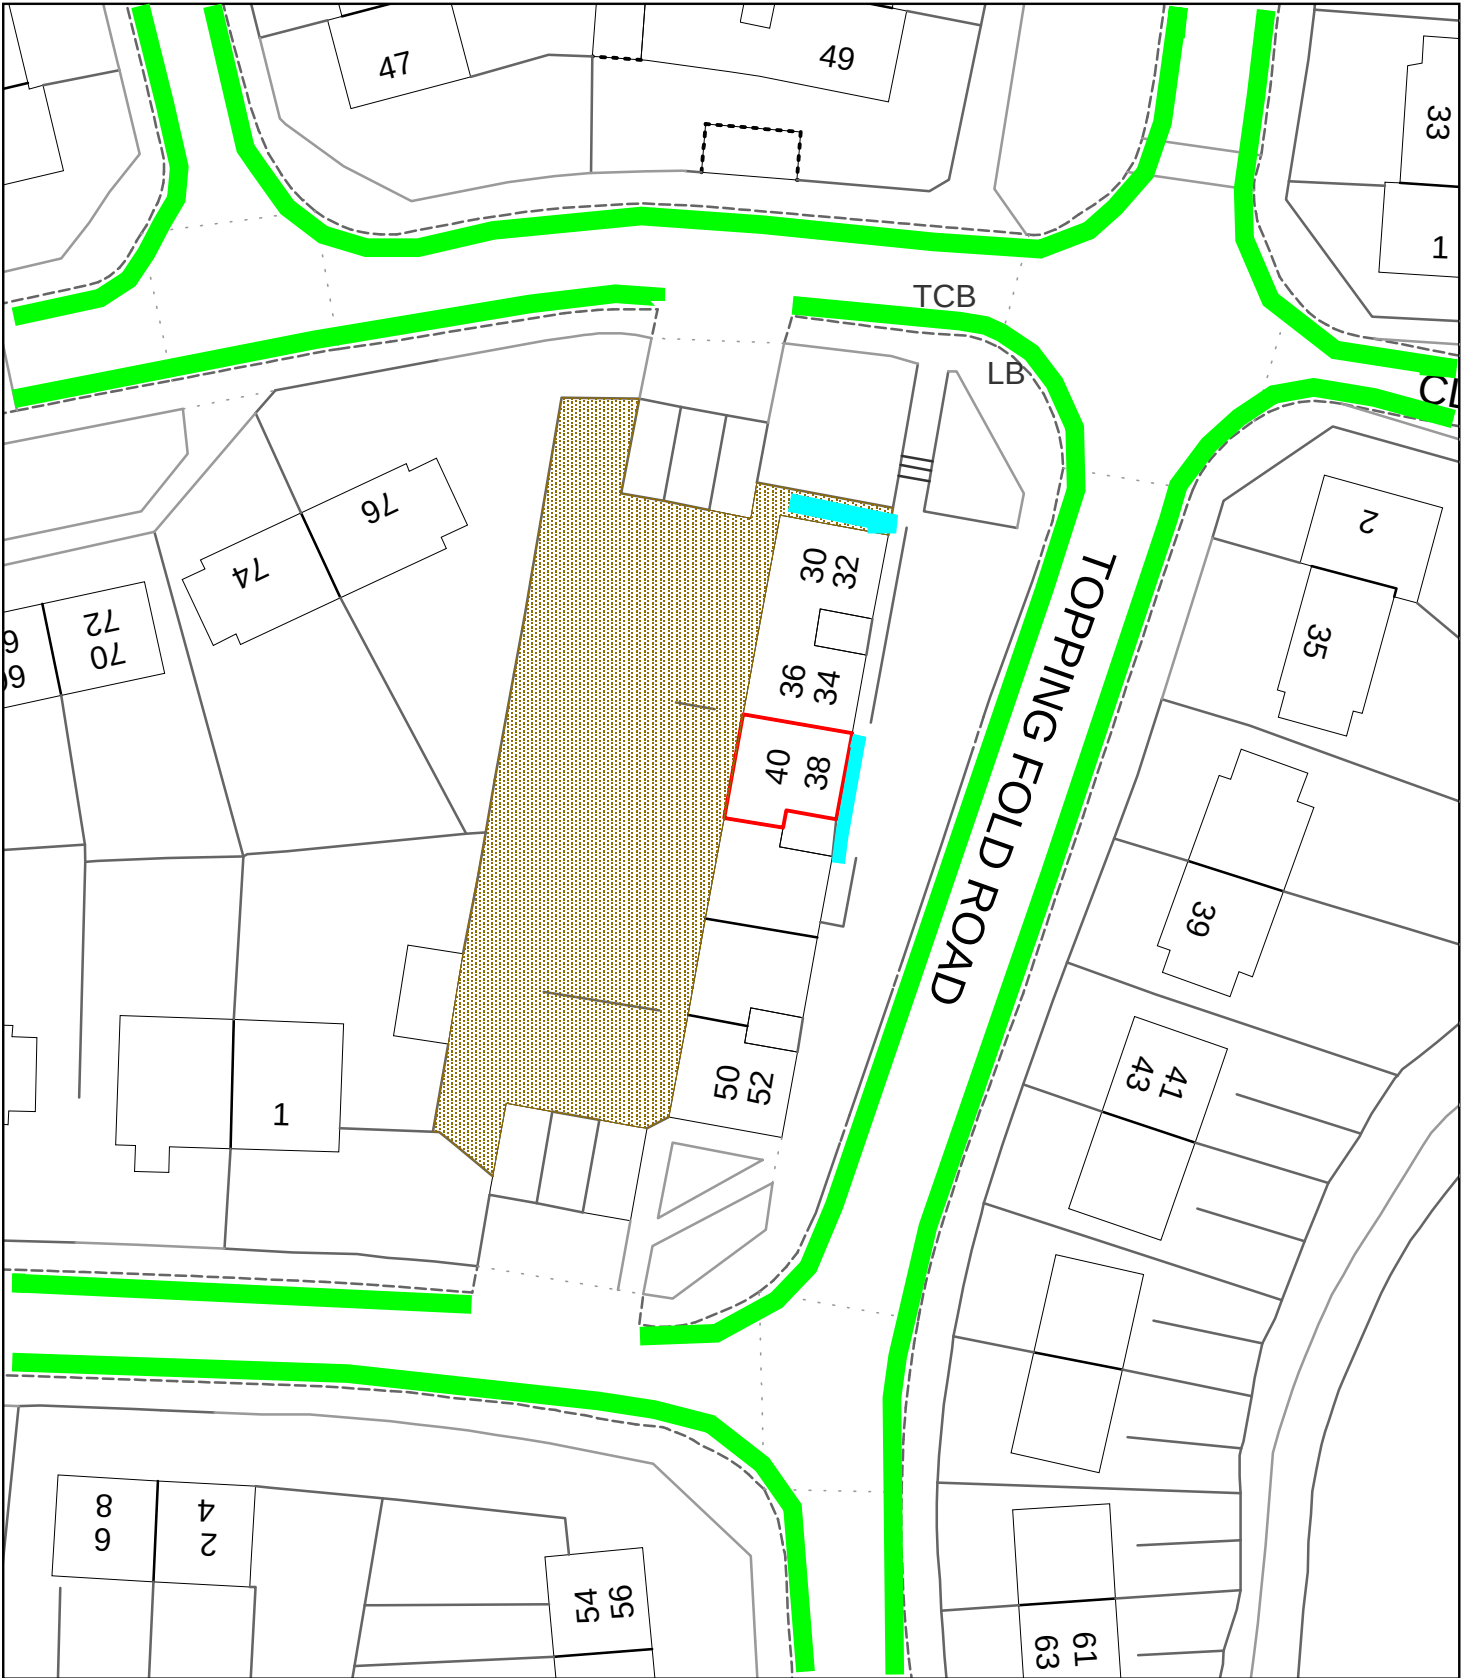

PLAN 40 Topping Fold Road
Bury BL9 7NG
SCALE 1:500
DRAWN BY MB
DATE 11/08/2022

On Street parking

Bin locations

