
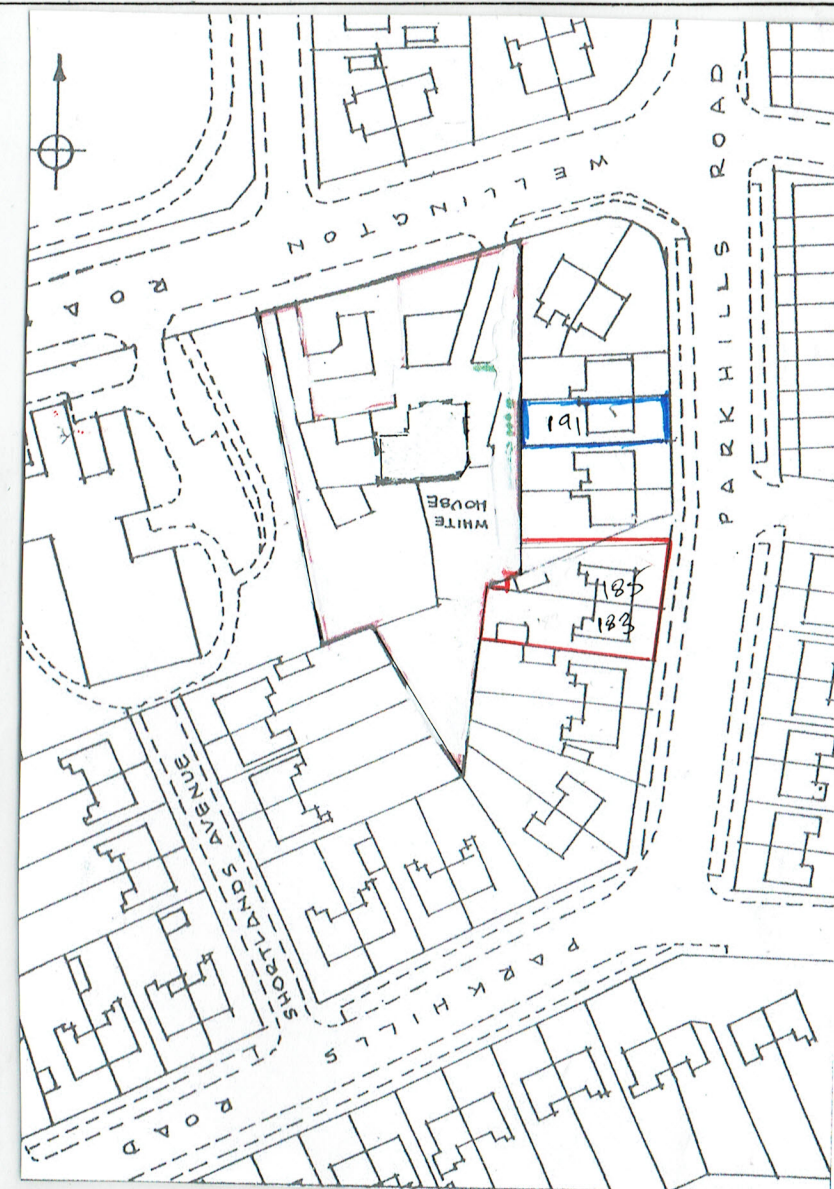


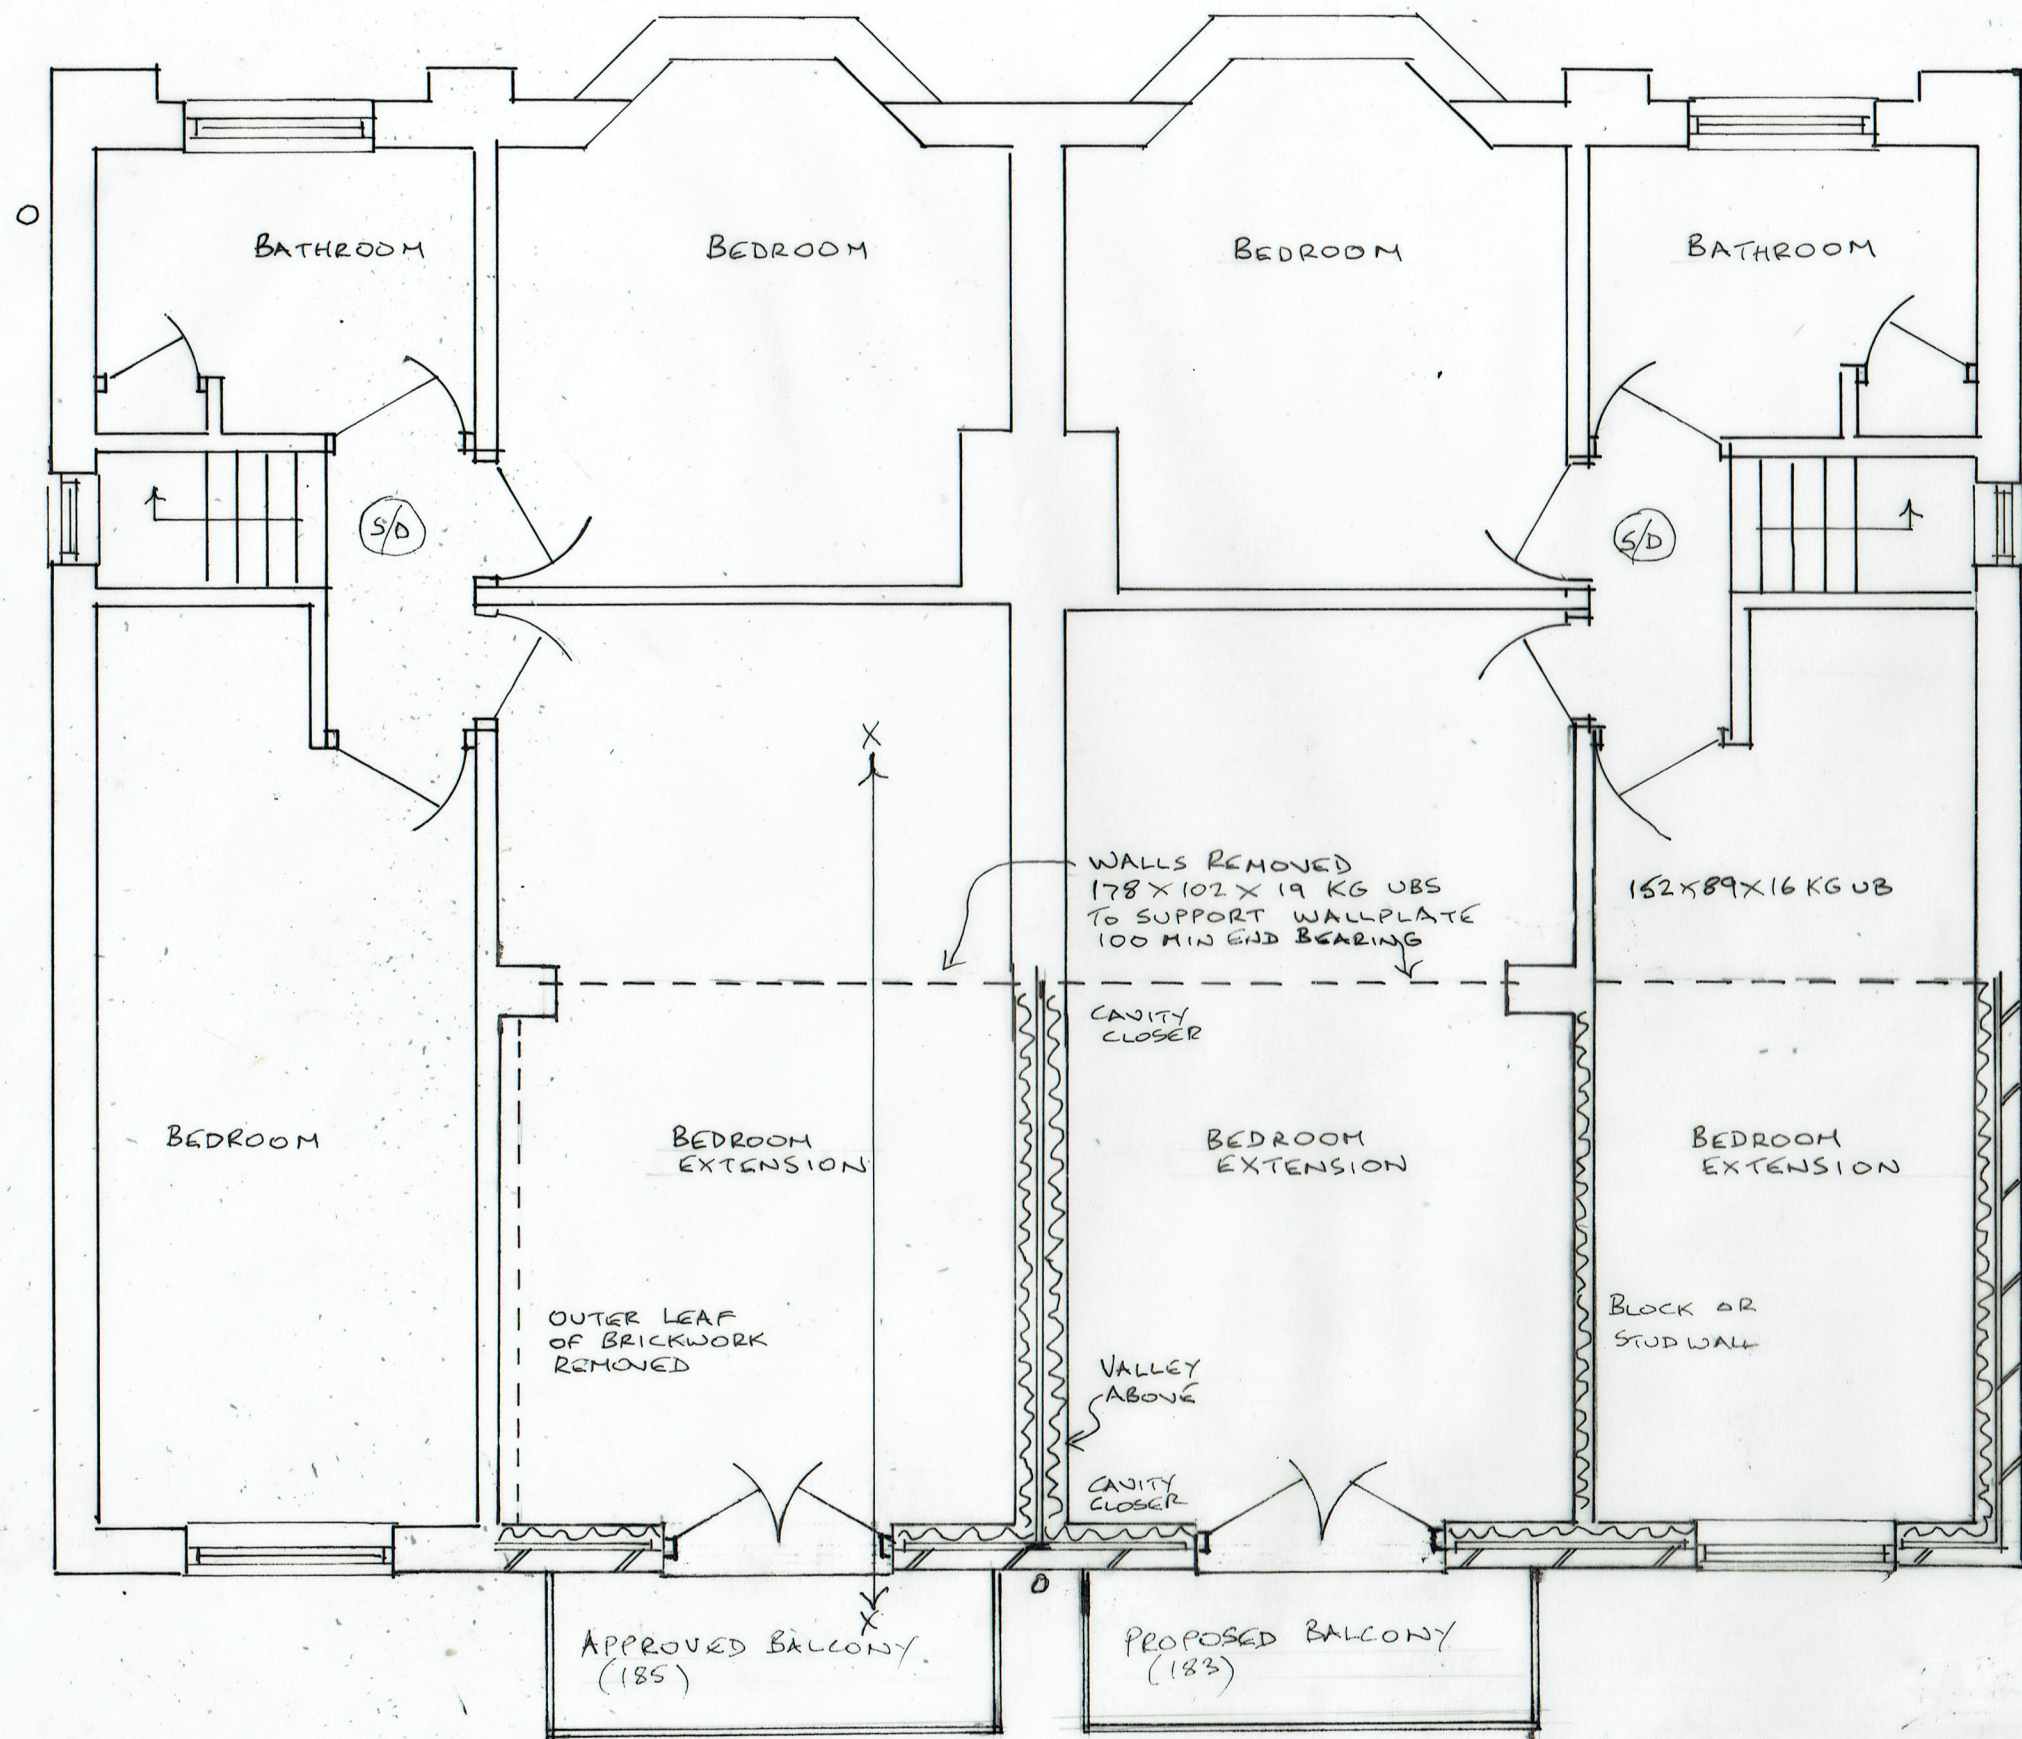

LOCATION PLAN (1:1250)

2. BALCONY PLAN

16/11/2021 - BALCONIES ADDED, RENAMED, RENUMBERED
 18/07/2016 - REGS DETAIL ADDED
 11/05/2016

21/673/02

TWO STOREY REAR EXTENSION
 183 & 185 PARKHILLS ROAD, BURY BL9 9AF

SCALE 1:500 A3