


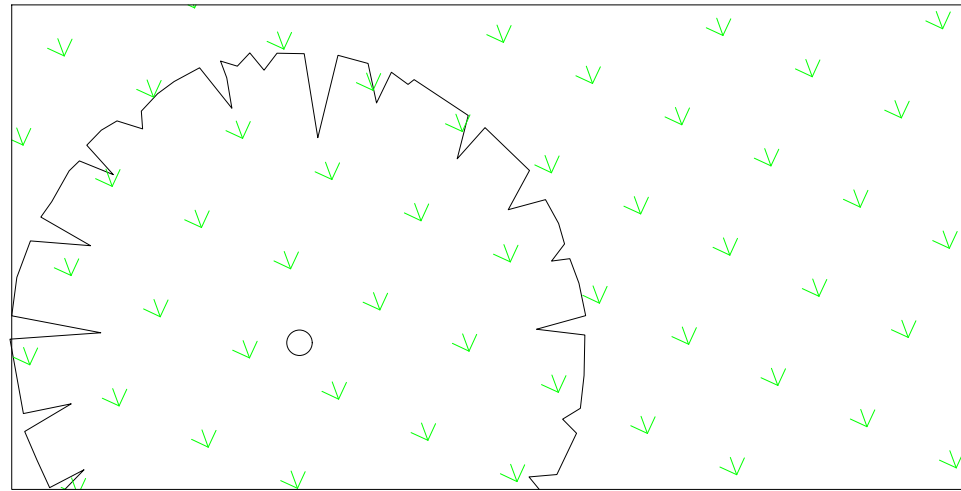

Proposed Trees

All trees to be planted in sufficient tree pits with adequate drainage and irrigation. All tree pits to be back filled with good quality topsoil to BS-3882. Refer to notes and Tree Schedule below for more info.



Proposed shrubs

All shrubs to be planted in beds with sufficient depth, adequate drainage and irrigation. All beds to be back filled with good quality topsoil to BS-3882. Refer to notes for more info.



Proposed garden lawns

Garden and verge areas to be turfed with good quality turf. Turf to be laid on good quality topsoil to BS-3882. Top soil depth to be minimum 150mm with adequate drainage. Refer to notes for more info.

Tree Schedule			
Tree Code	Tree Species	Quantity (No)	Size
T1	Acer Campstre (Field Maple)	5	1.2m - 1.5m tall
T2	Betula Utilis Multi Stem (White Birch)	3	1.5m - 1.8m tall
T3	Sorbus Aucuparia (Rowan)	4	1.75m - 2m tall
T4	Quercus Robur (English Oak)	4	6-8cm girth
T5	Malus Sylvestis (Crab Apple)	2	1.5m - 2m tall
T6	Corylus Avellana (Hazel)	2	.8m - 1m tall
T7	Prunus Spinosa (Blackthorn)	2	1.5m - 1.75m tall
T8	Sambucus Nigra (Elder)	2	1.5m - 2m tall



This drawing is copyright and remains the property of Hardscape Products Ltd. unless otherwise agreed. These drawings are for the purpose of manufacture only and are not to be used for construction, with the exception of the General Arrangement details which can be used to identify stone locations on site. Document control V1 15/08/2024



LOCATION PLAN

Notes:

Naturalistic planting design is both aesthetically pleasing, with a lovely softness to the planting, but also benefits the soil and encourages wildlife and biodiversity in the garden.

A naturalistic planting design relies on using drifts of plants in seemingly random patterns, which are repeated to simulate a natural environment.

Herbaceous perennials, grasses and useful shrubs.

Grasses to provide structure include Stipa tenuissima, calamagrostis, and pennisetum.

Spring flowering shrubs for nectar and scent, such as daphnes and hamamelis, and underplant with lots of and plants such as hellebores and spring flowering bulbs ; Snowdrops, Crocus, Bluebells, Narcissus, daffodils, Primrose, Hellebores, Forget-me-nots, and Fritillaria.

Using naturalistic planting to increase habitats and food for insects, bees, birds and small mammals. These habitats can be rich in diversity, beautiful and easy to look after.

Salvia nemorosa 'Caradonna', with its dark purple flowers; zingy orange Californian poppy, Eschscholzia californica, Foxgloves, Geraniums, Succisa pratensis or devil's bit scabious, Aster, Deschampsia, Sesleria.

Revision	Description	Date	Drawn By



Engley House, Oaklea Business Park, Eglington, Bolton, BL7 9BP.
Tel: 01204 566 900 E-mail: enquiries@hardscape.co.uk Web: www.hardscape.co.uk

Hardscape are a Modern Slavery Act 2015 registered company. We are a member of the Modern Slavery Act 2015. We are a member of the Modern Slavery Act 2015. We are a member of the Modern Slavery Act 2015.

Project: BURY OLD ROAD, AINSWORTH, BURY

Title: PROPOSED SOFT LANDSCAPE LAYOUT PLAN

Drawn By: A.W. Checked By: A.W.

Scale: N.T.S. Date: 15/08/2024

Drawing Status: PLANNING RE-SUBMISSION

Drawing Number: HPL-BOR-GA-003

BURY OLD ROAD