



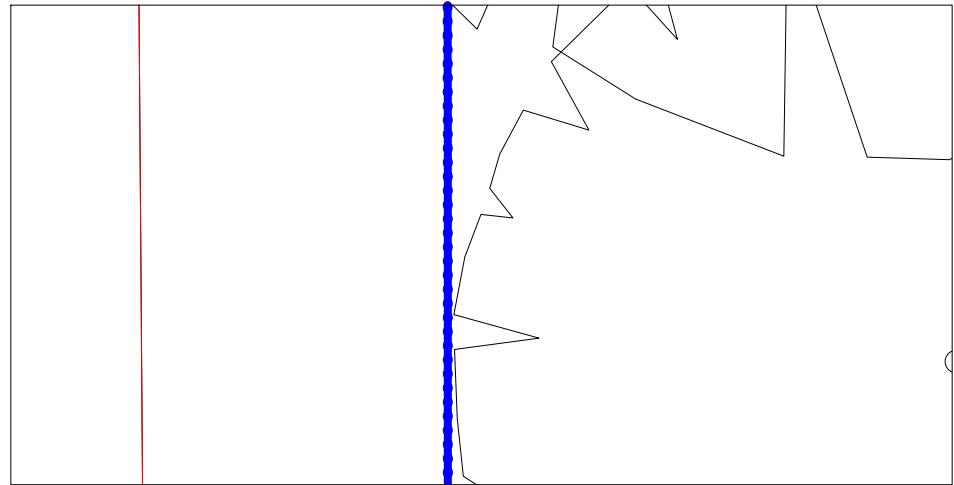


Proposed High Timber Feence

To be close boarded feather edge fence. 1.8m high. Large shrub planting either side to screen. Refer to drawing HPL-BOR-GA-003 for soft landscape info.

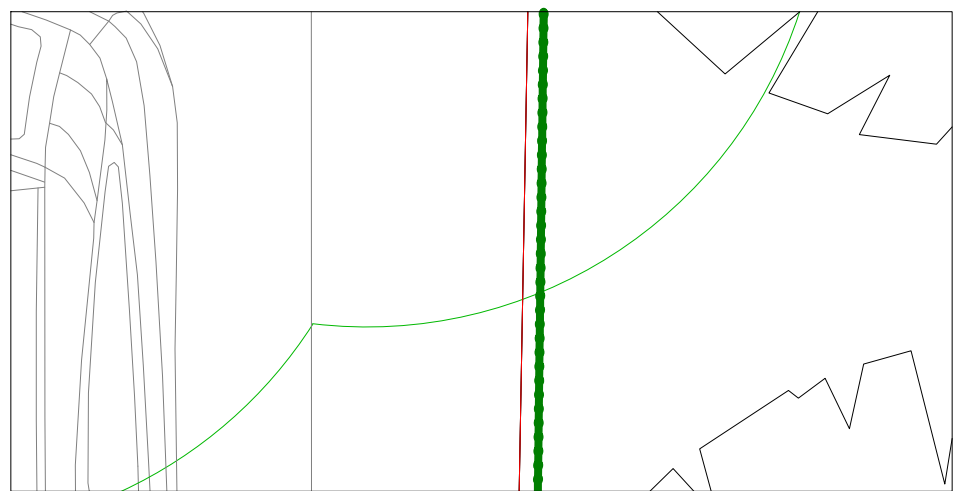


Proposed Horizontal Slatted Fence

2.2m high Western Red Cedar fence. To be slatted horizontally with 5mm gaps. Slats to me mix on 100 x 20mm and 50 x 20mm. With a top capping piece.

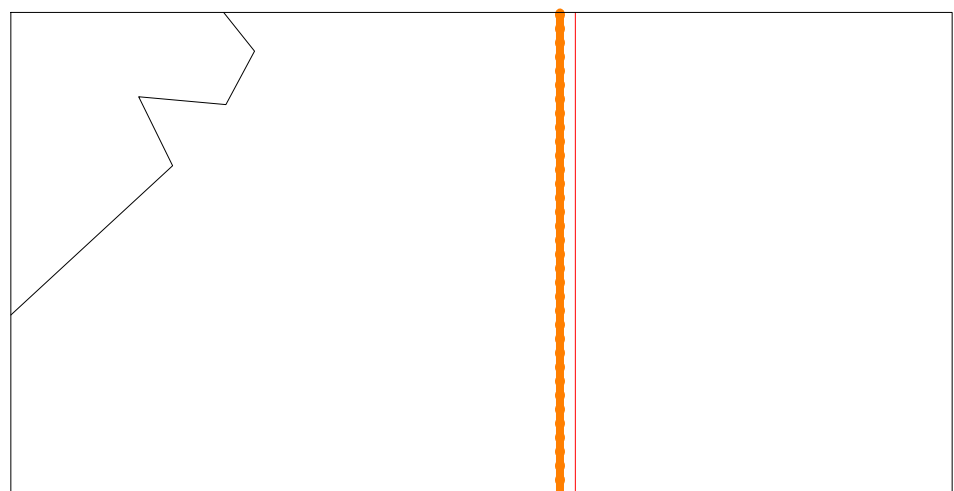

Proposed Rail & Post Fence

To be traditional 5 bar timber fence. With stock proof mesh to bottom 3 bars. To be 1.2m high.

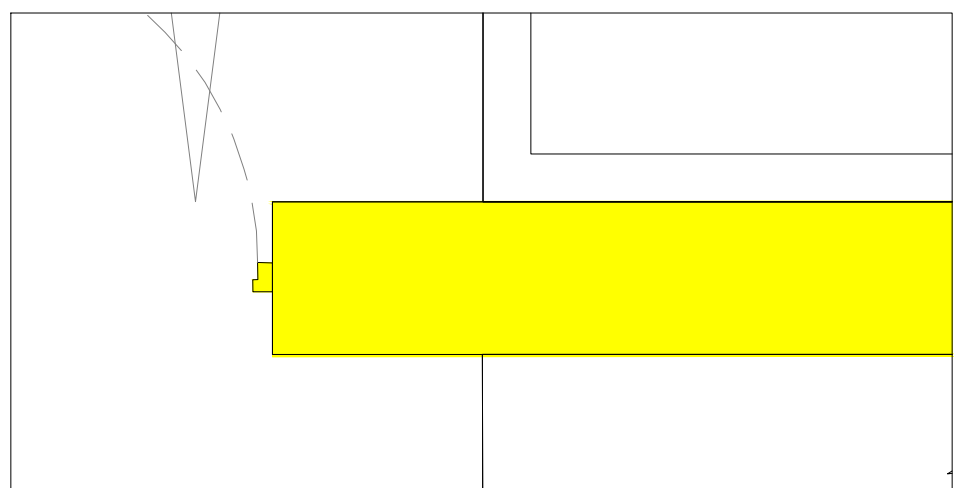

Proposed High Rear Garden Wall

Proposed Horizontal Slatted Timber Fence|
1:20 @ A2

Proposed High timber Fence|
1:20 @ A2

Proposed Post and Rail Fence|
1:25 @ A2



This drawing is copyright and remains the property of Hardscape Products Ltd. unless otherwise agreed. These drawings are for the purpose of manufacture only and are not to be used for construction, with the exception of the General Arrangement details which can be used to identify stone locations on site.
Document control V1 15/08/2024



LOCATION PLAN

Notes:

Revision	Description	Date	Drawn By



Engley House, Oakdale Business Park, Eglington, Bury, BL7 9BP.
Tel: 01254 566 900 | E-mail: enquiries@hardscape.co.uk | Web: www.hardscape.co.uk
Hardscape are a Modern Slavery Act compliant. Under Statute Number 4 of the Modern Slavery Act 2015, Hardscape Products Ltd. is committed to ensuring that no modern slavery is present in our business or supply chain.
Members of the Construction (OS) Good Practice Scheme

Project: BURY OLD ROAD, AINSWORTH, BURY	
Title: PROPOSED BOUNDARY TREATMENTS PLAN	
Drawn By: A.W.	Checked By: A.W.
Scale: N.T.S.	Drawn Date: 15/08/2024
Drawing Status: PLANNING RE-SUBMISSION	
Drawing Number: HPL-BOR-GA-004	