

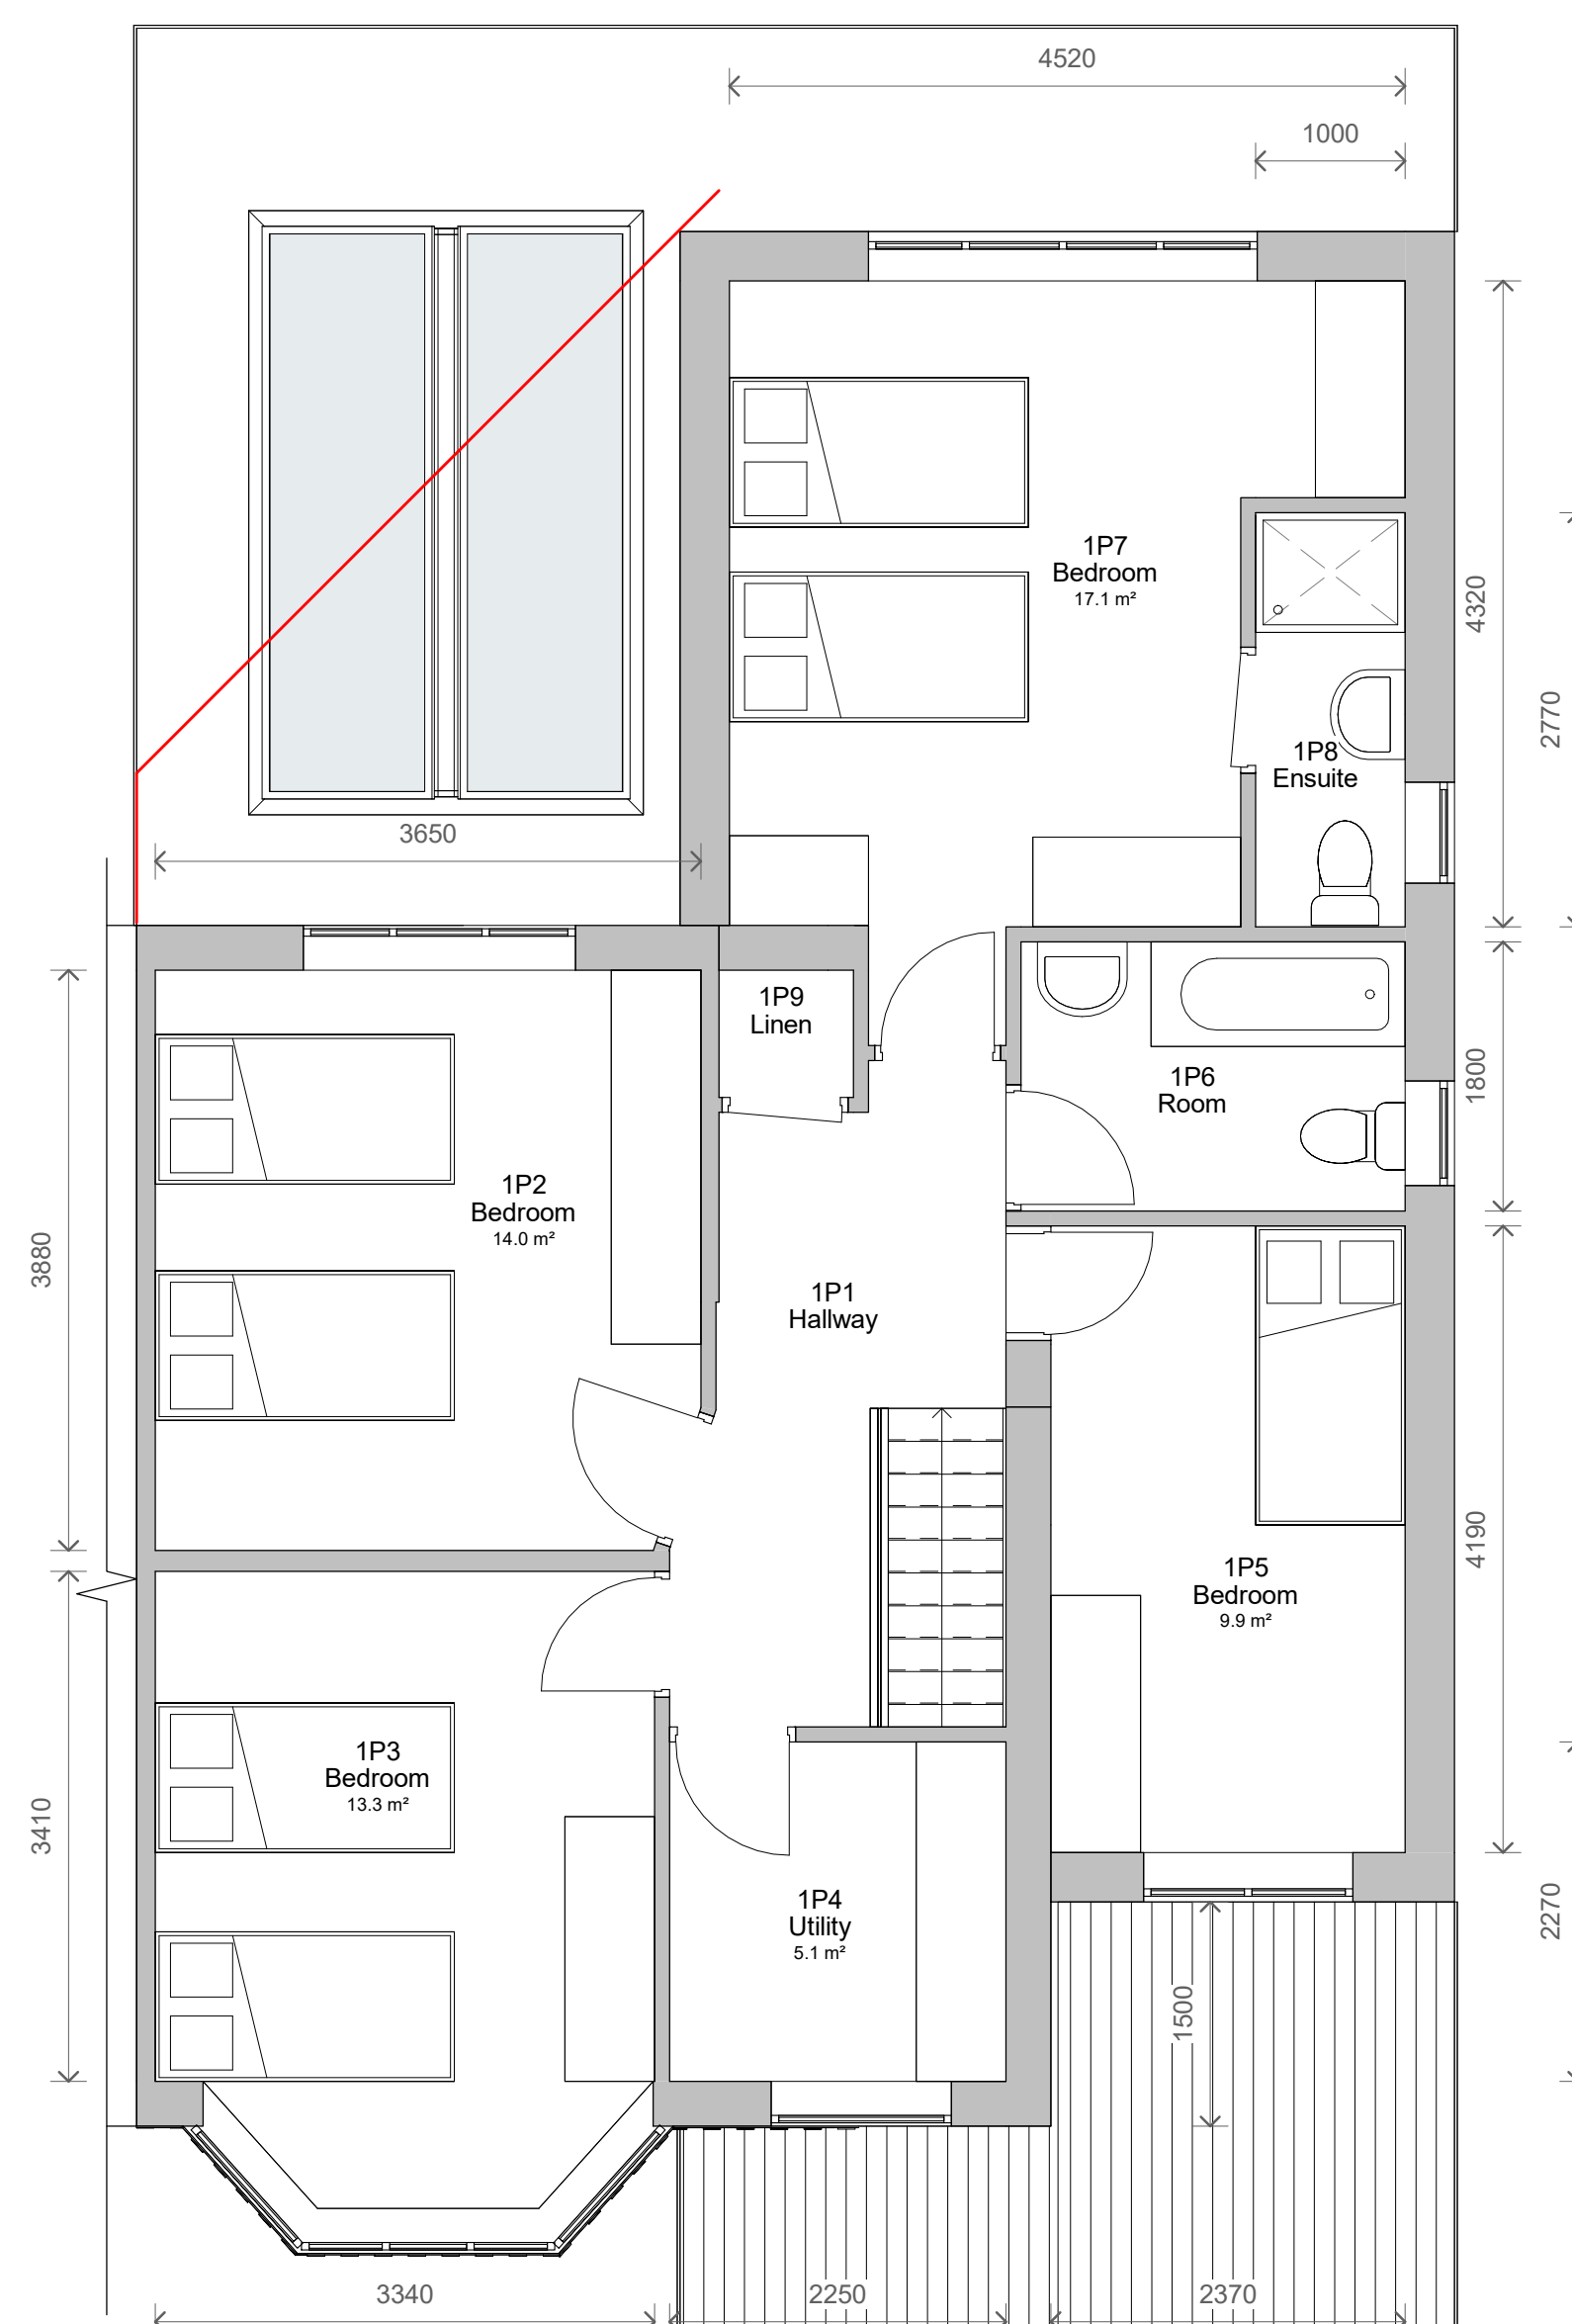
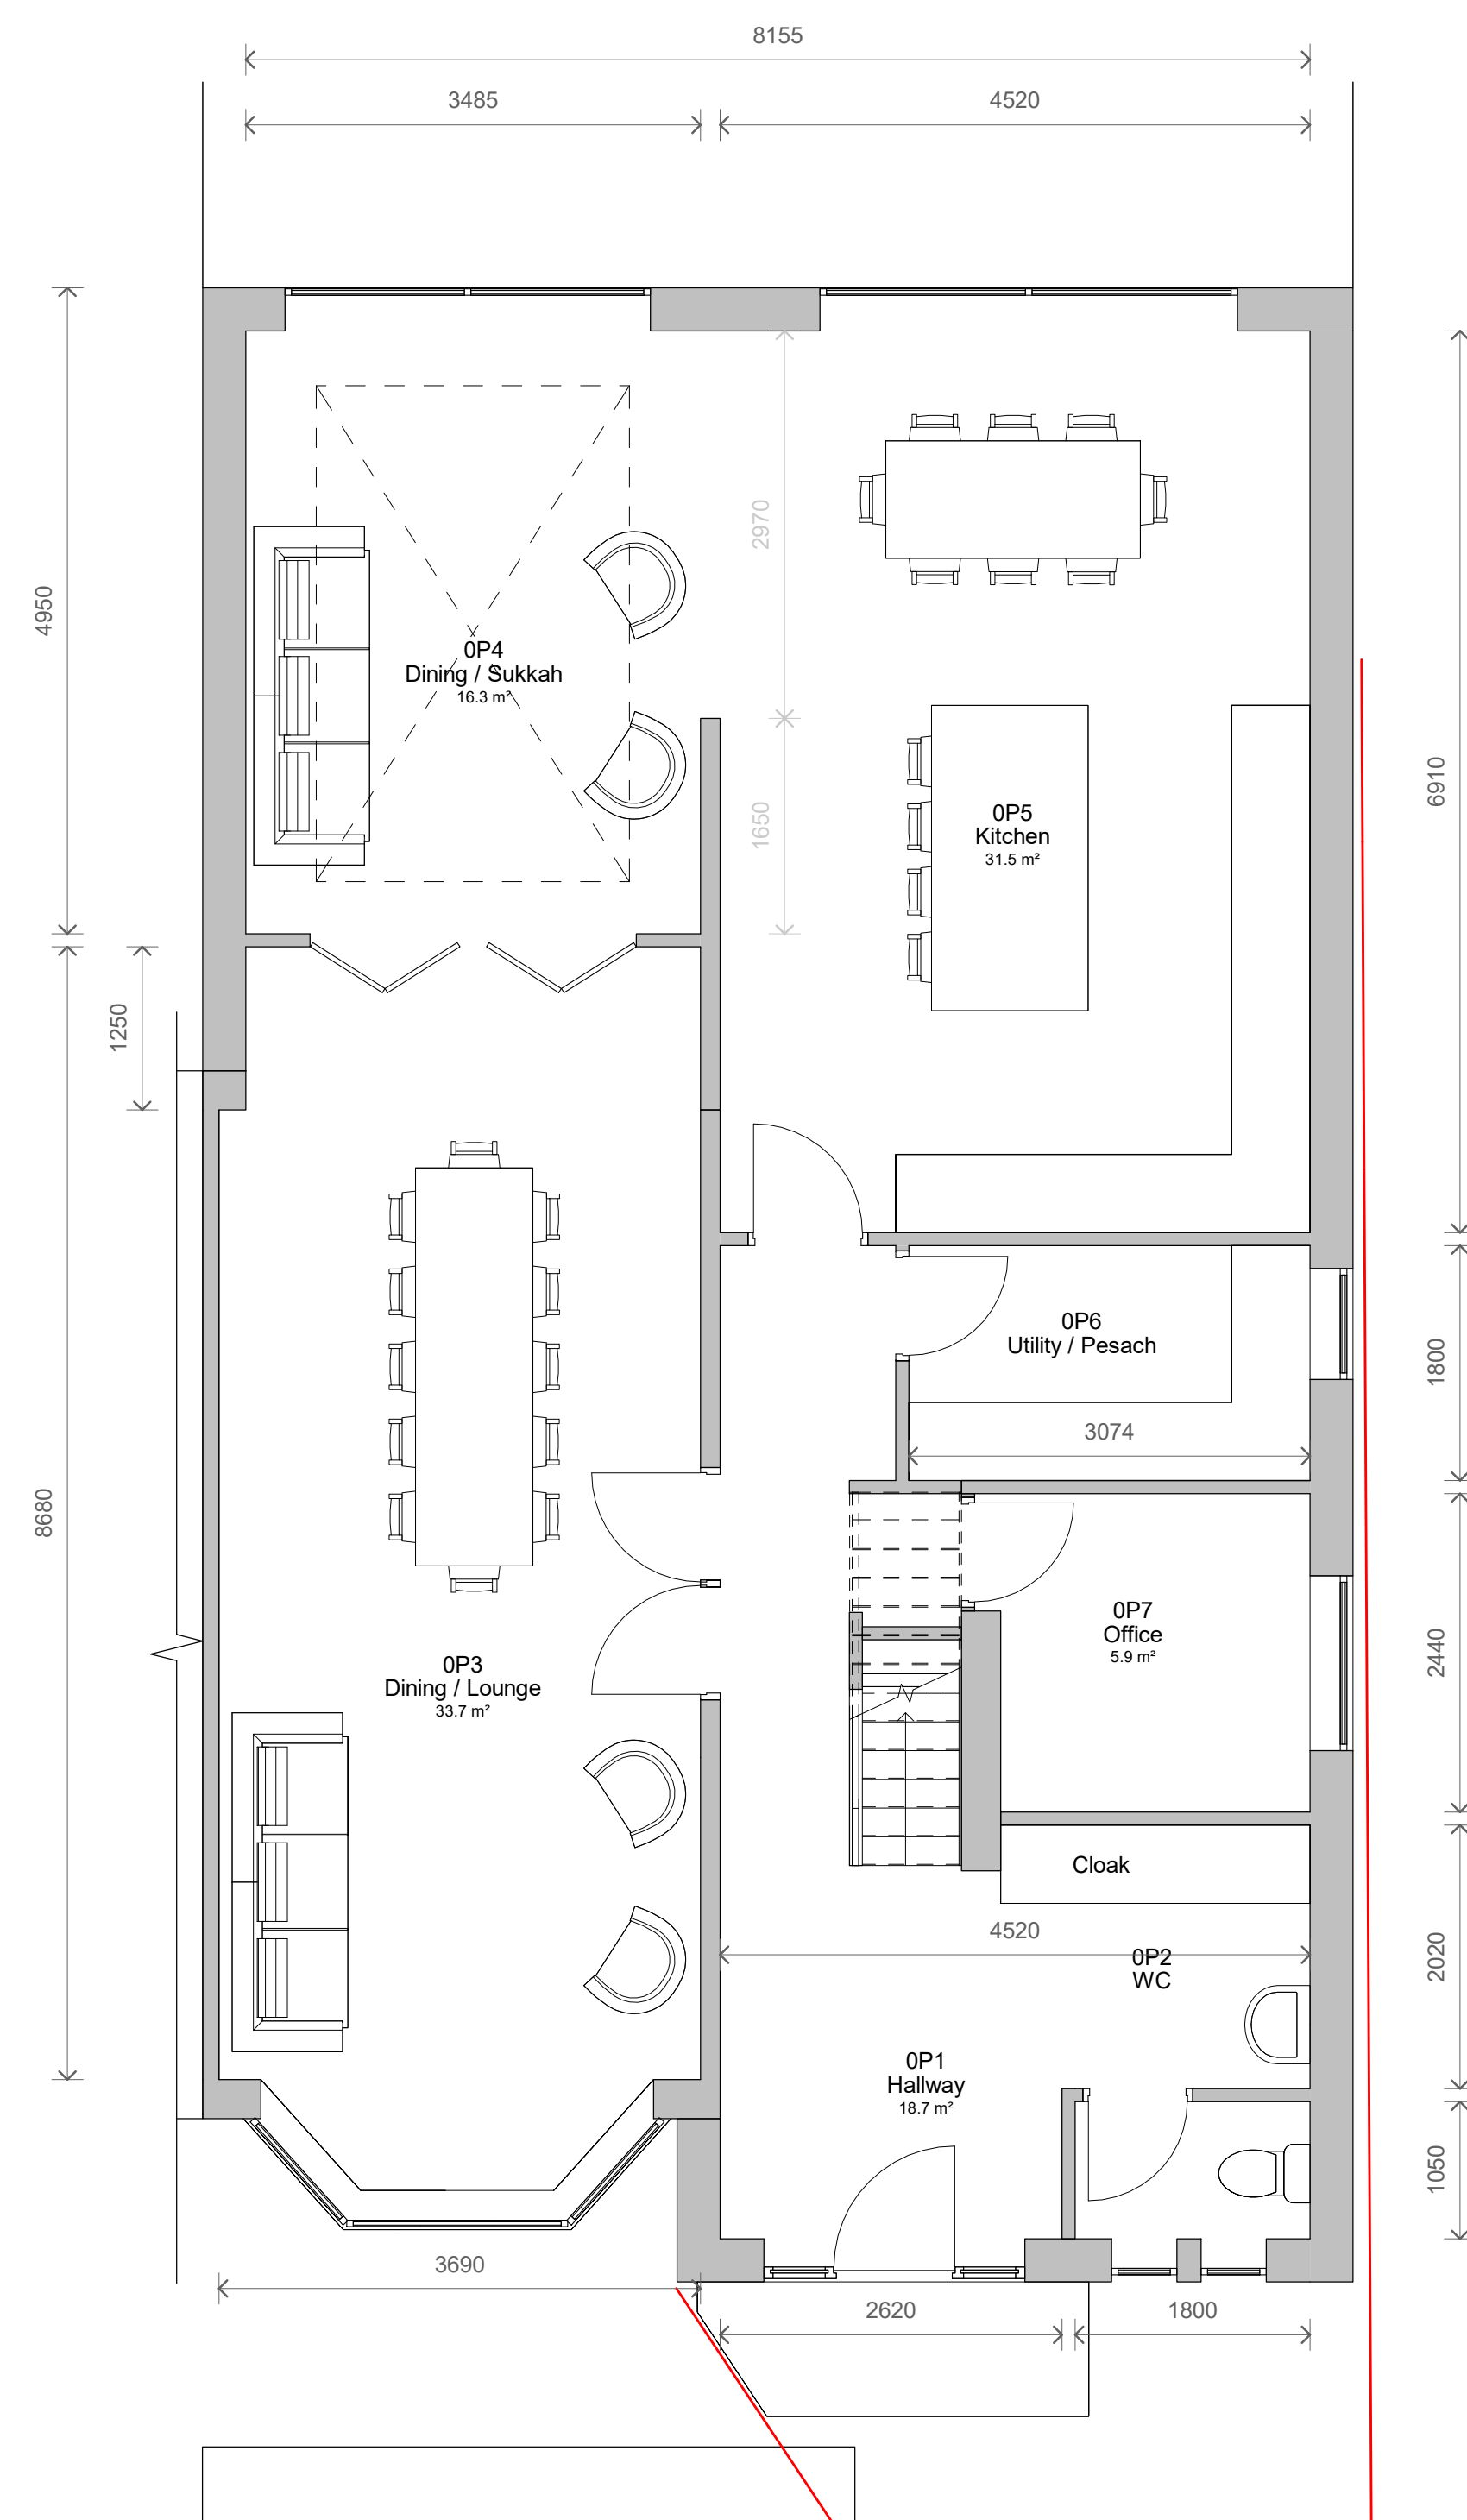


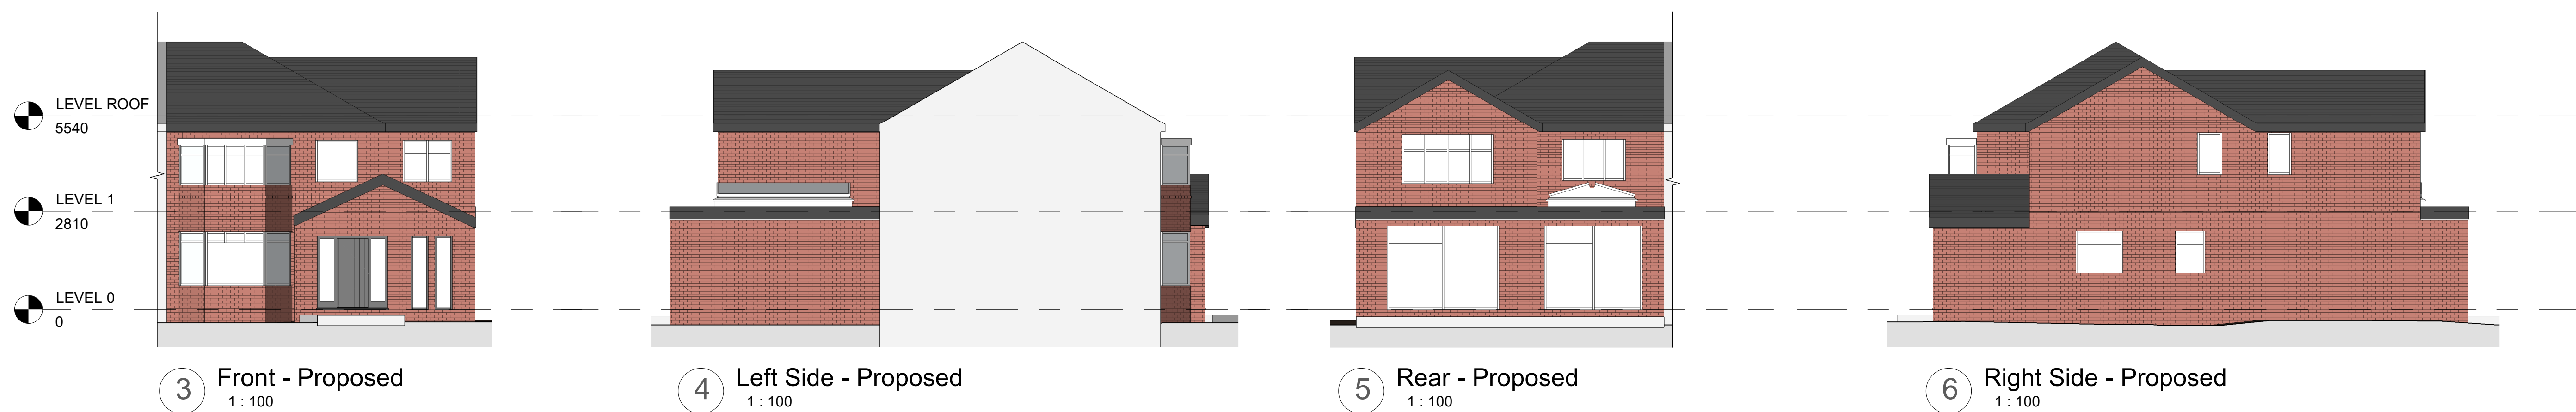

3	Revised Layout	11/11/2022
2	Revised Layout	25/10/2022
1	Revised Plans	03/10/2022
No.	Description	Date

PROJECT			
38 Fairway			
TITLE			
Proposed Plans and Elevations			
CLIENT			
Frenkel			
STATUS			
DESIGN			
DRAWN BY		DATE	SCALE (@ A1)
SG		22/09/2022	As indicated
PROJECT NUMBER		DRAWING NUMBER	REV
GSS22084		003	3
			
www.goldsketch.co.uk		info@goldsketch.co.uk	0161 792 9595
NOTE: © COPYRIGHT. ALL RIGHTS RESERVED. THIS DRAWING HAS NOT BEEN REPRODUCED WITHOUT PRIOR WRITTEN CONSENT. NO DRAWING IS TO BE USED FOR A USE OR RELATED USES. ALL INFORMATION AND DATA ON THIS DRAWING ARE PROVIDED AND CONFIRMED ON SITE, ANY DISCREPANCIES ARE TO BE REPORTED TO THE ARCHITECT IMMEDIATELY. THE COMPLETION OF ANY WORK, OR ANY OTHER, IS SUBJECT TO THE ACCEPTANCE OF THE DRAWING BY THE ARCHITECT. LEGISLATION: HELLING CODES OF PRACTICE AND BRITISH STANDARDS. ALL DIMENSIONS ON THIS DRAWING ARE UNLIMITED UNLESS OTHERWISE STATED.			

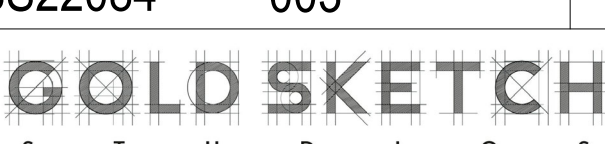