



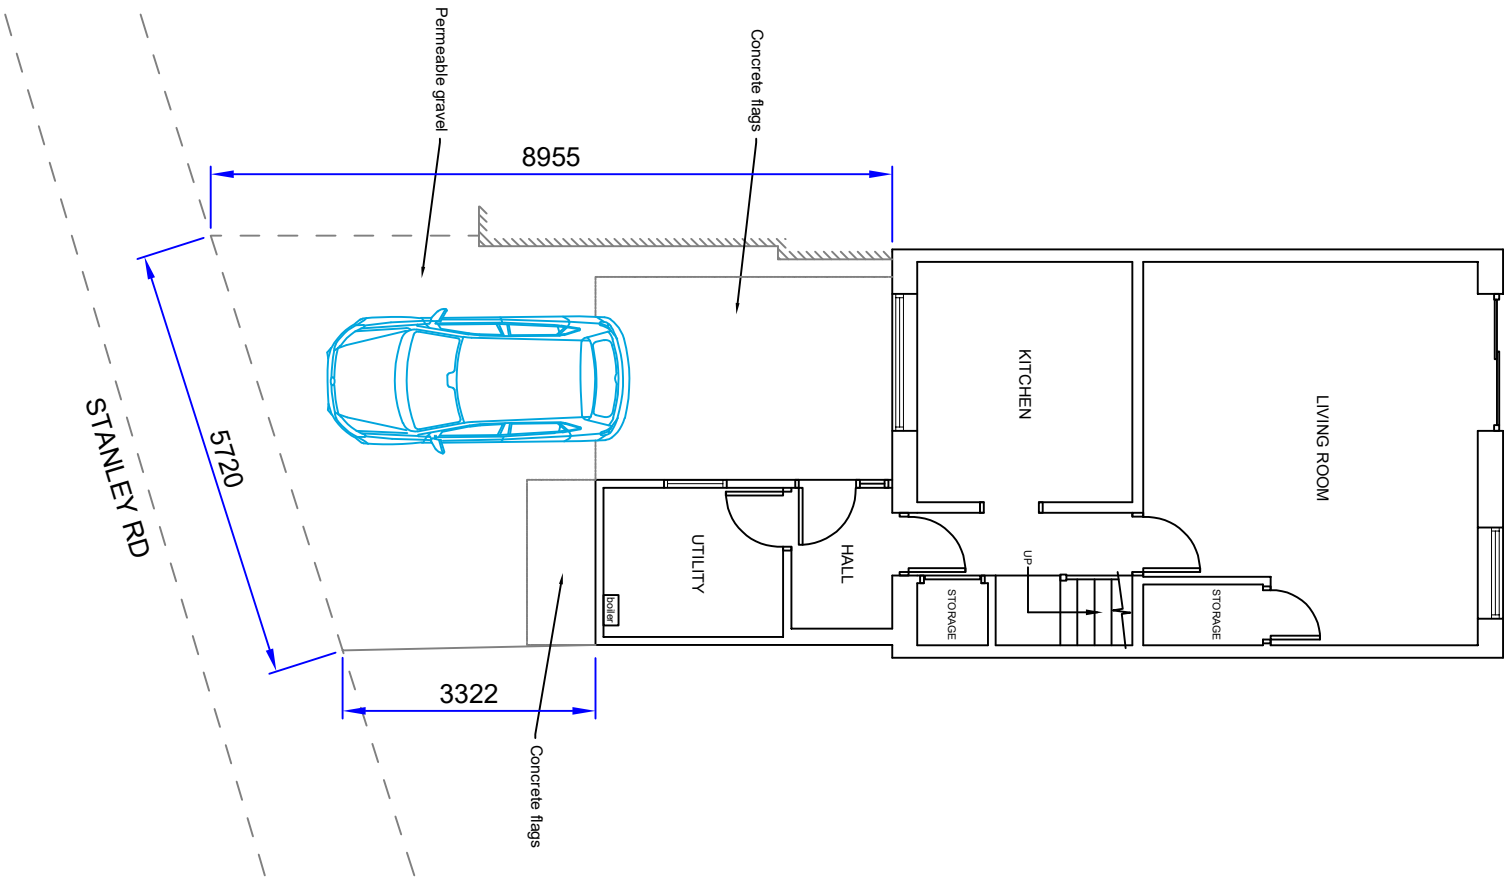

EXISTING PARKING PLAN

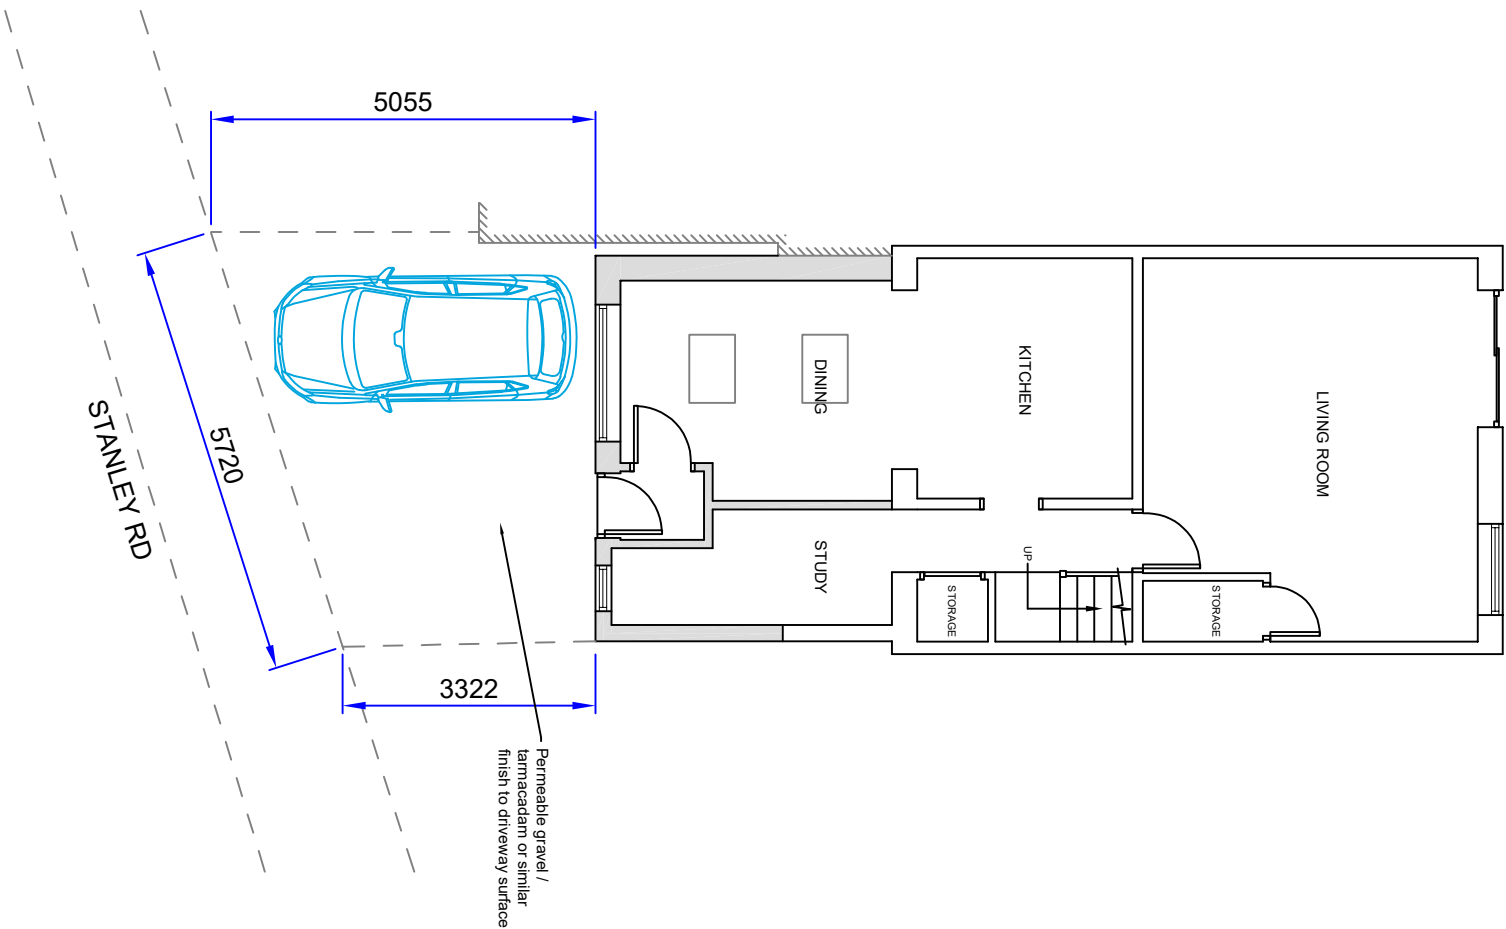

PROPOSED PARKING PLAN

MM Design Tech Ltd

PROPERTY

63 STANLEY RD
RADCLIFFE

CLIENT

AH

TITLE

PARKING PLAN

SCALE 1:100 DRG. NO.

@A3

DATE 14.01.23

MMD096.10.22.05

DN. MM

REV