



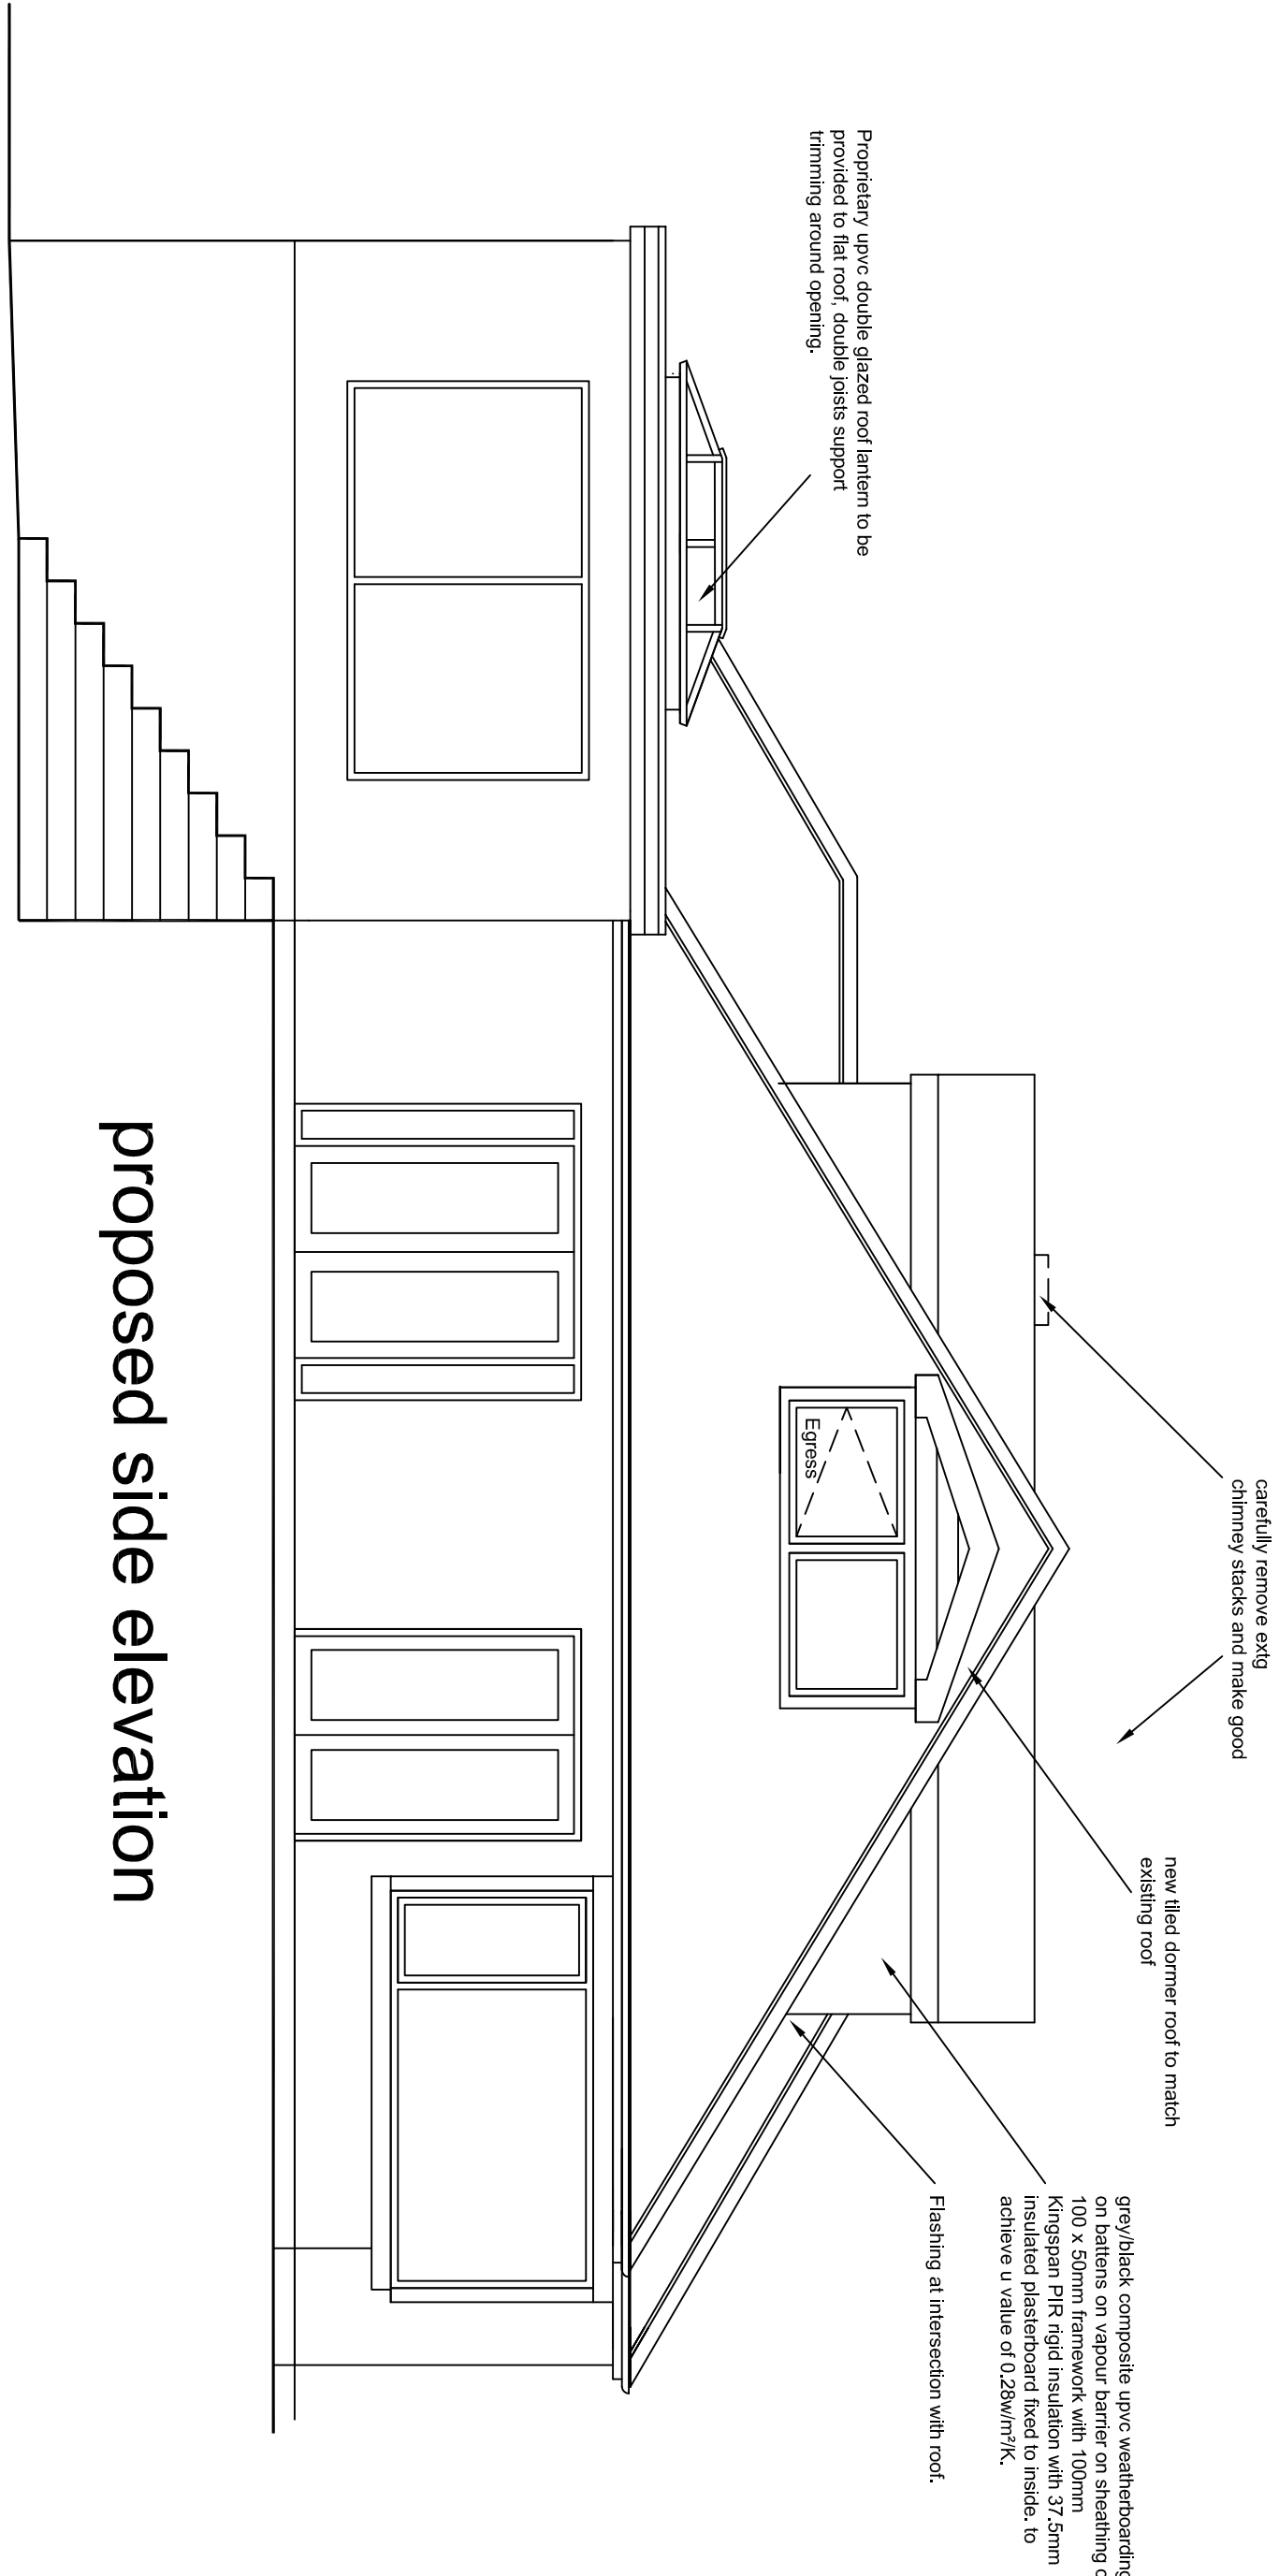

proposed side elevation

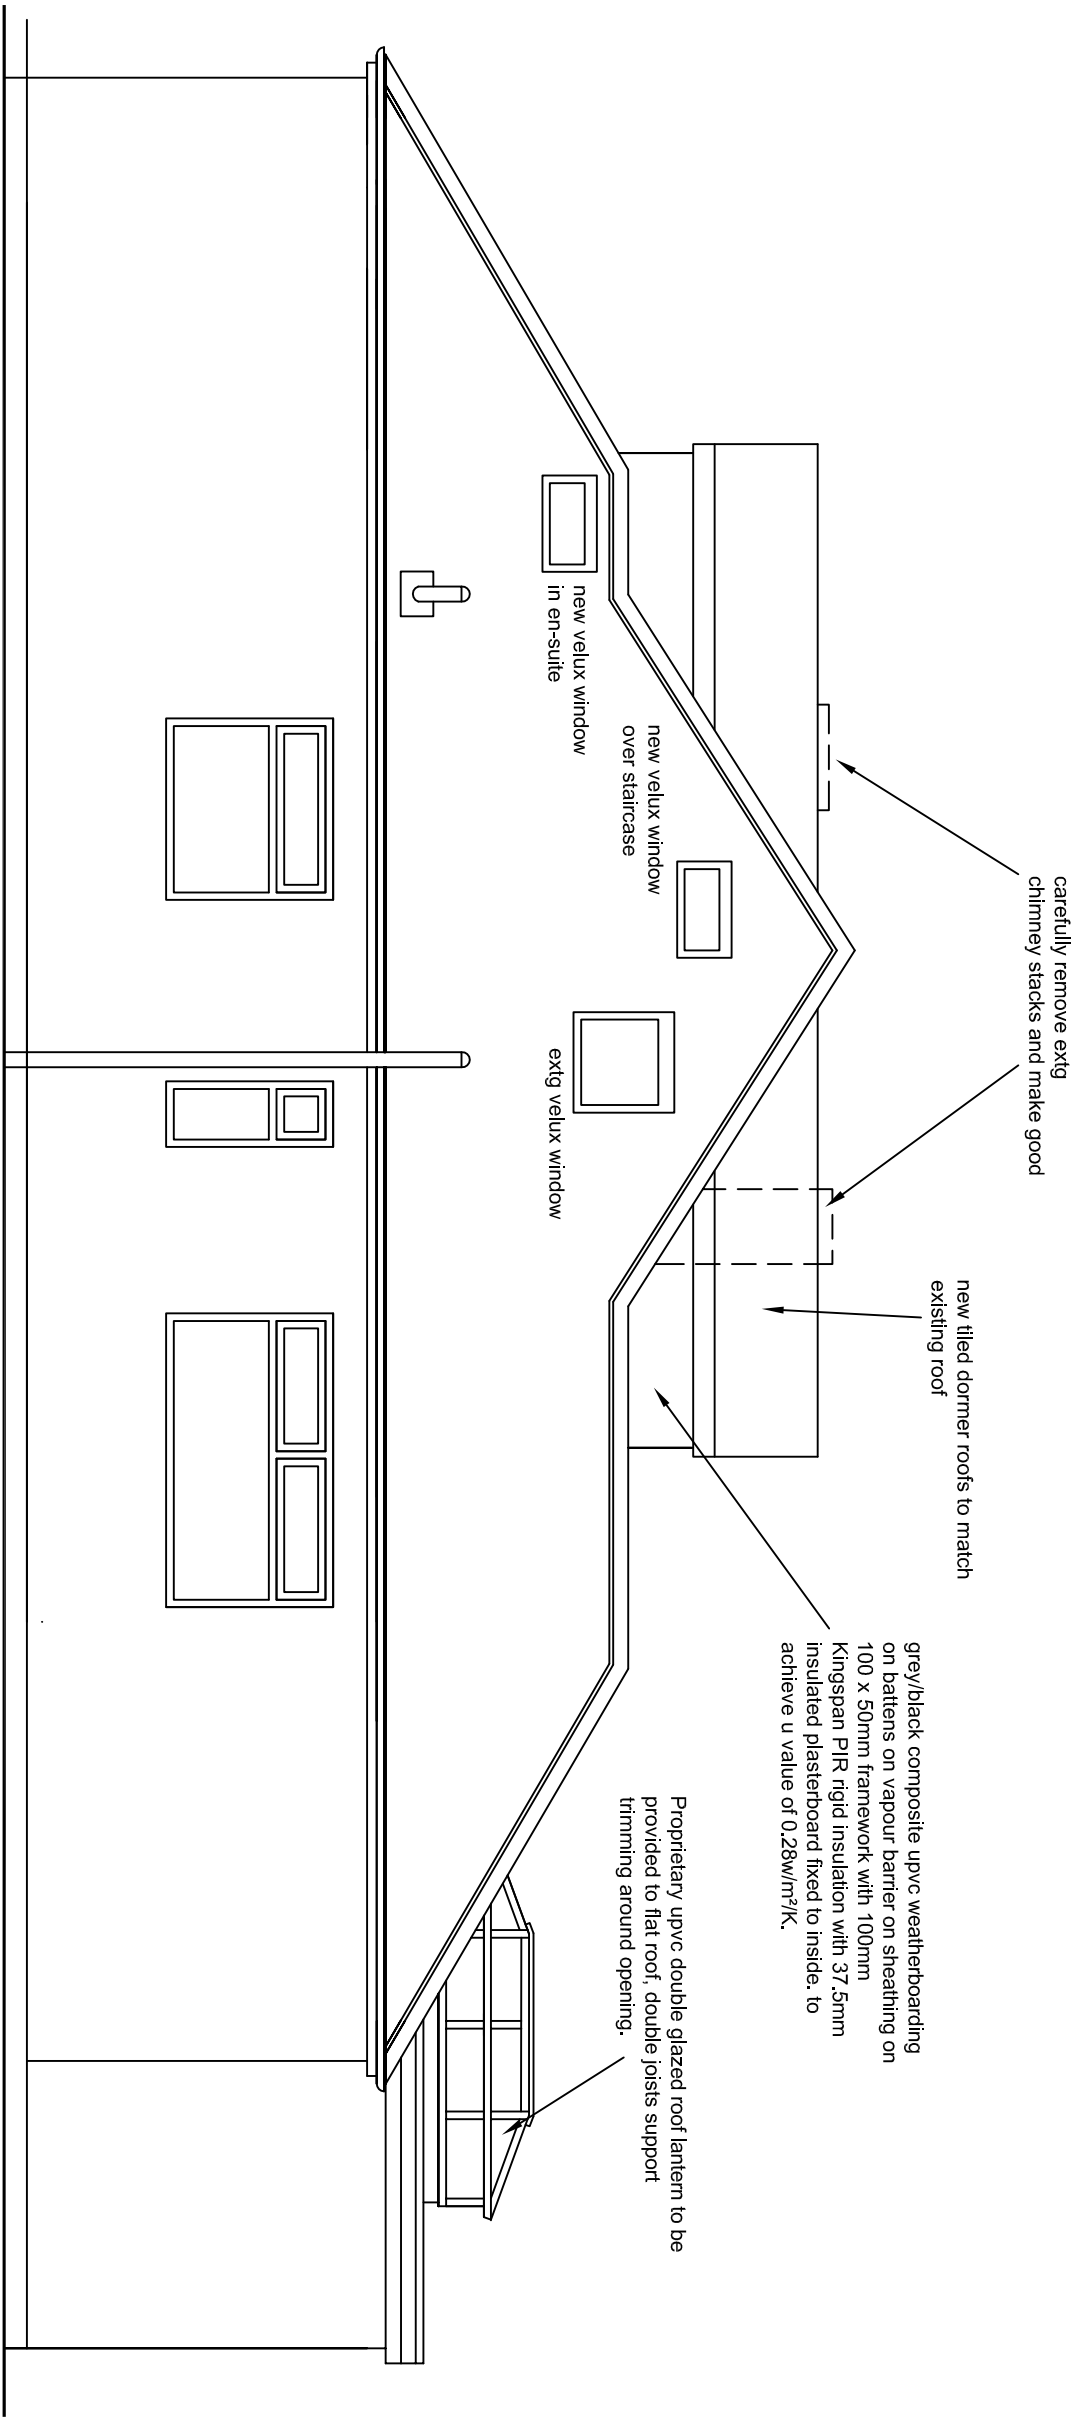

proposed side elevation

REV		DESCRIPTION	CHECK	DATE
CLIENT				
Mr Hugh Issard - Davies				
88 Holcombe Road, Tooting, Bury, BL8 4AY				
PROJECT				
Proposed New/Replacement Dormers and internal alterations				
DRAWING				
Proposed Plans & Elevations (Sheet 1)				
SCALE	DATE	DRAWN	CHECKED	
1:50 @ A1	Mar 2022			
DRAWING NO.	CAD REFERENCE NO.	REVISION		
2207/H-D-03				