
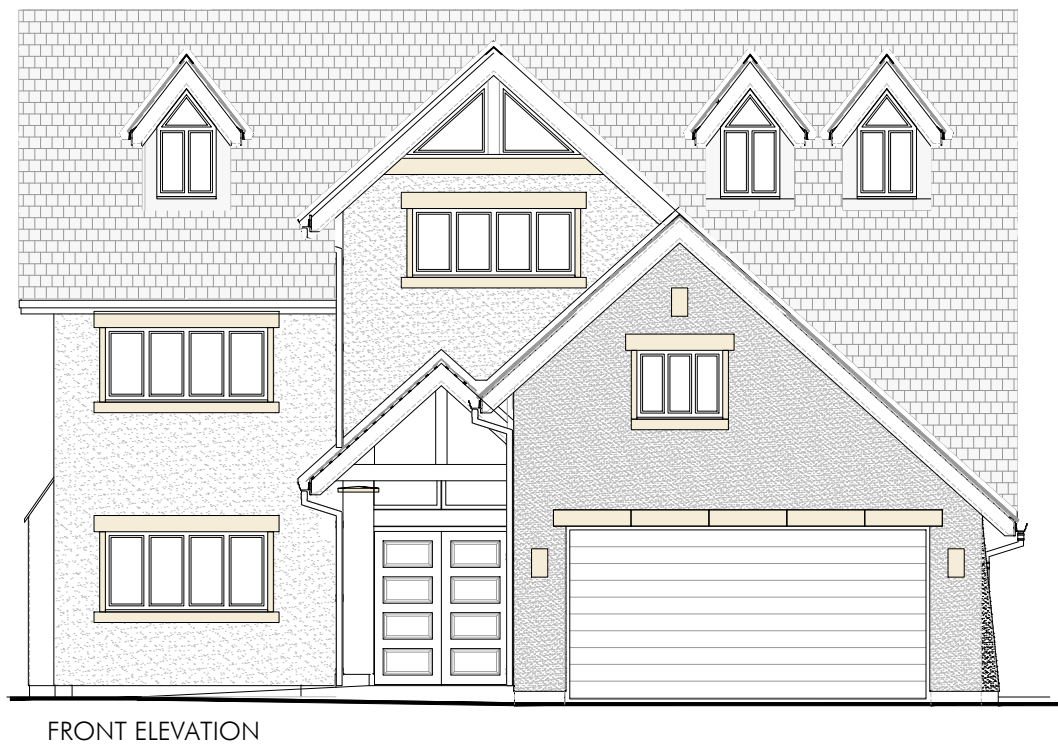


EXISTING DIMENSIONS ARE ASSUMED. ALL INFORMATION TO BE CHECKED ON SITE PRIOR TO ANY MANUFACTURING OR FABRICATION AND ANY ANOMALIES TO BE BROUGHT TO THE ATTENTION OF THE ARCHITECT.

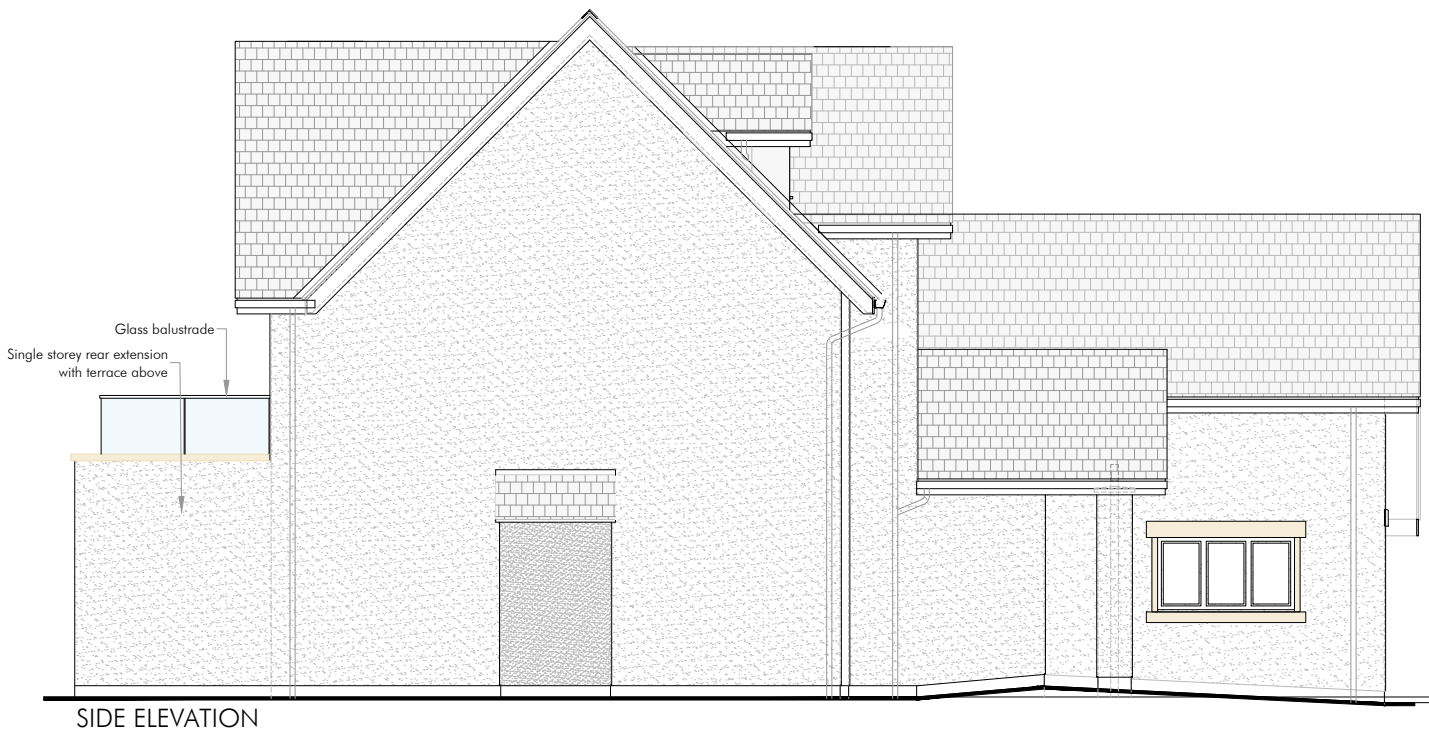

0 5m
SCALE 1:100

				HOWARD & SEDDON A.R.I.B.A.	PROJECT	TITLE	DRAWN	DRG No.
D	NOTES	II	14.05.26	CHARTERED ARCHITECTS,	PROPOSED ALTERATIONS & EXTENSION		II	16162
C	NOTES	II	16.04.26	64 WASHWAY ROAD,	67 SHREWSBURY ROAD PRESTWICH		DATE	13
B	SECOND ISSUE - LINEAR EXT	II	13.04.26	SALE, CHESHIRE. M33 7RE.	MANCHESTER M25 9GQ	ELEVATIONS AS PROPOSED	16.04.26	
A	FIRST ISSUE	II	20.03.26	TEL No 0161-973 8296			SCALE	AMENDMENT
REV	DESCRIPTION	BY	DATE	FAX No 0161-962 3485	CLIENT		1:100 (A3)	D
				e-mail : admin@howardandseddon.co.uk	MR KIM EIVIND KROHN & MR JOE WOOD			